



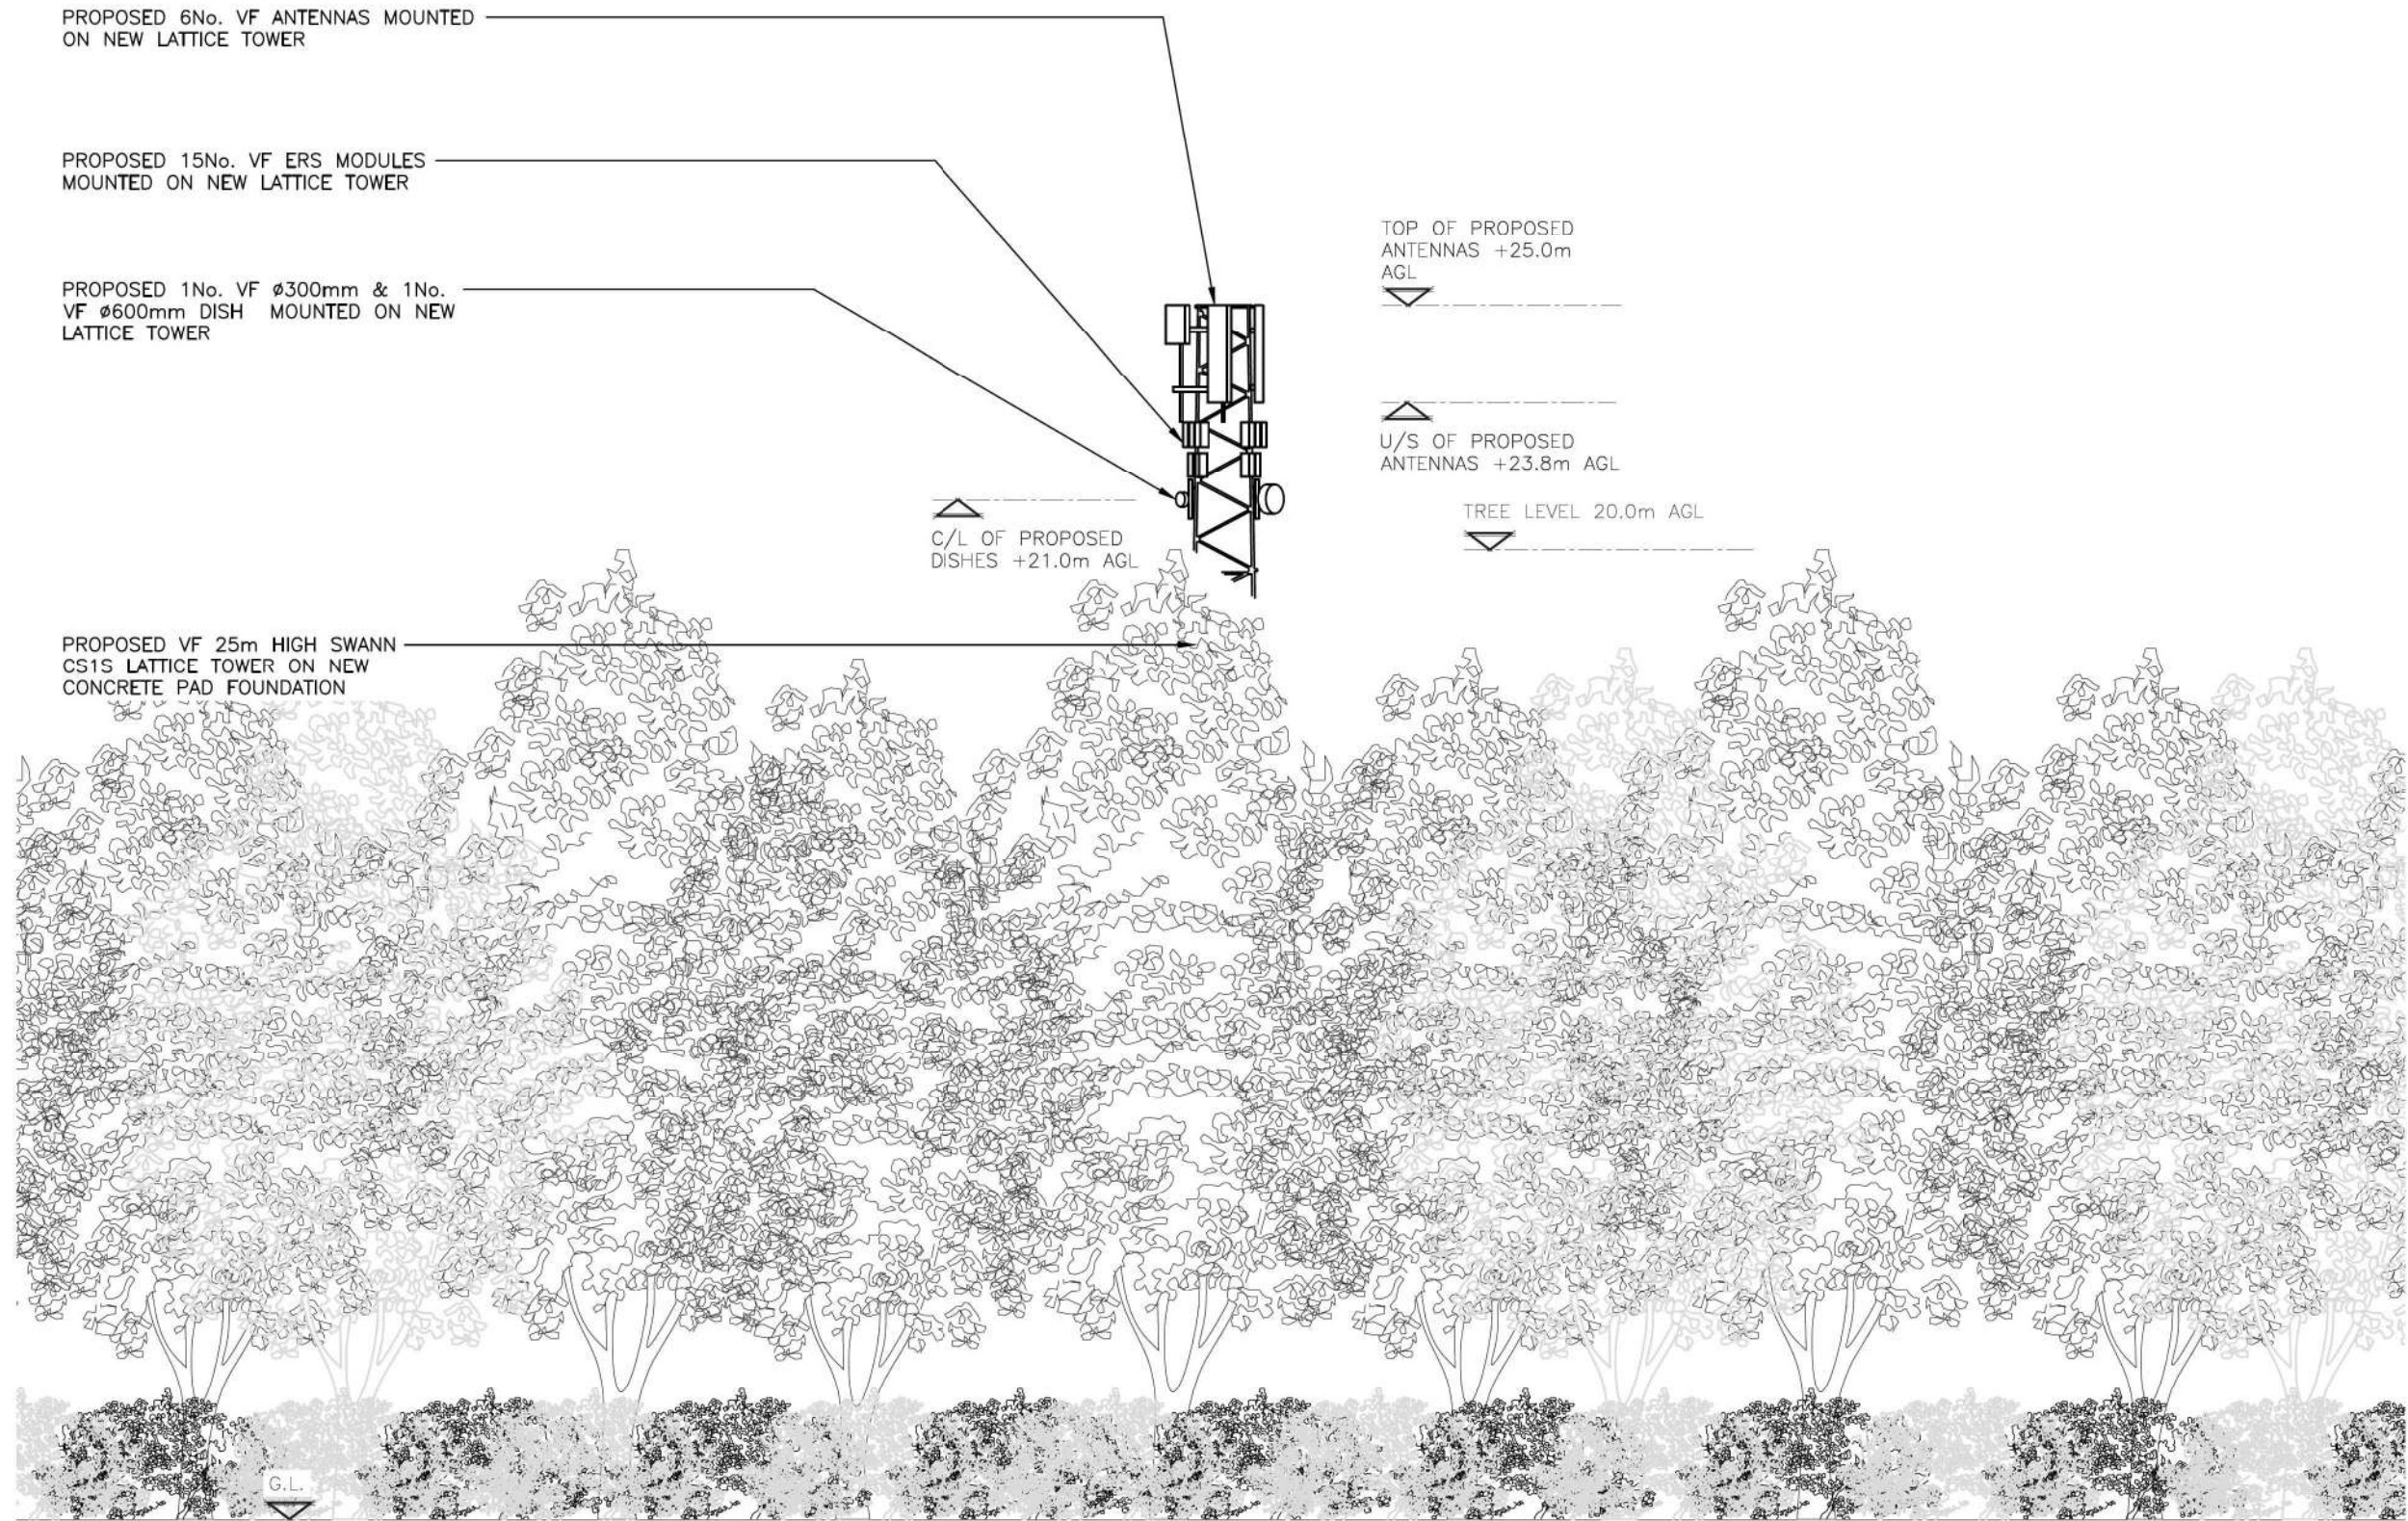

PROPOSED SOUTH WEST ELEVATION
(1:150)

 

ALL DIMENSIONS ARE IN mm UNLESS NOTED OTHERWISE

N.G.R | E: 541987 | N: 137191

NOTES:

C	LAYOUT AMENDED	MWF	RWB	08.11.24
B	LAYOUT AMENDED	MWF	RWB	02.10.24
A	CONSTRUCTION ISSUE	MWF	RWB	28.08.24
REV	MODIFICATION	BY	CH	DATE



WOLVEY - HINCKLEY - LEICESTERSHIRE - LE10 3JF
Tel: +44 (0)1455 222792 Fax: +44 (0)1455 222758



Cell Name	Opt.
BEECHES FARM	G

Cell ID No			
CSID	VF	VMO2	
30665000	21702_0	N/A	
Project No.	TM Cell ID	N/A	
TBC	-	-	

Site Address / Contact Details
BEECHES LANE ASHURST WOOD EAST GRINSTEAD SUSSEX RH19 3RN

Drawing Title:	PROPOSED ELEVATION		
Purpose of issue:	CONSTRUCTION		
Drawing Number:	303		
Surveyed By:	RB	Original Sheet Size:	A3
Drawn:	MWF	Date:	28.08.24
Checked:	RWB	Date:	28.08.24
Pack Issue:	C		
	D		