



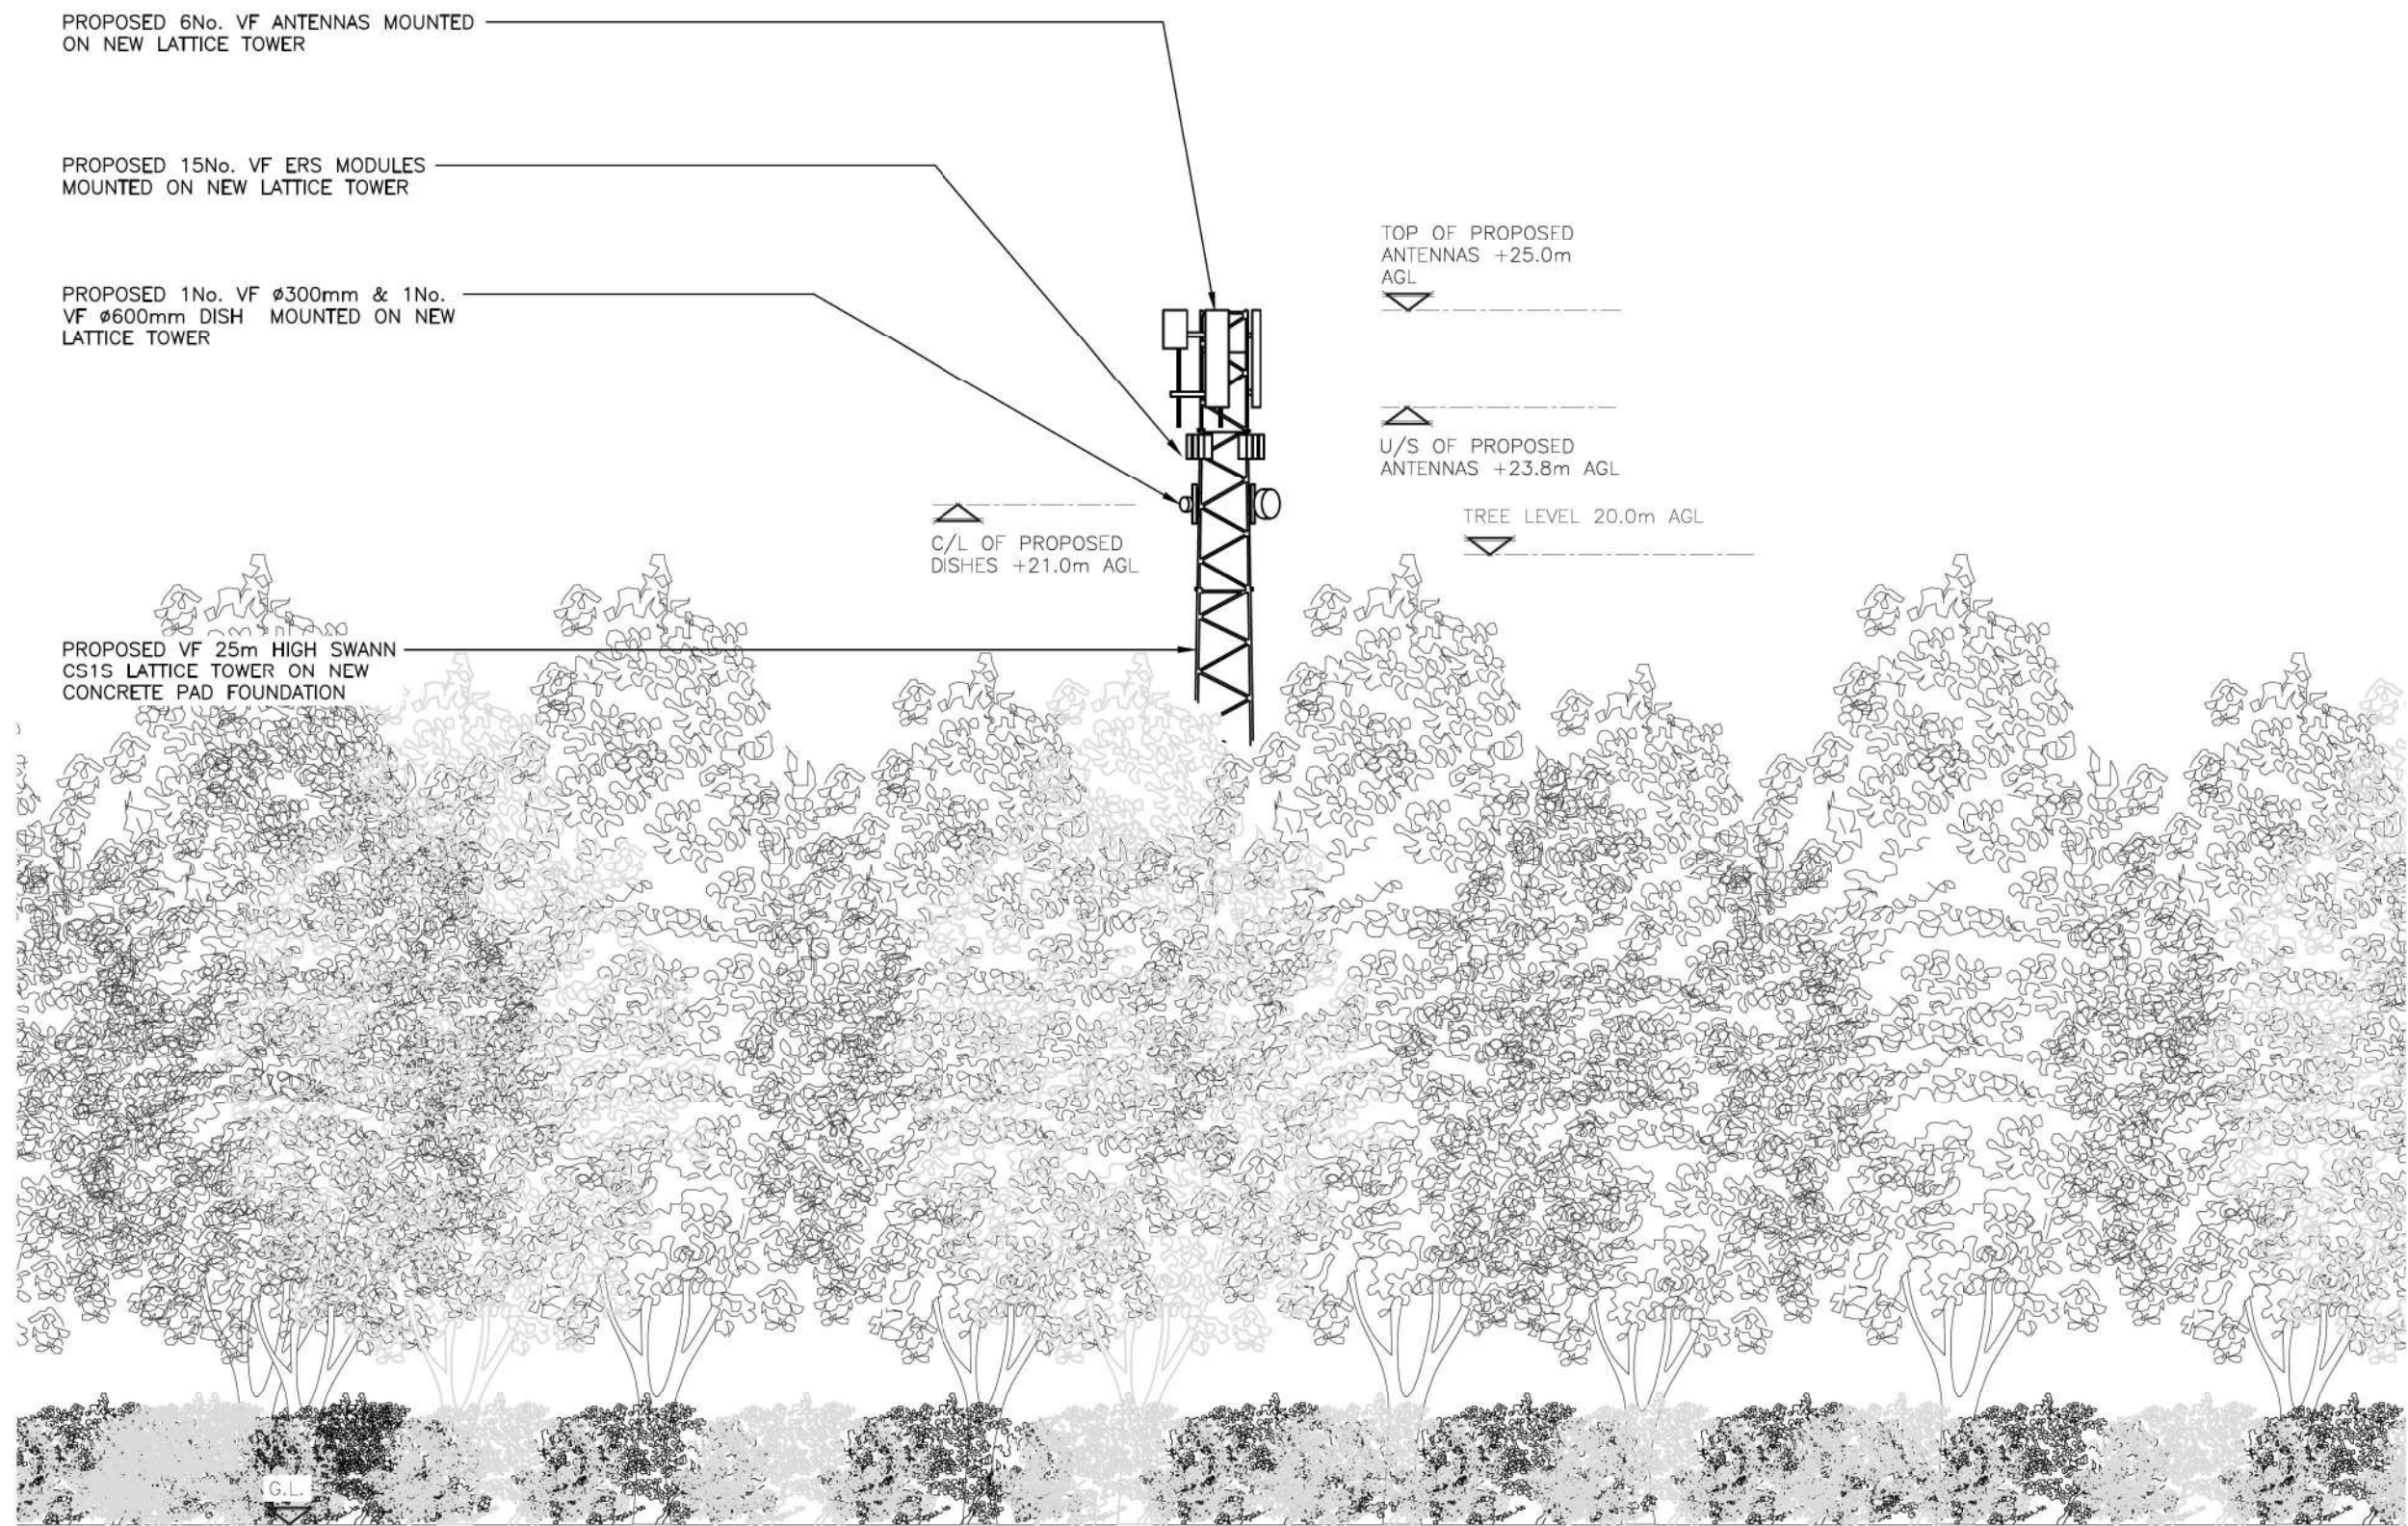

PROPOSED SOUTH EAST ELEVATION
(1:150)

 

ALL DIMENSIONS ARE IN mm UNLESS NOTED OTHERWISE

N.G.R | E: 541987 | N: 137191

NOTES:

C	LAYOUT AMENDED	MWF	RWB	08.11.24
B	LAYOUT AMENDED	MWF	RWB	02.10.24
A	CONSTRUCTION ISSUE	MWF	RWB	28.08.24
REV	MODIFICATION	BY	CH	DATE



WOLVEY - HINCKLEY - LEICESTERSHIRE - LE10 3JF
Tel: +44 (0)1455 222792 Fax: +44 (0)1455 222758



Cell Name	Opt.
BEECHES FARM	G

Cell ID No				
CSID	—	VF	—	VMO2
30665000		21702_0		N/A
Project No.	—	TM Cell ID	—	N/A
TBC		—		—

Site Address / Contact Details
BEECHES LANE ASHURST WOOD EAST GRINSTEAD SUSSEX RH19 3RN

Drawing Title: PROPOSED ELEVATION				
Purpose of issue: CONSTRUCTION				Dwg Rev:
Drawing Number: 303				C
Surveyed By: RB	Original Sheet Size: A3			Pack Issue:
Drawn: MWF	Date: 28.08.24	Checked: RWB	Date: 28.08.24	D