



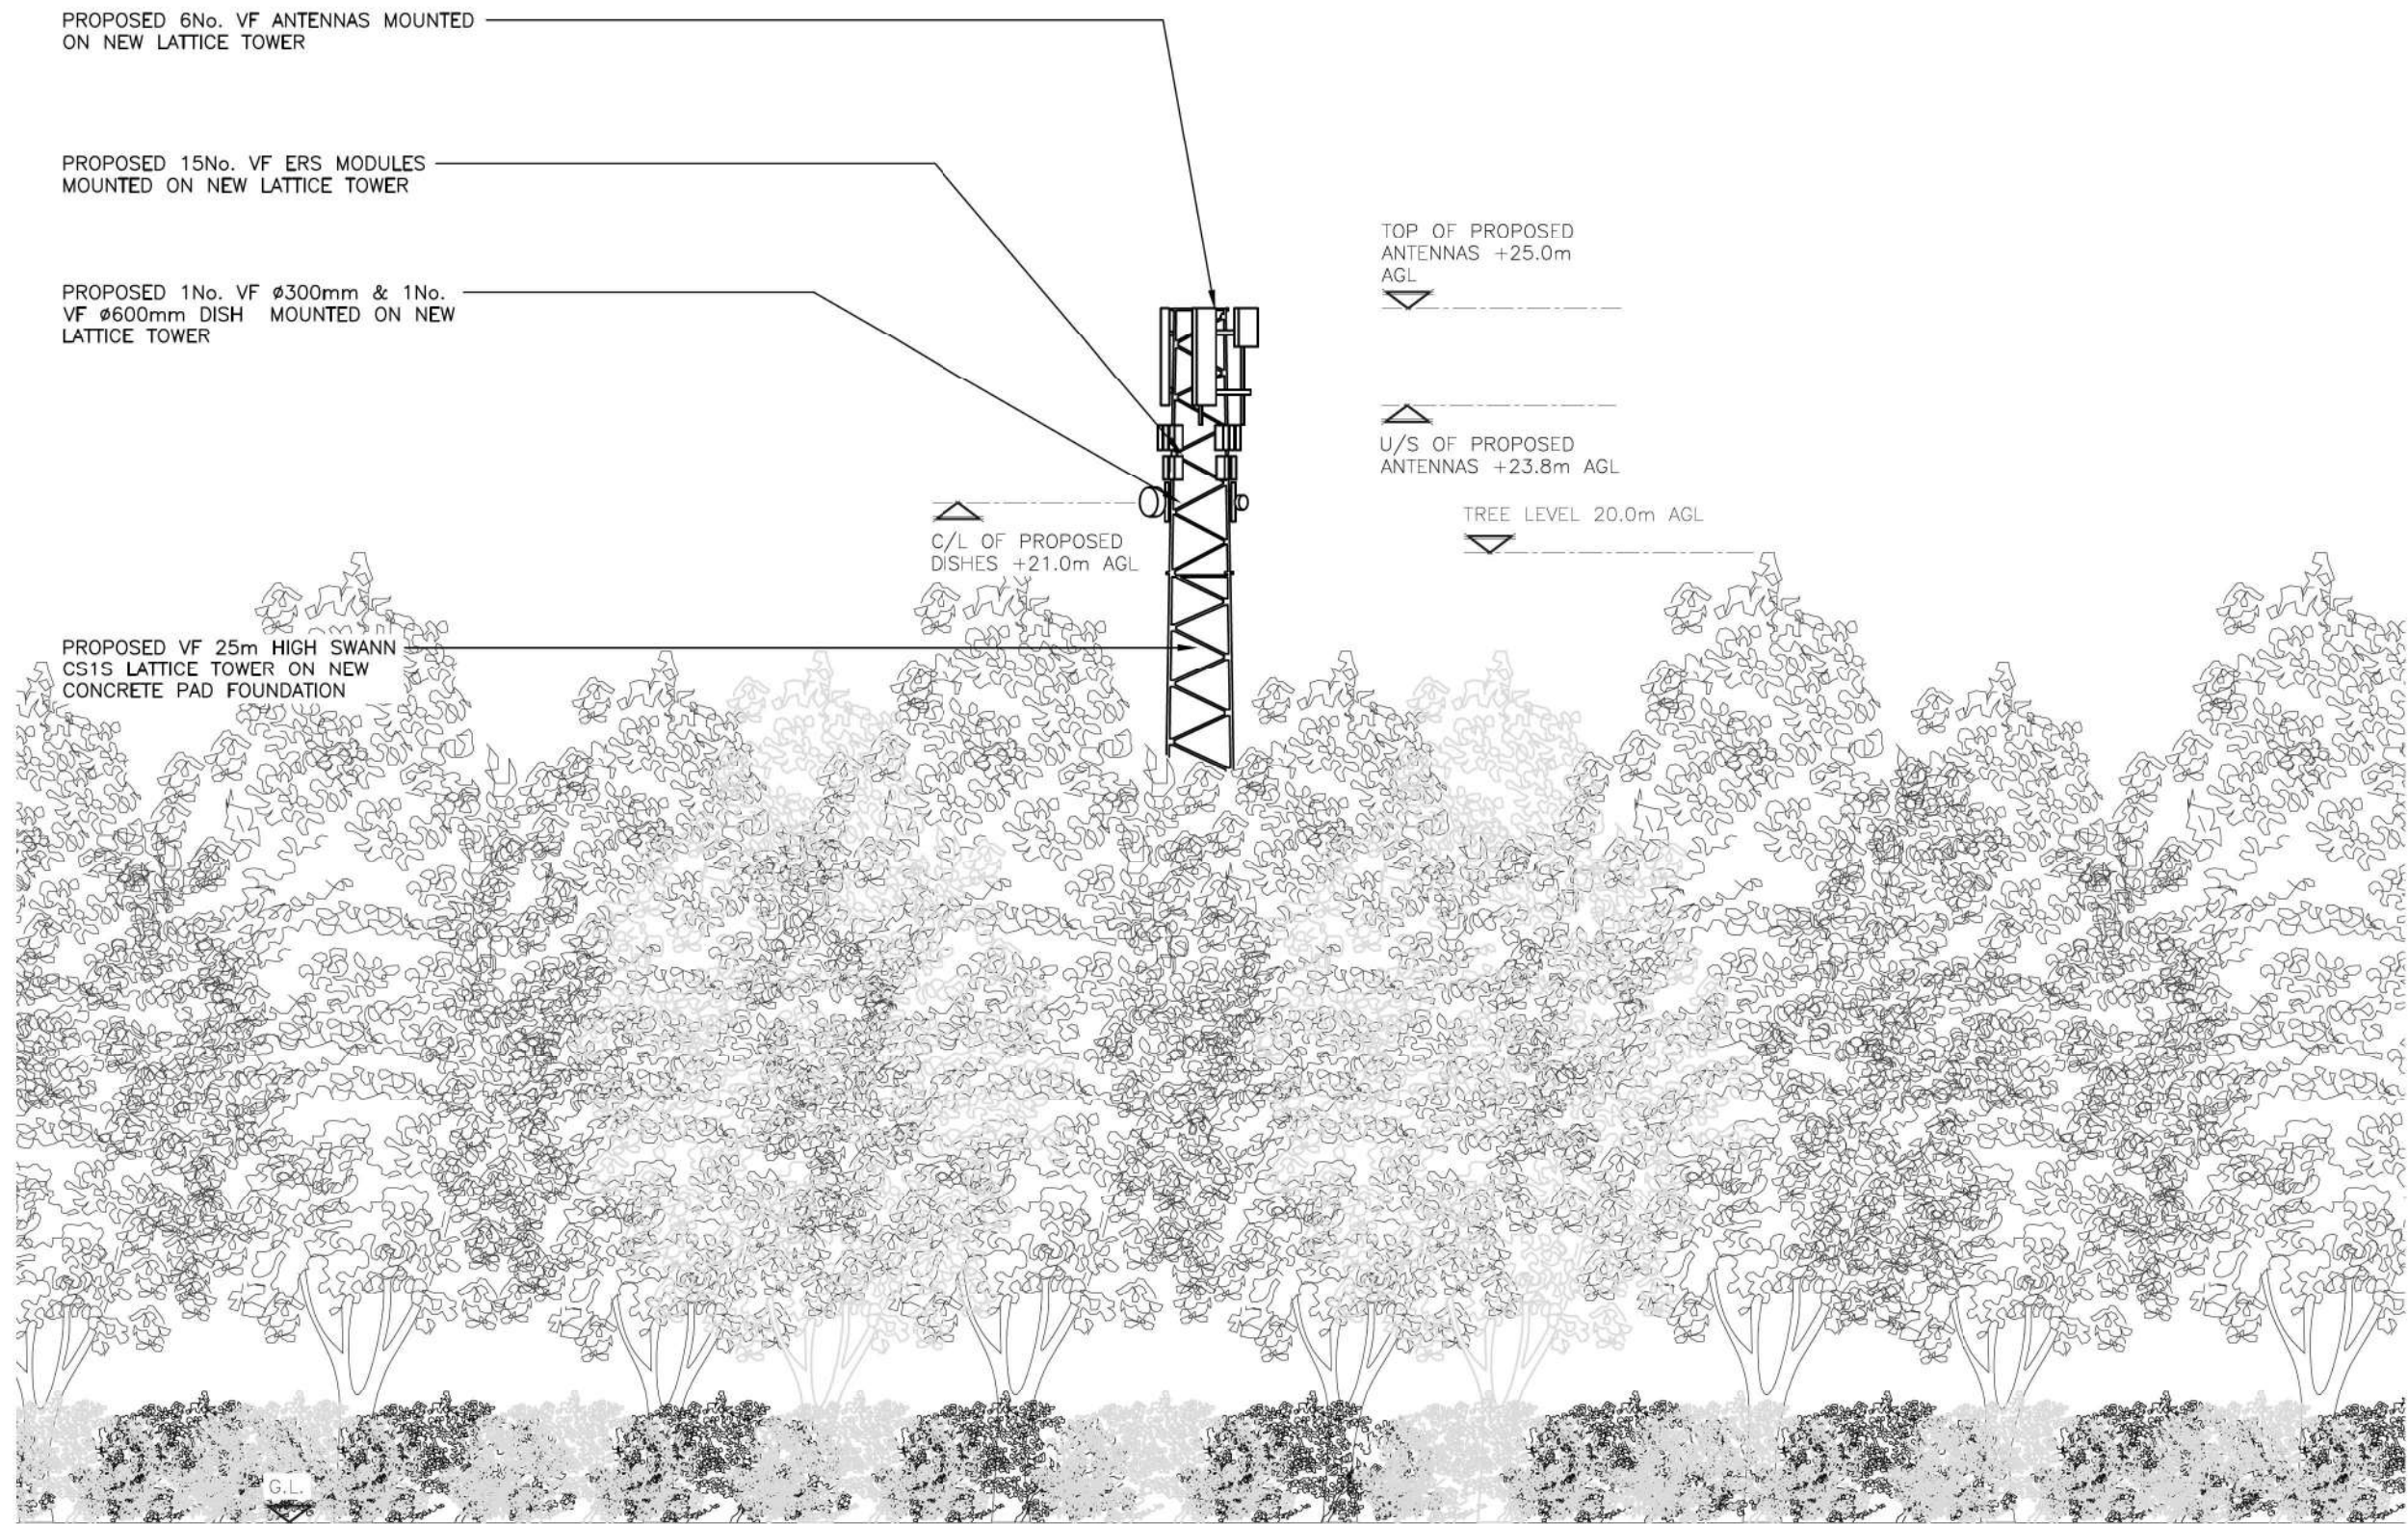

PROPOSED NORTH WEST ELEVATION
(1:150)

 

ALL DIMENSIONS ARE IN mm UNLESS NOTED OTHERWISE

N.G.R | E: 541987 | N: 137191

NOTES:

C	LAYOUT AMENDED	MWF	RWB	08.11.24
B	LAYOUT AMENDED	MWF	RWB	02.10.24
A	CONSTRUCTION ISSUE	MWF	RWB	28.08.24
REV	MODIFICATION	BY	CH	DATE



WOLVEY - HINCKLEY - LEICESTERSHIRE - LE10 3JF
Tel: +44 (0)1455 222792 Fax: +44 (0)1455 222758



Cell Name	Opt.
BEECHES FARM	G

Cell ID No				
CSID	-	VF	-	VMO2
30665000	-	21702_0	-	N/A
Project No.	-	TM Cell ID	-	N/A
TBC	-	-	-	-

Site Address / Contact Details
BEECHES LANE ASHURST WOOD EAST GRINSTEAD SUSSEX RH19 3RN

Drawing Title:		PROPOSED ELEVATION			
Purpose of issue:		CONSTRUCTION			Dwg Rev:
Drawing Number:		307			C
Surveyed By:		RB		Original Sheet Size:	Pack Issue:
A3					
Drawn:	Date:	Checked:	Date:		
MWF	28.08.24	RWB	28.08.24	D	