
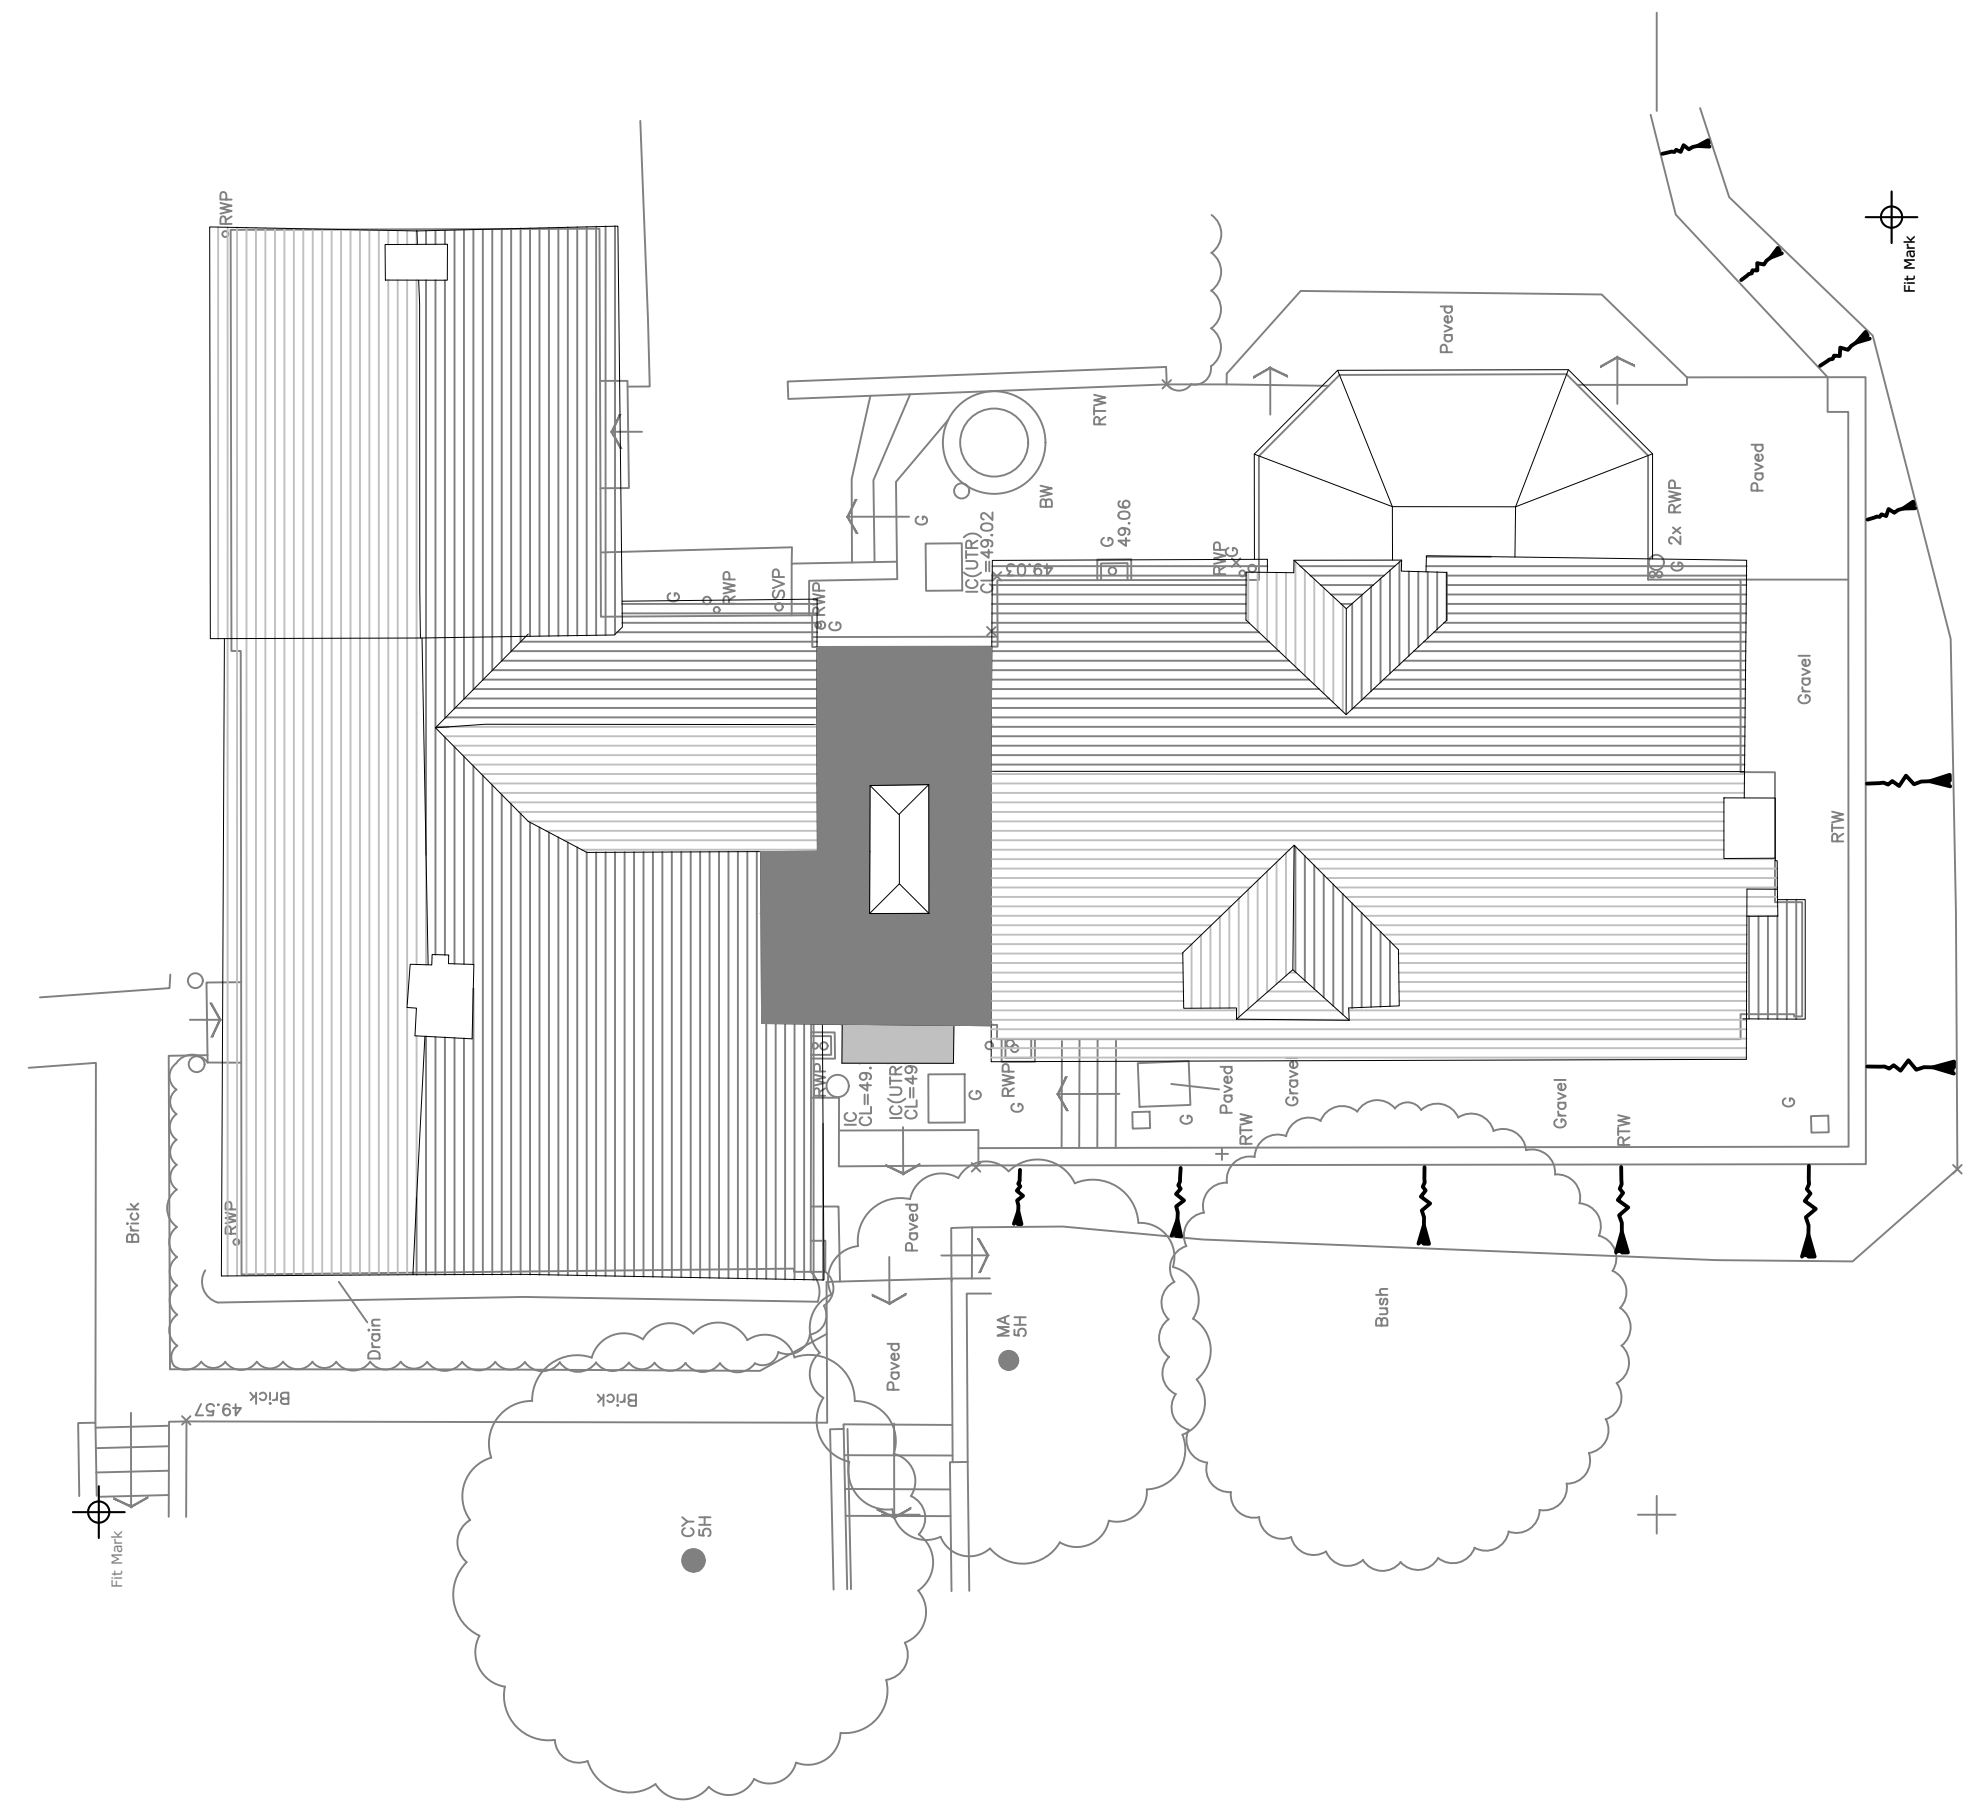
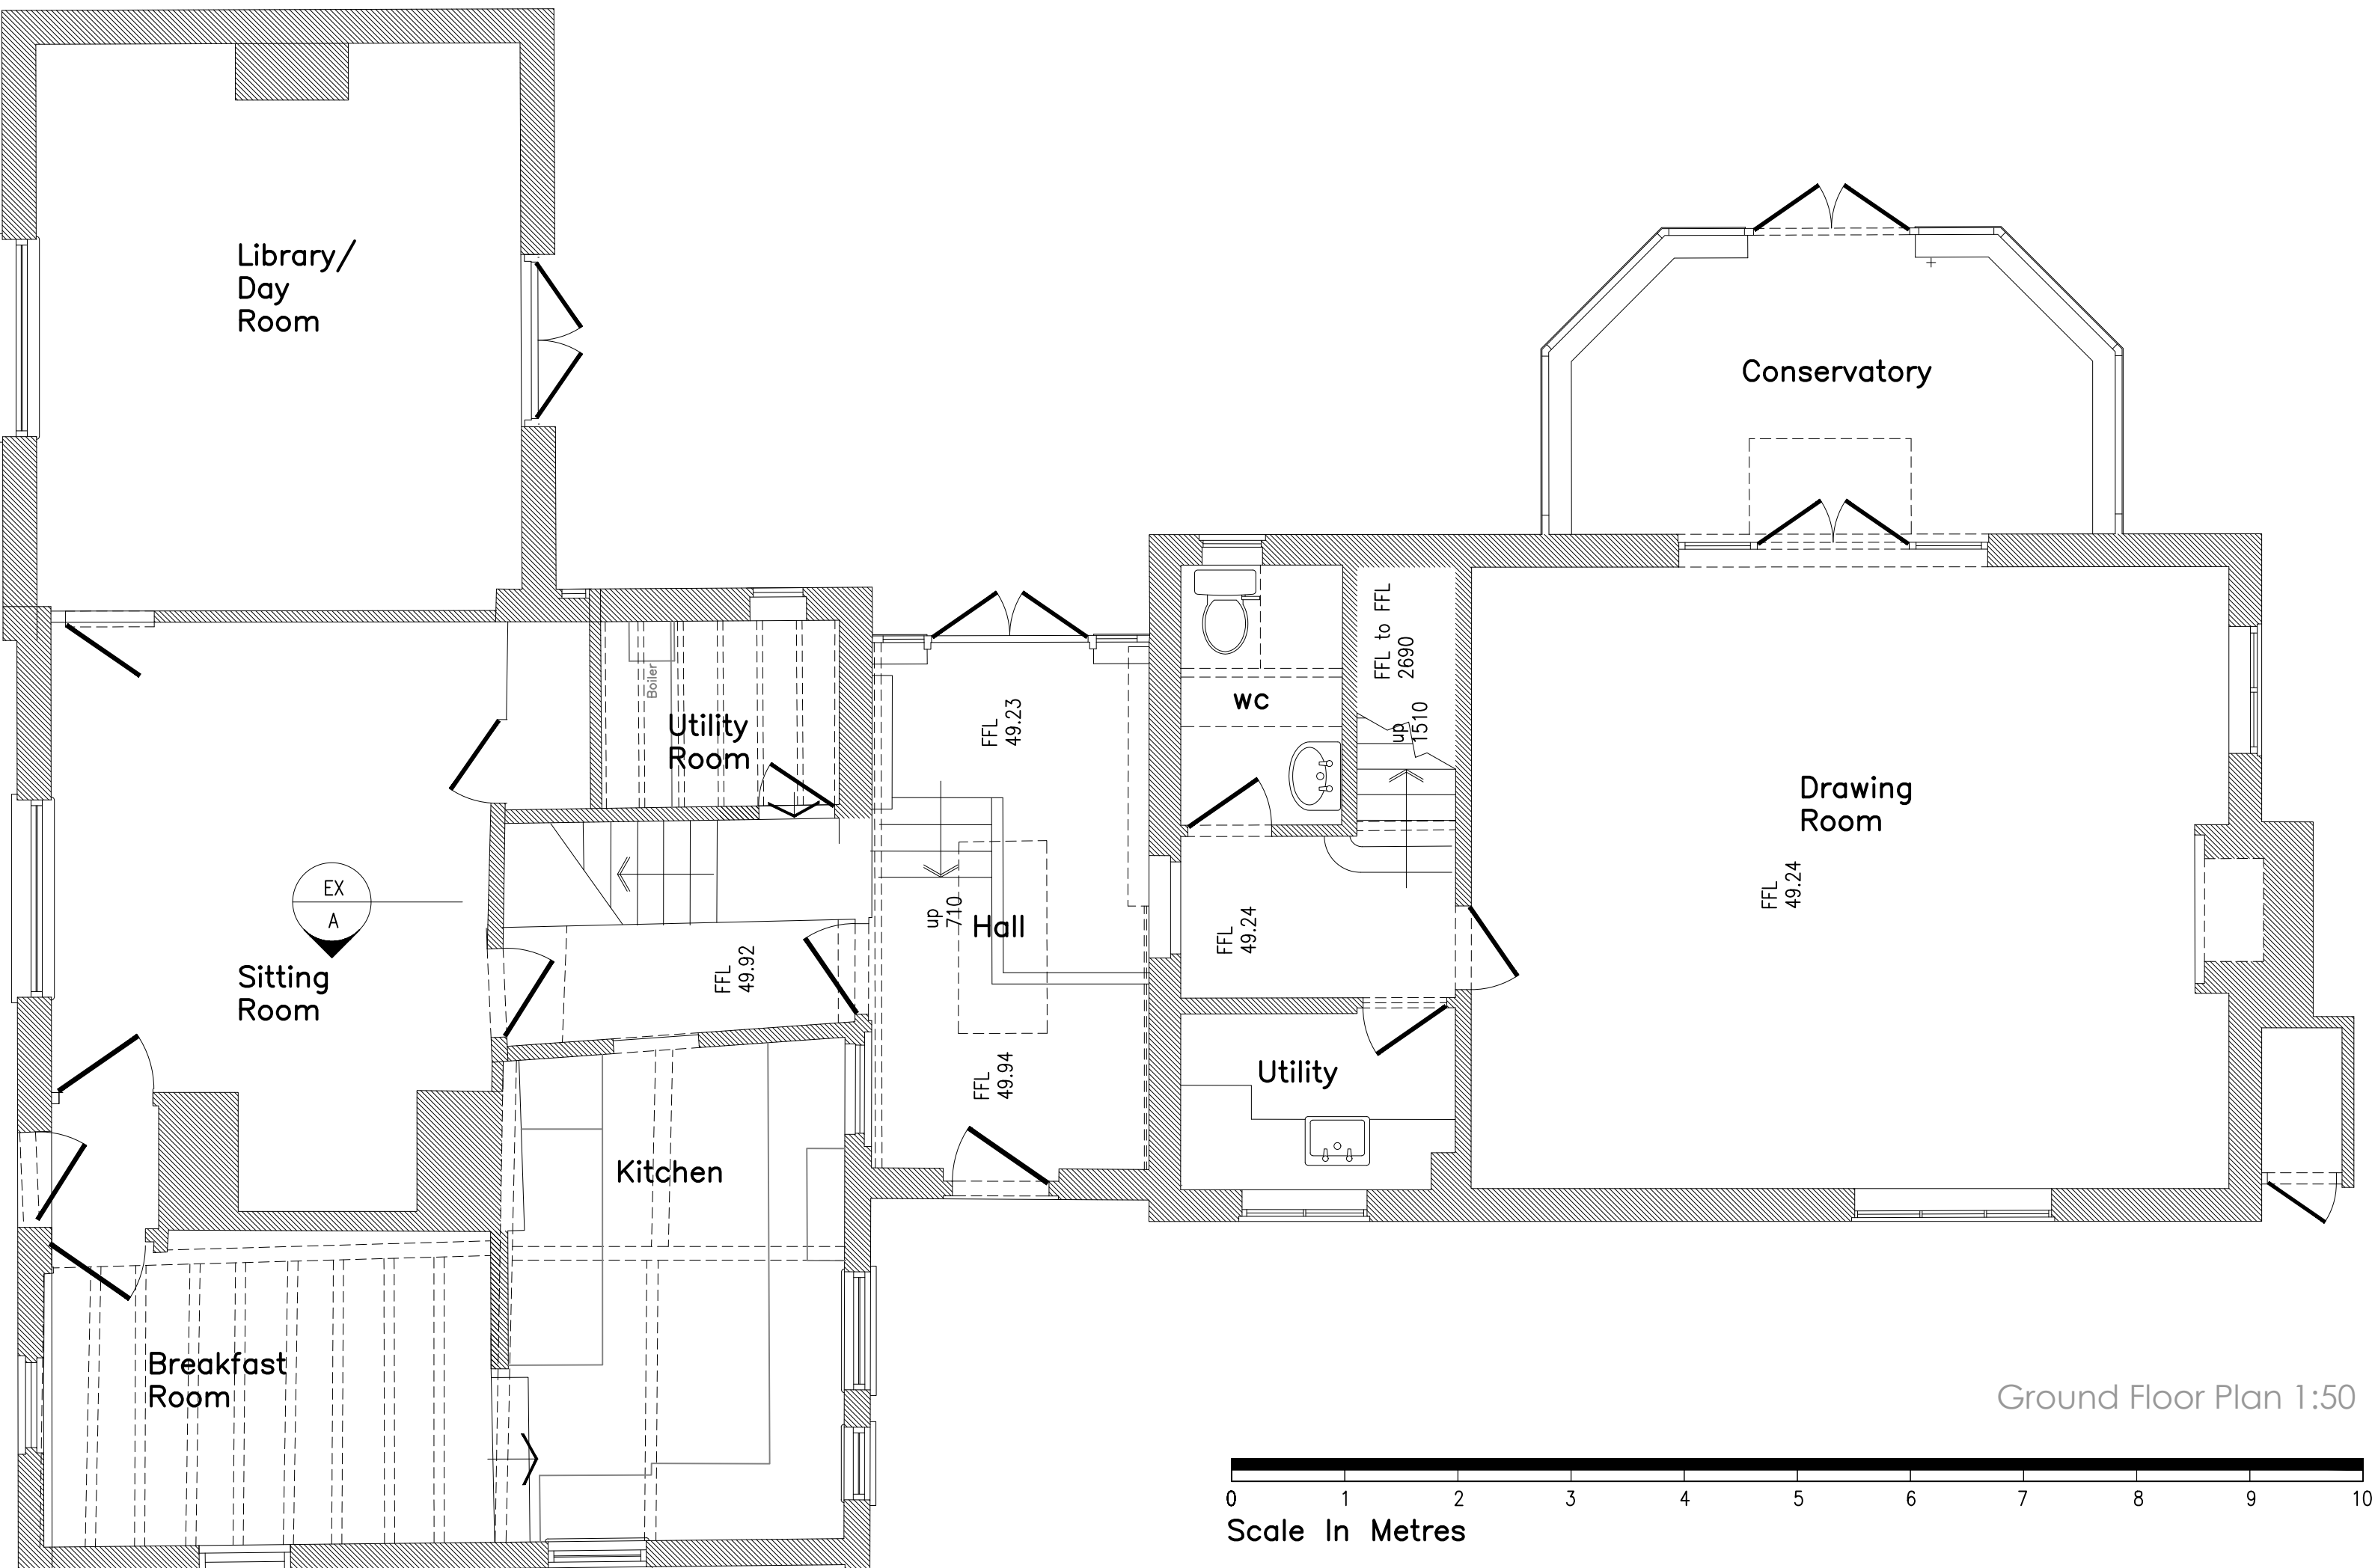


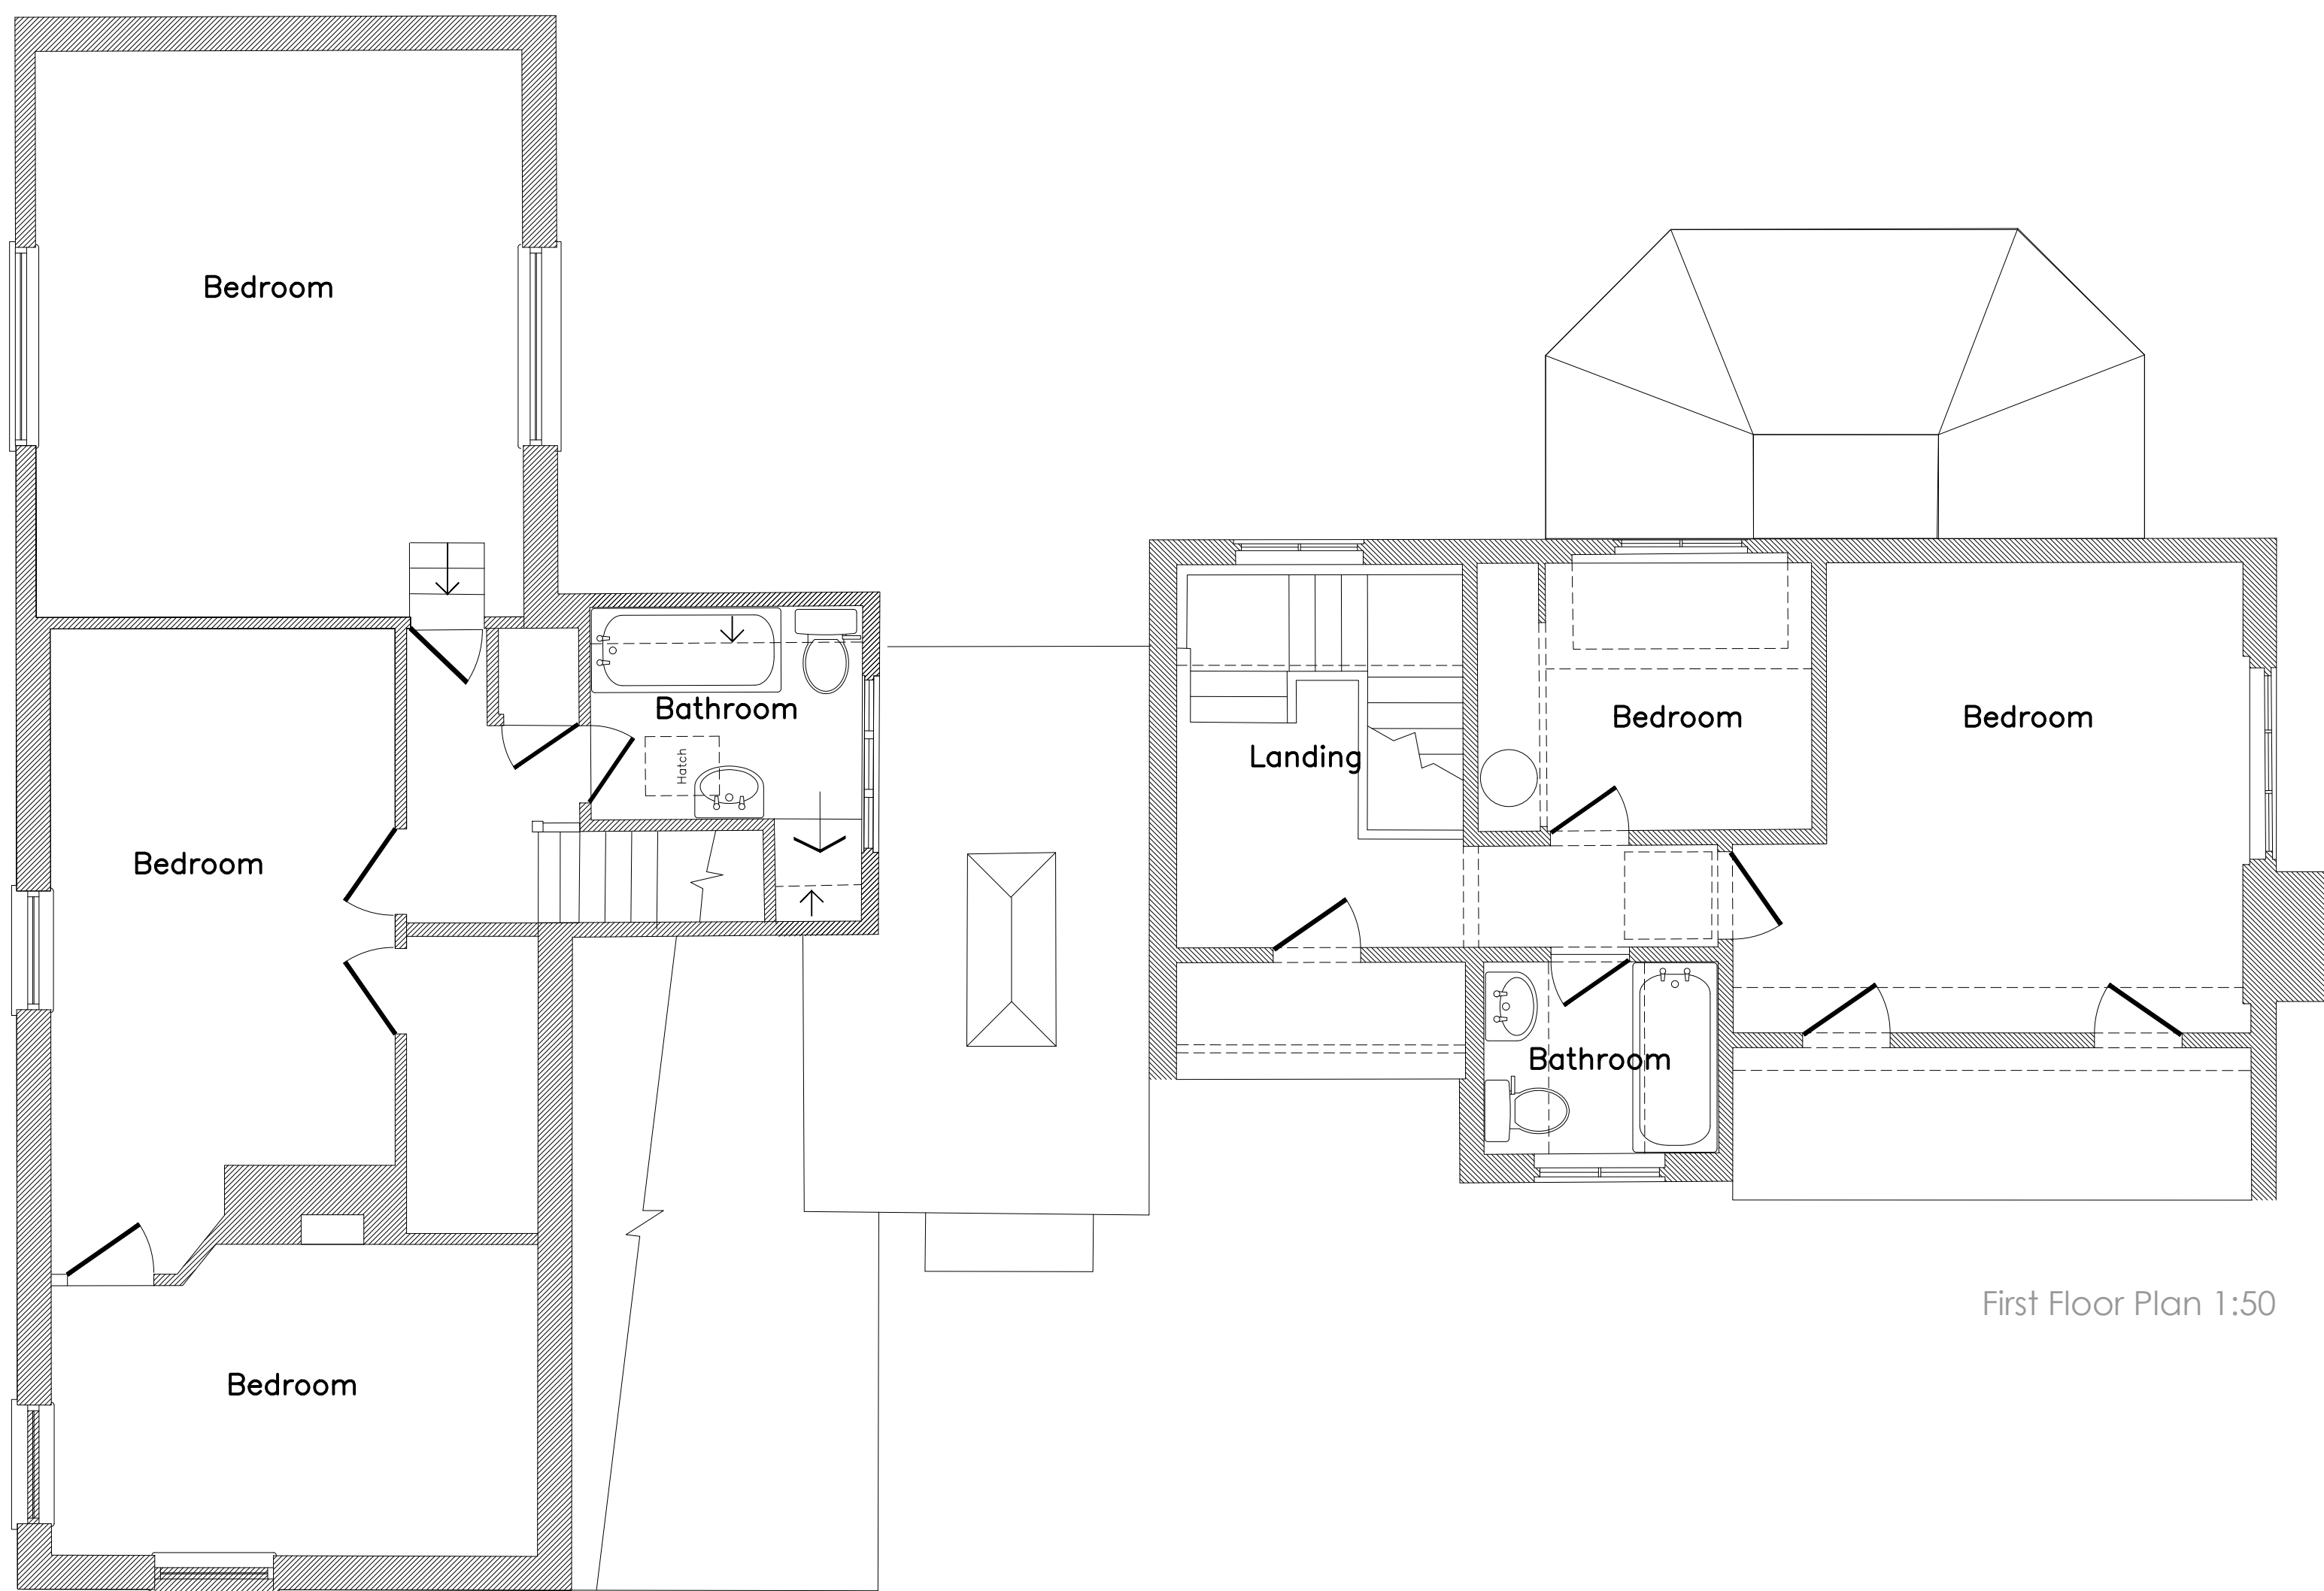

rev.	date	comment
A	27.03.26	Additional extents to floor plans added to meet requirements of the planning validation team
amendments		
client		
Mr & Mrs M. McGahan		
job		
Strouds Church Lane Horsted Keynes, RH17 7AY		
drawing number		
308.EXG.01/A		
drawing title		
Existing ground floor, first floor and roof plans		
date	scale/original sheet size	RIBA work stage
	Varies @ A1	n/a
Do not scale off drawing. Check all dimensions on site before all work is commenced. All goods materials workmanship to conform with current building regulations BS5 and CDM. © Copyright KJA Architects Ltd.		
KJA architects limited 27 Parkside Road Horsham West West Sussex BN16 1PJ		
telephone 07712 649 542 email kja.architects@gmail.com www.kjaarchitects.co.uk		
Company No. 658502 Registered Office 27 Parkside Road Horsham, BN16 1PJ		