



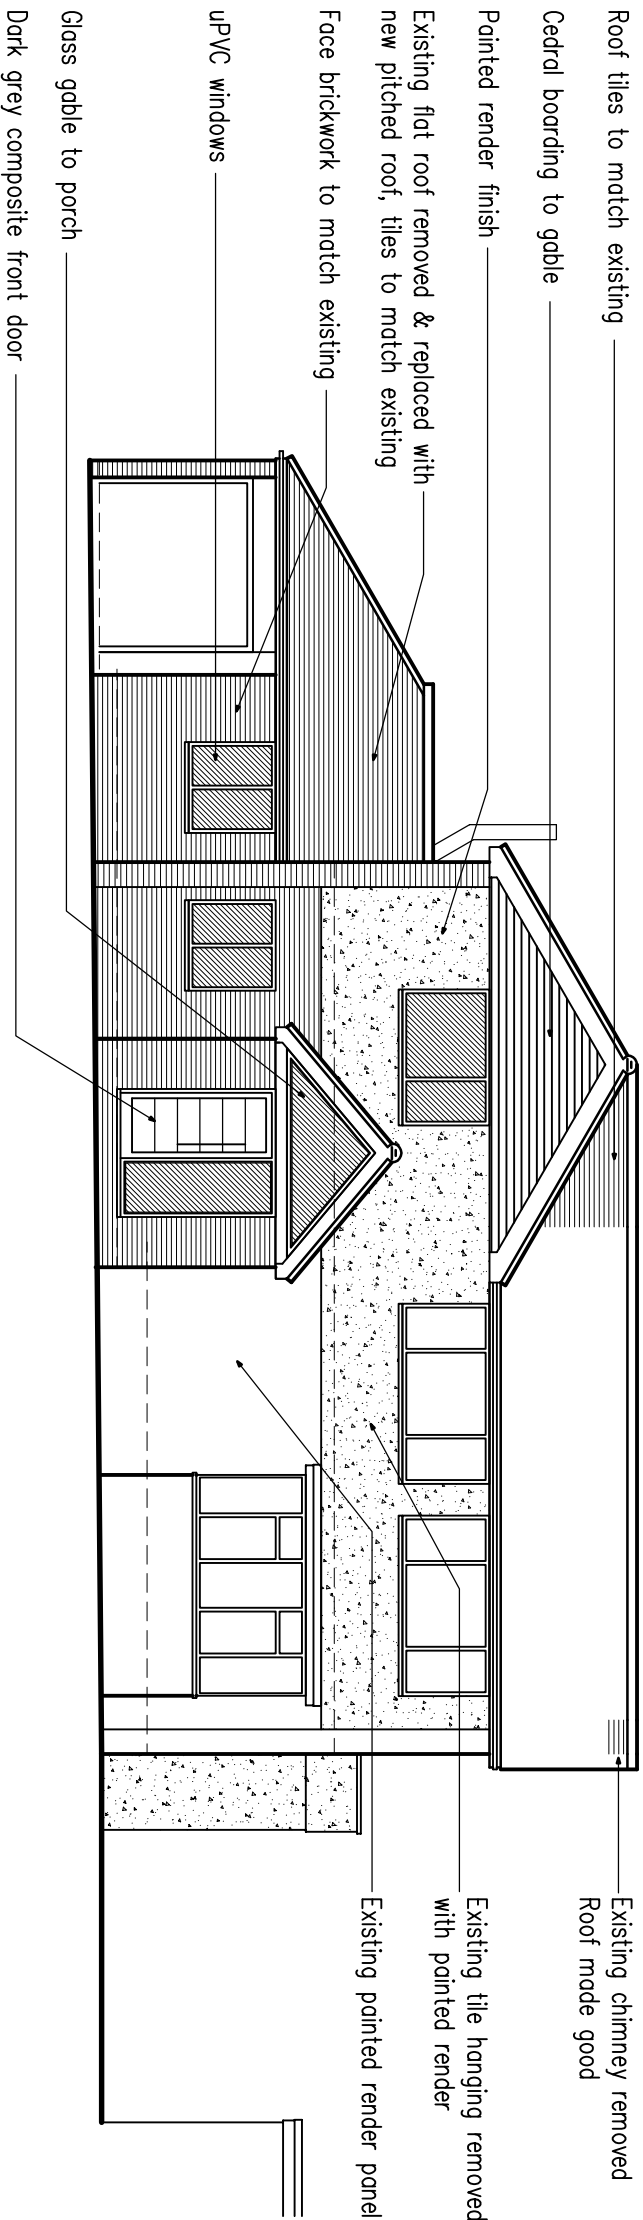


West Elevation

As Proposed
1:100

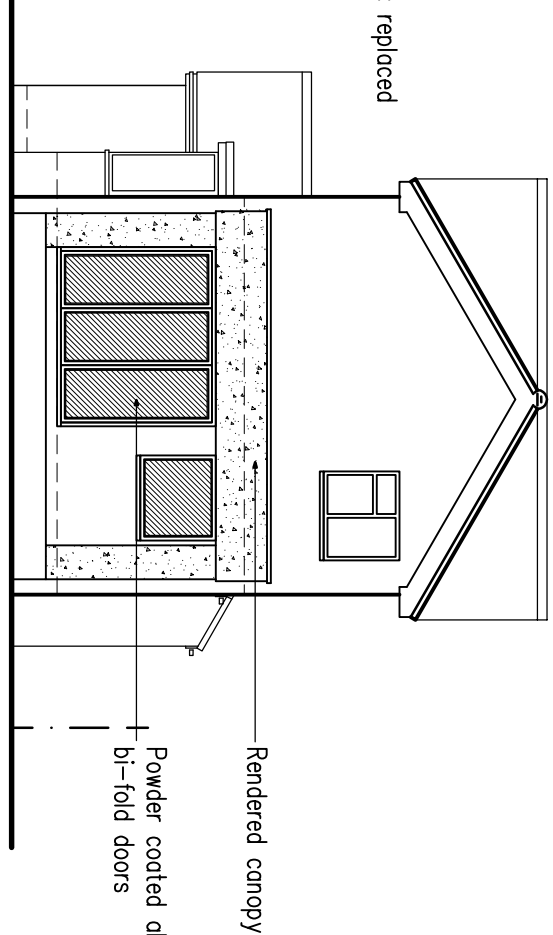


South Elevation

As Proposed
1:100

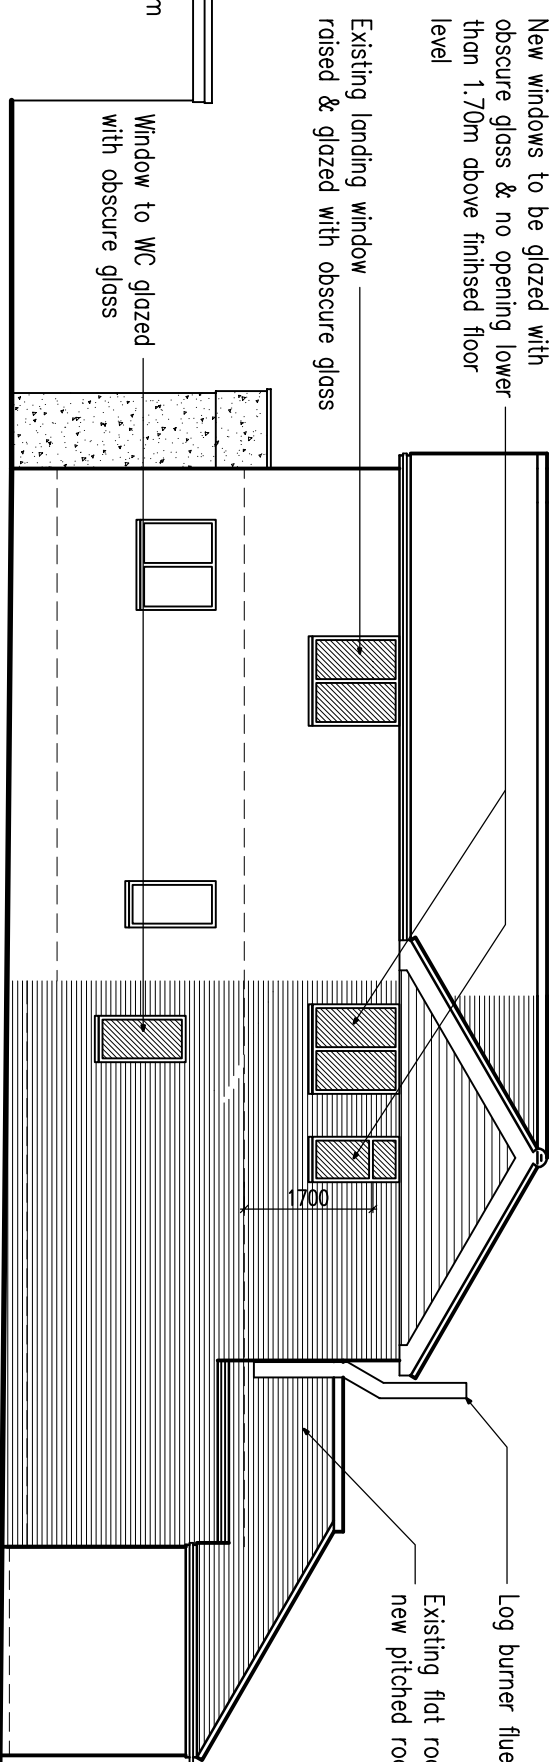


East Elevation

As Proposed
1:100

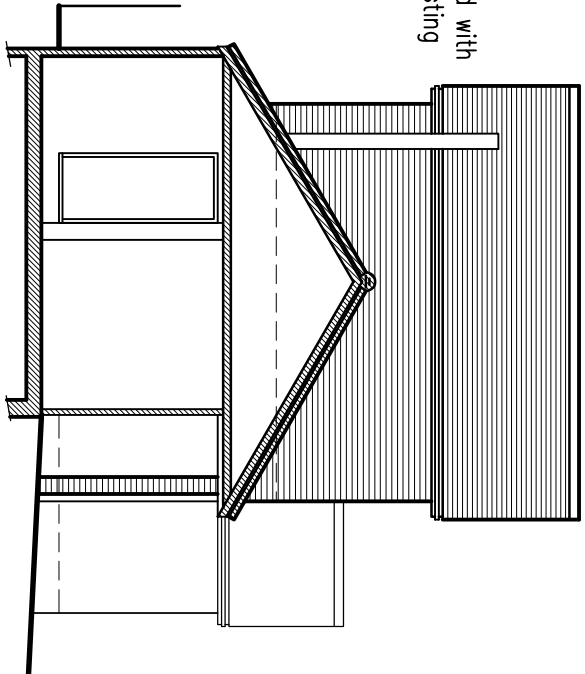


North Elevation

As Proposed
1:100

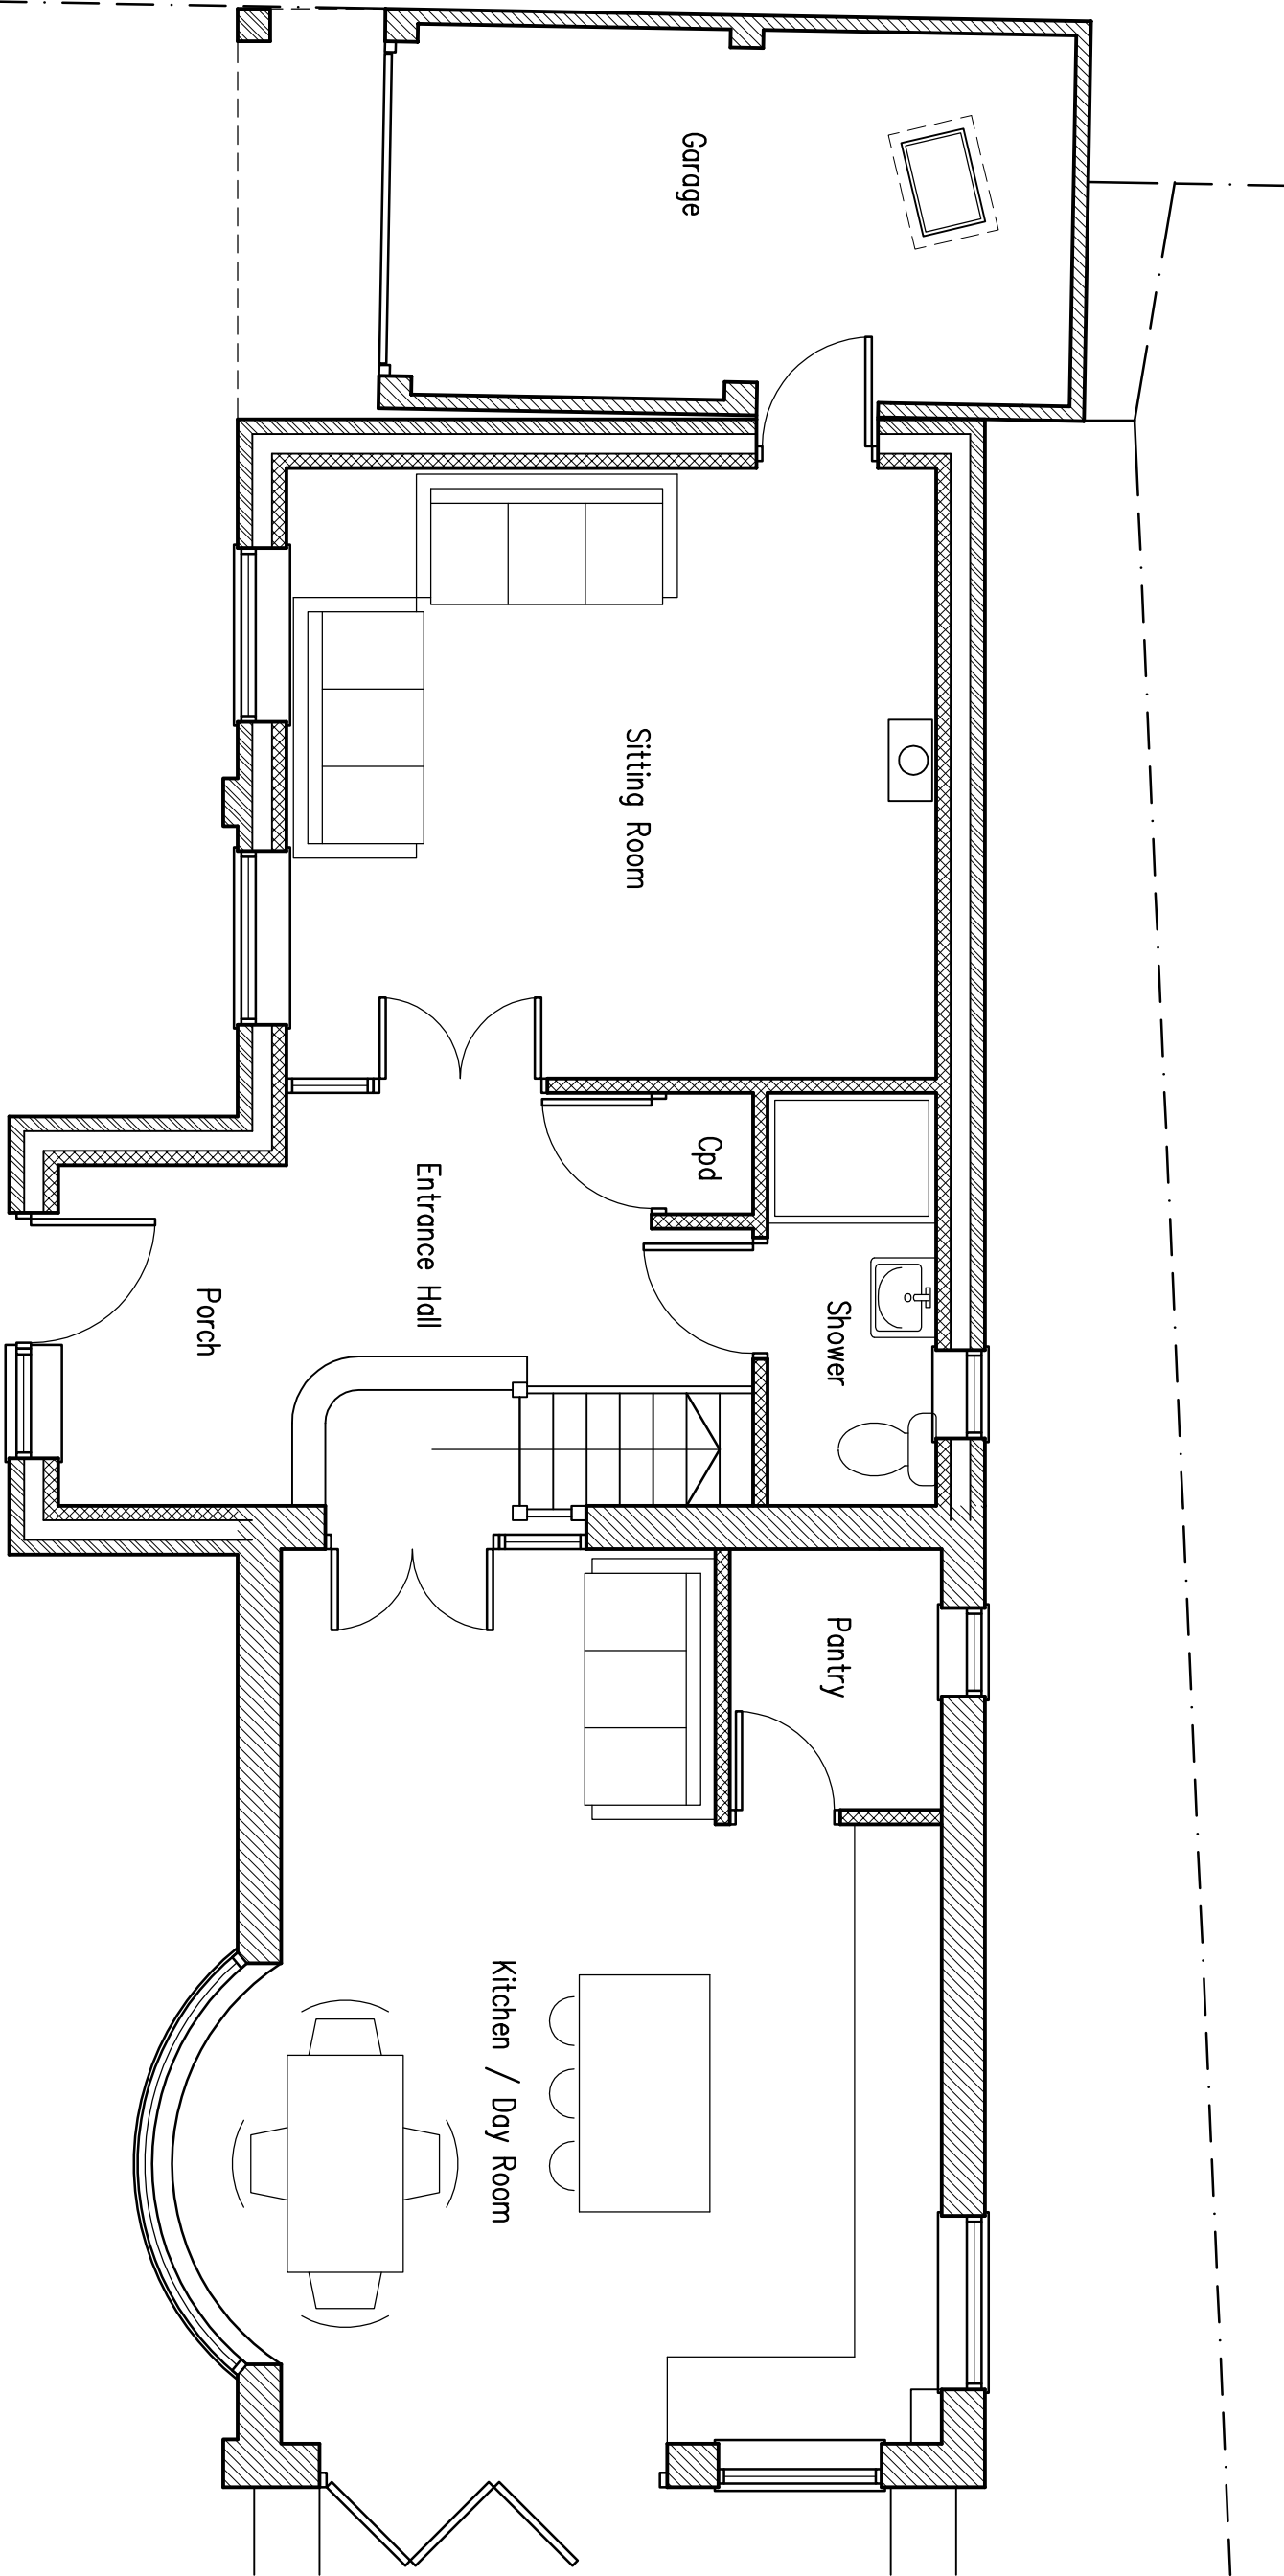

Ground Floor Plan

As Proposed
1:50

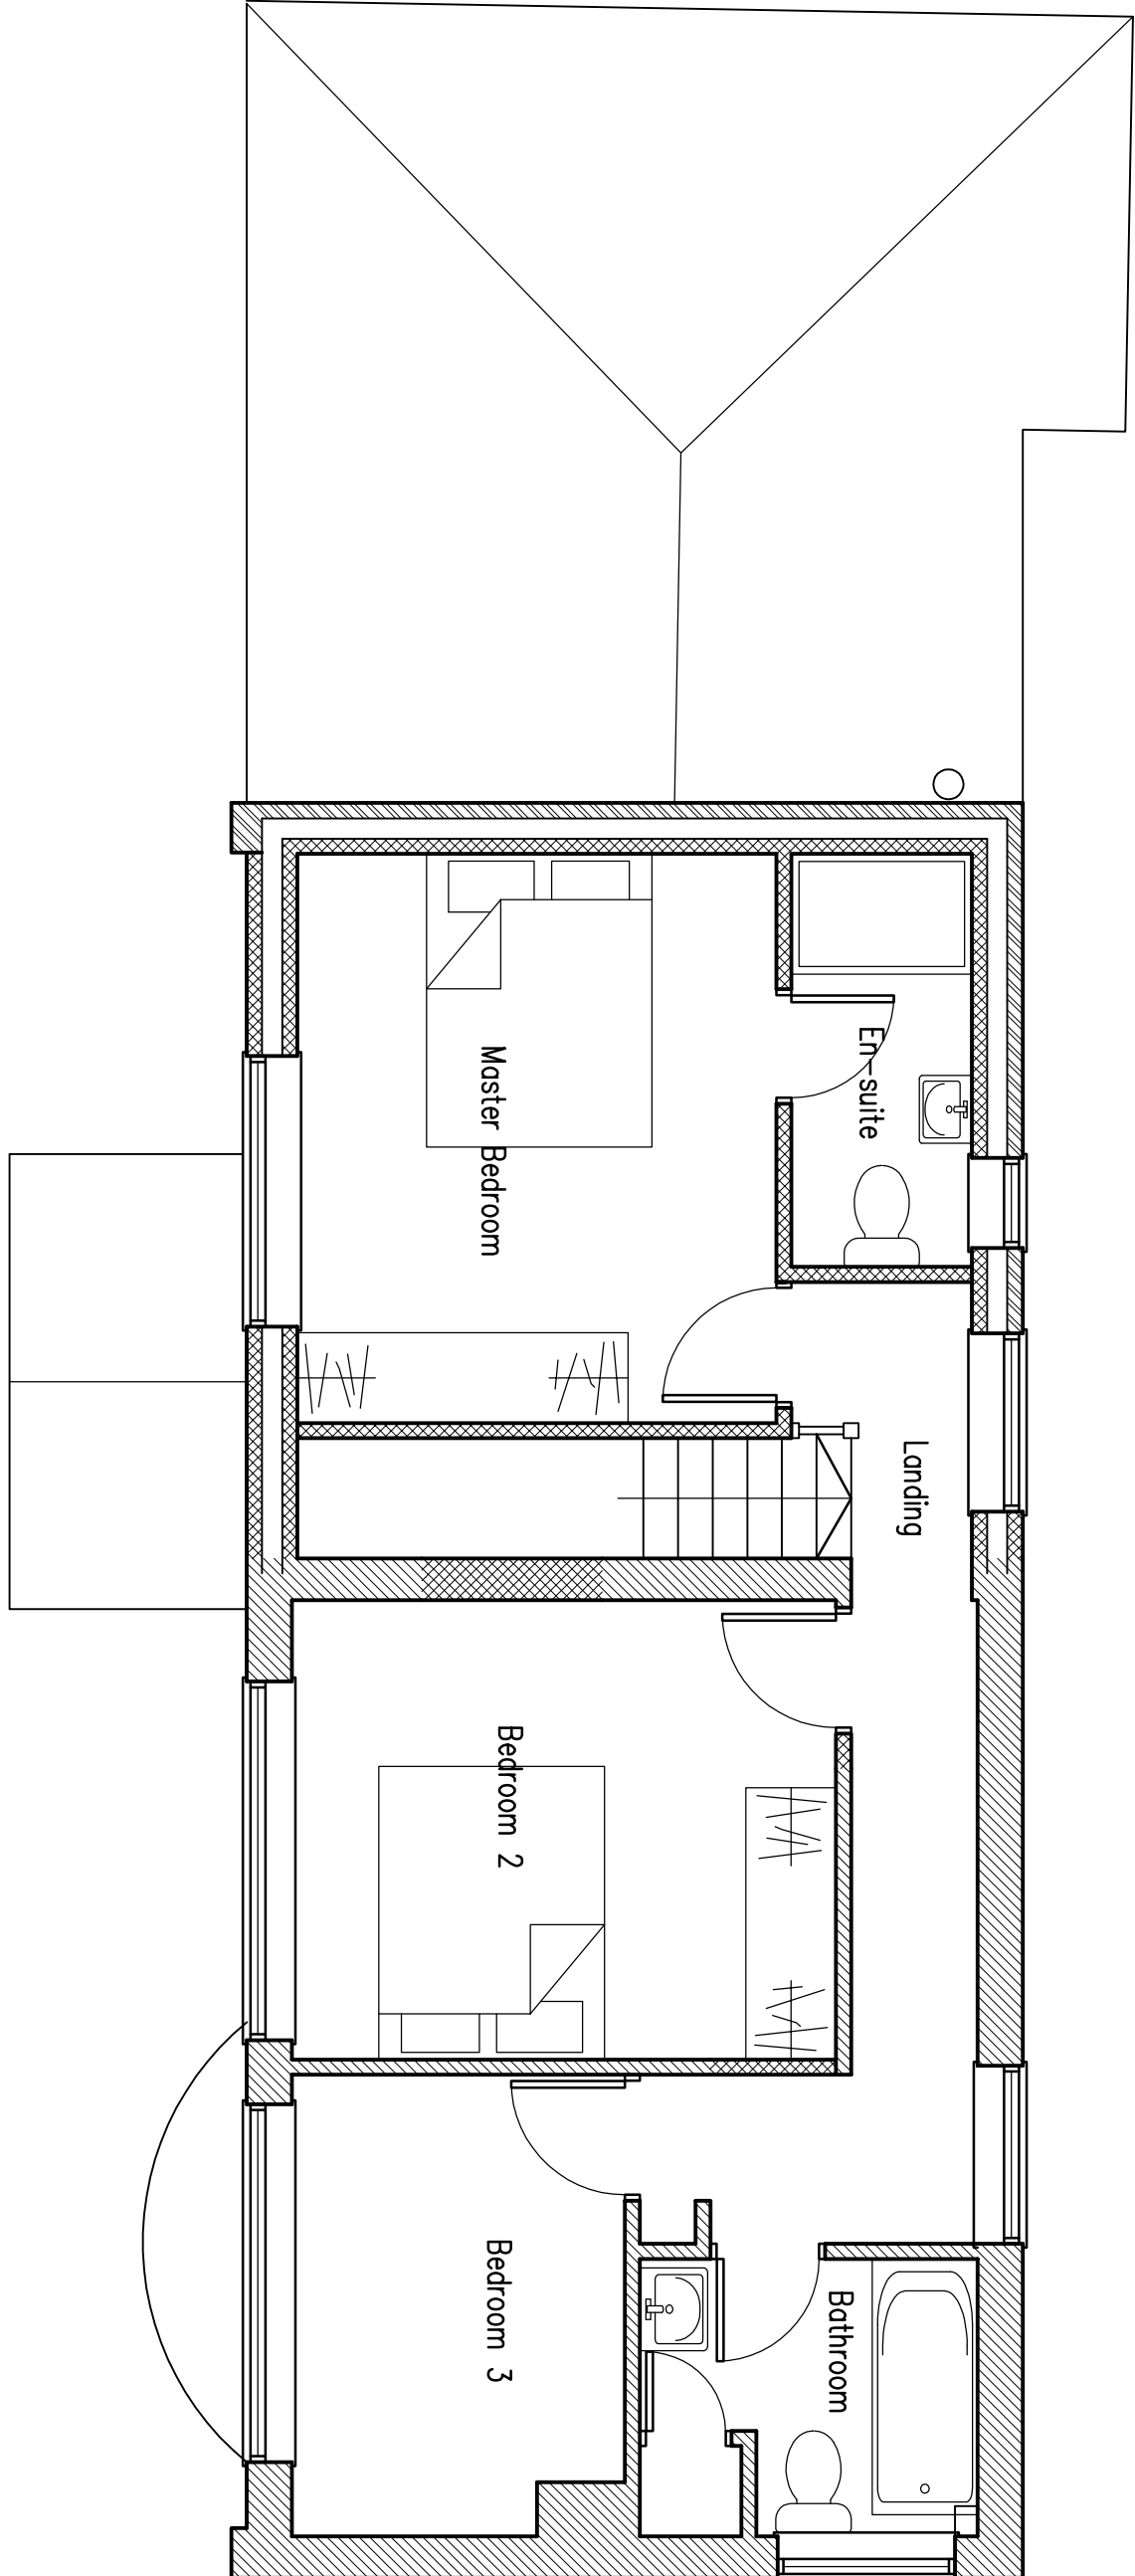

First Floor Plan

As Proposed
1:50

[A] March 2026. Amended to clients comments

Project:
Proposed Extension at:
12a Grand Avenue
Hossocks

Drawing title:
Floor Plans & Elevations
As Proposed
OPTION 2

Client:
Mr J Rowehurst / A Vangelova

Copyright of:
Clive Voller Associates
Chartered Building Surveyors
15 Station Road
Burgess Hill
West Sussex
RH15 9DE
Tel: 01444 871010
Fax: 01444 870099
Web: www.clivevoller.com



Scale:
1:50, 1:100 @ A1

Date:
Dec 2025

Drawn:

Dwg. No. 03

Rev'n
A

