



OPEN-SIDED CAR PORT

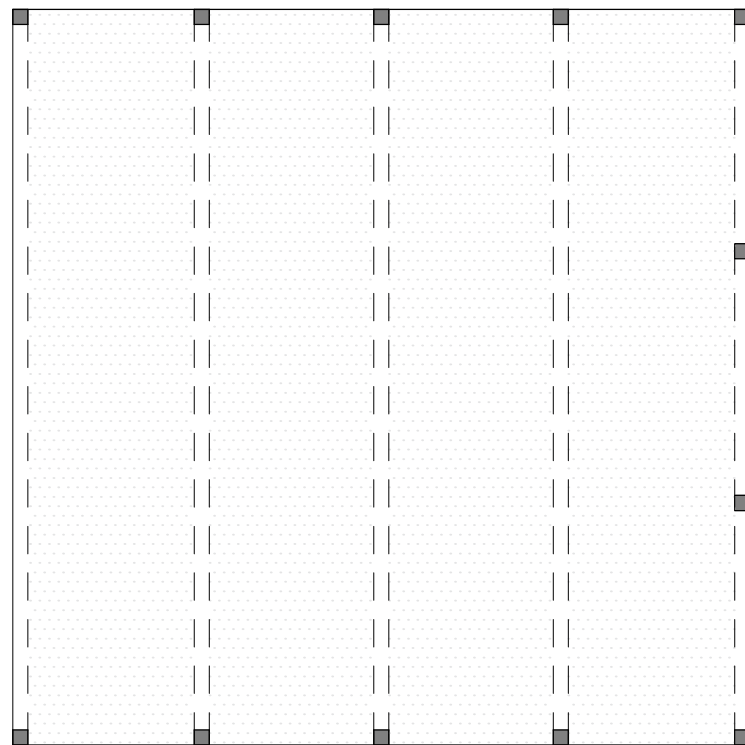


FLOOR PLAN
SCALE 1:50




SCALE 1:50 @ A3

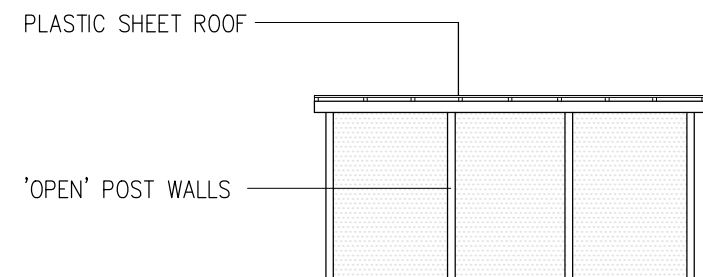


EAST ELEVATION

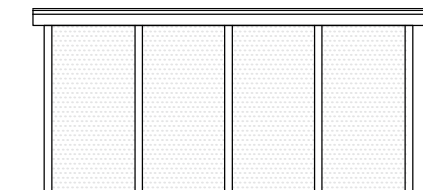

NORTH ELEVATION

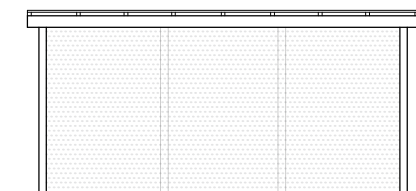

WEST ELEVATION

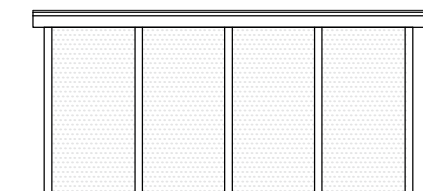

SOUTH ELEVATION

ELEVATIONS
SCALE 1:100

FOR MR T. WATTS		
SITE THE LAURELS, LEWES ROAD, ASHURSTWOOD. RH19 3UD		
TITLE EXISTING CAR PORT FLOOR PLAN & ELEVATIONS		
SCALE 1:50/100 @A3	DRAWN AH 08/25	DRAWING NO. 04 REV