




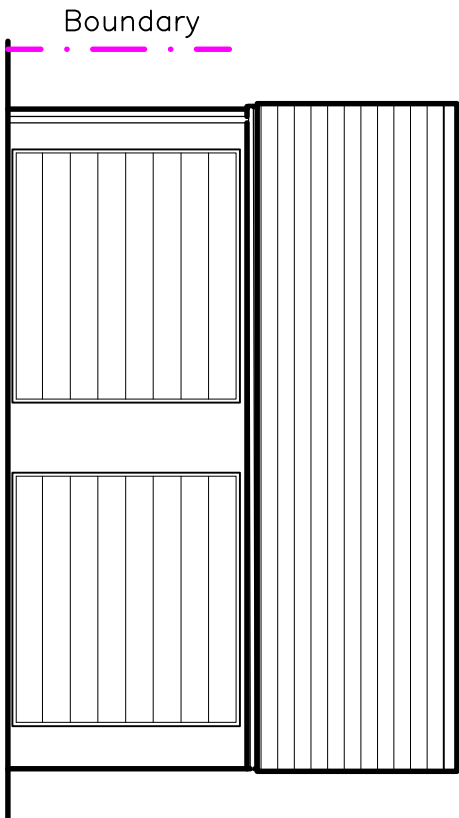


Existing Front Elevation

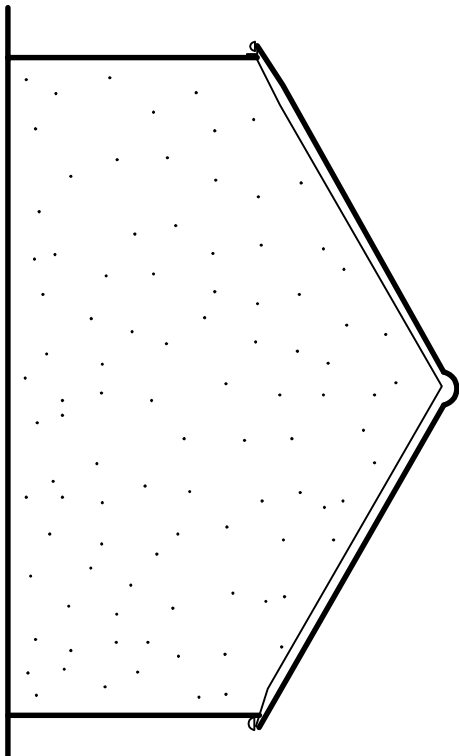


Existing Side (West) Elevation

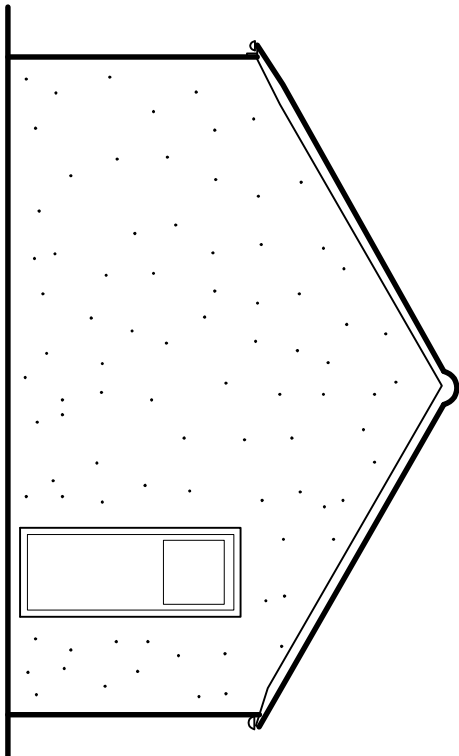


Existing Side (East) Elevation

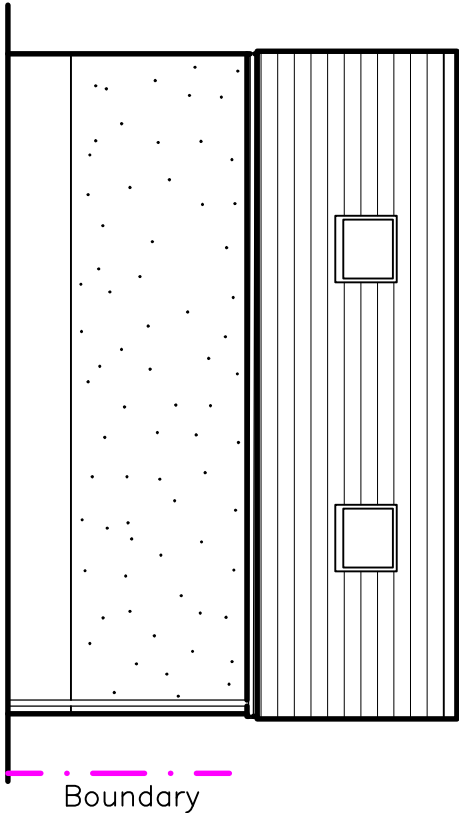


Existing Rear Elevation

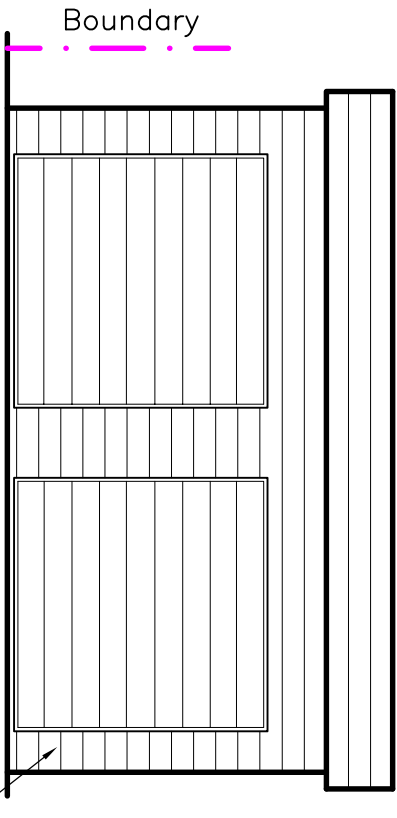


Proposed Front Elevation
Treated and non-combustible
timber cladding to clients
spec

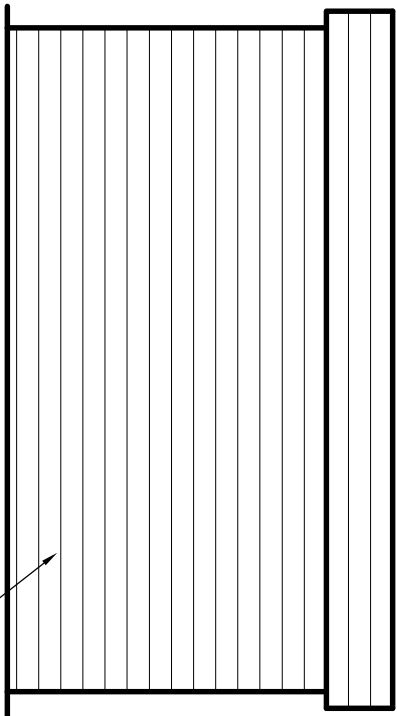

Proposed Side Elevation
(East & West)
Treated and non-combustible
timber cladding to clients
spec

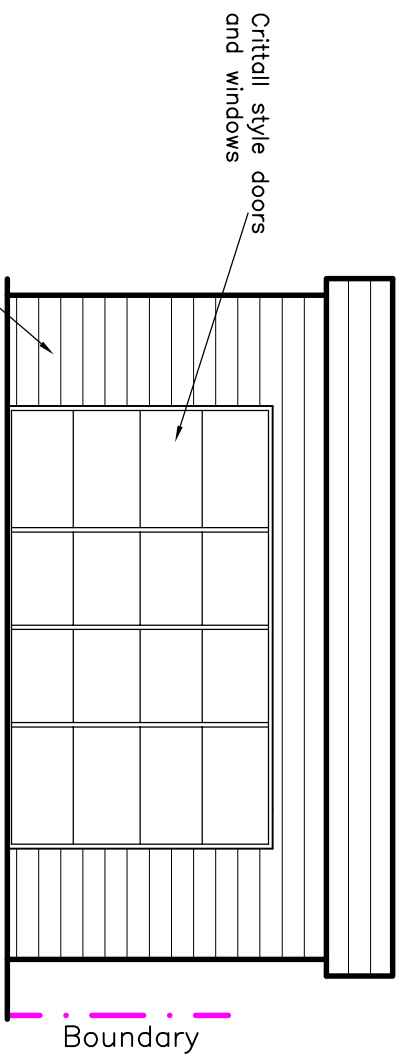


Proposed Rear Elevation
Treated and non-combustible
timber cladding to clients
spec

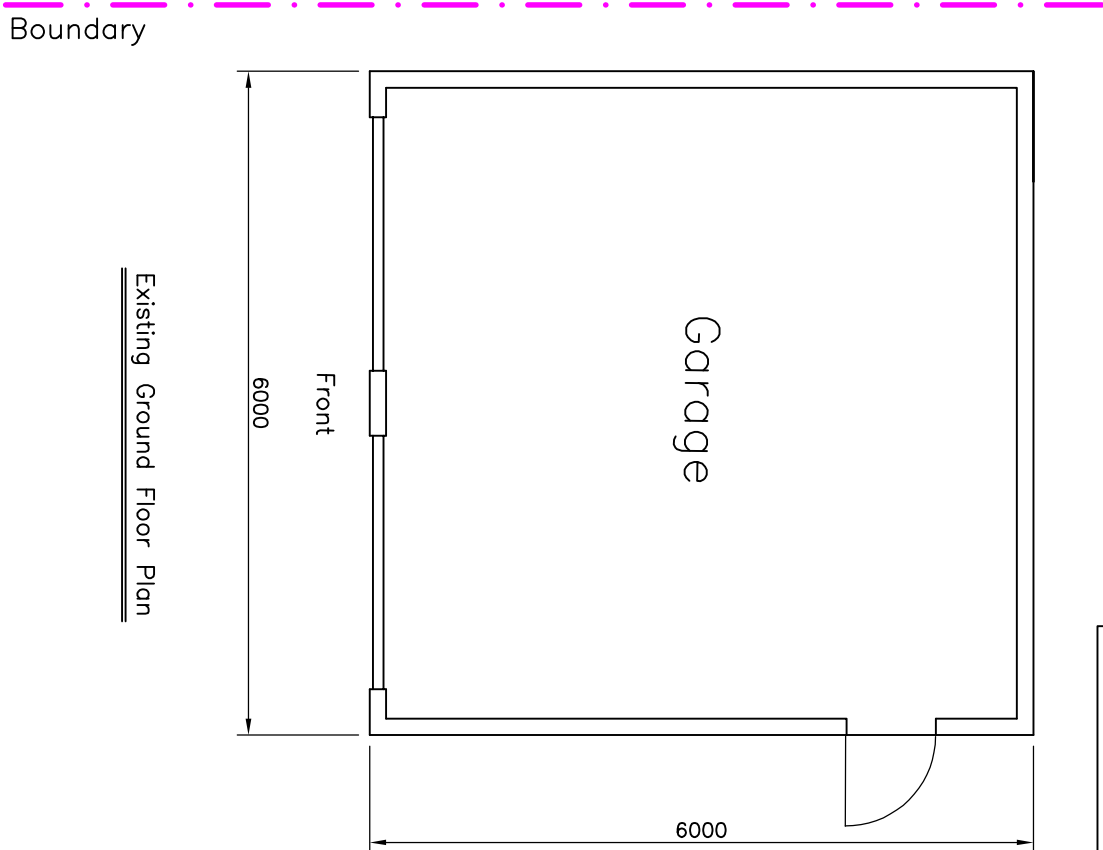


Existing dimensions are
approximate

Existing Ground Floor Plan

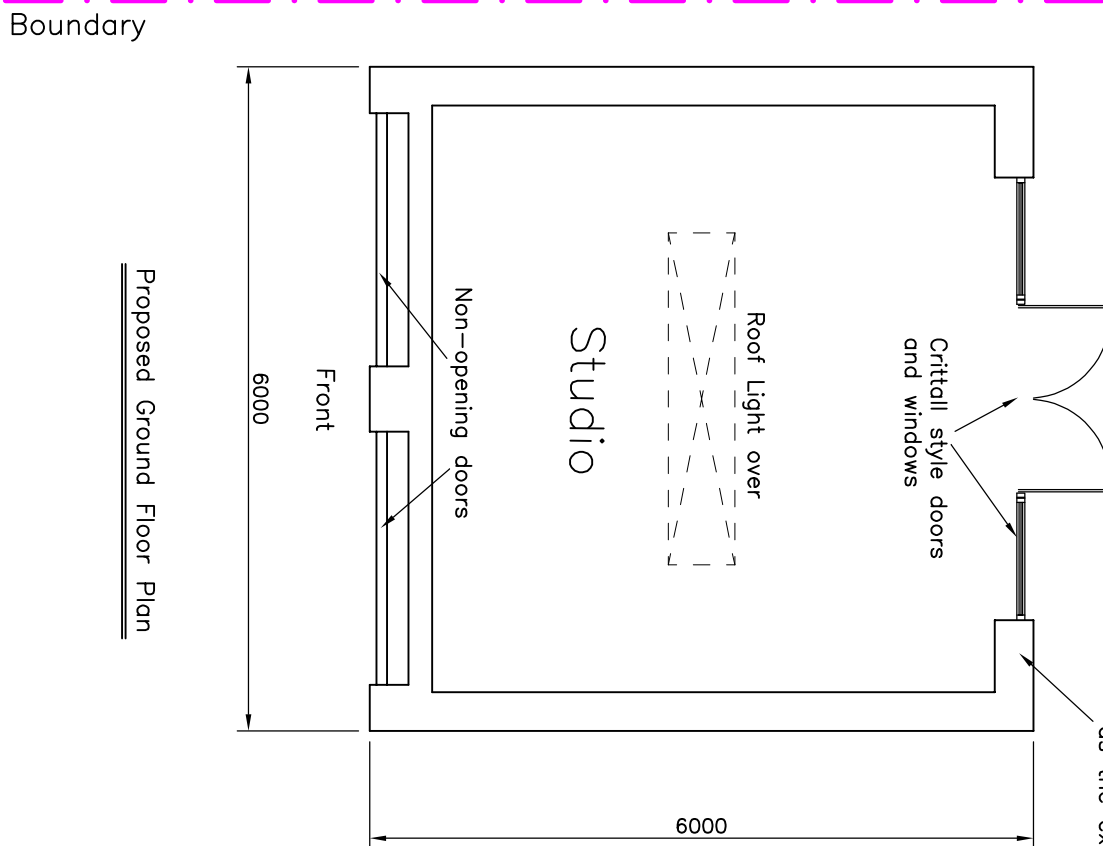

Proposed Ground Floor Plan

Existing garage to be
demolished and re-built
over the same footprint
as the existing.

 

1:50 Scale Bar @ A1

1:100 Scale Bar @ A3

PLANNING DRAWING

Rev A Garage re-designed with a flat roof June '26

Mulbury Designs Ltd

Honeywood House
The Drive
Maresfield Park
Maresfield
East Sussex
TN22 2HA
Tel: 01825 760967
Email: mulburydesigns@hotmail.co.uk

CLIENT:
Amber & Tony Parr

TITLE:
Existing Garage Demolished &
Re-Built Forming a Studio
Existing & Proposed Plans
& Elevations

PROJECT:
Proposed Alterations & Additions
To: 44, Hurst Road, Hossocks

SCALE: as shown DATE: Mar 2025
Dwg No. 2843/70 REV. A