





Proposed Front Elevation (Street Scene)

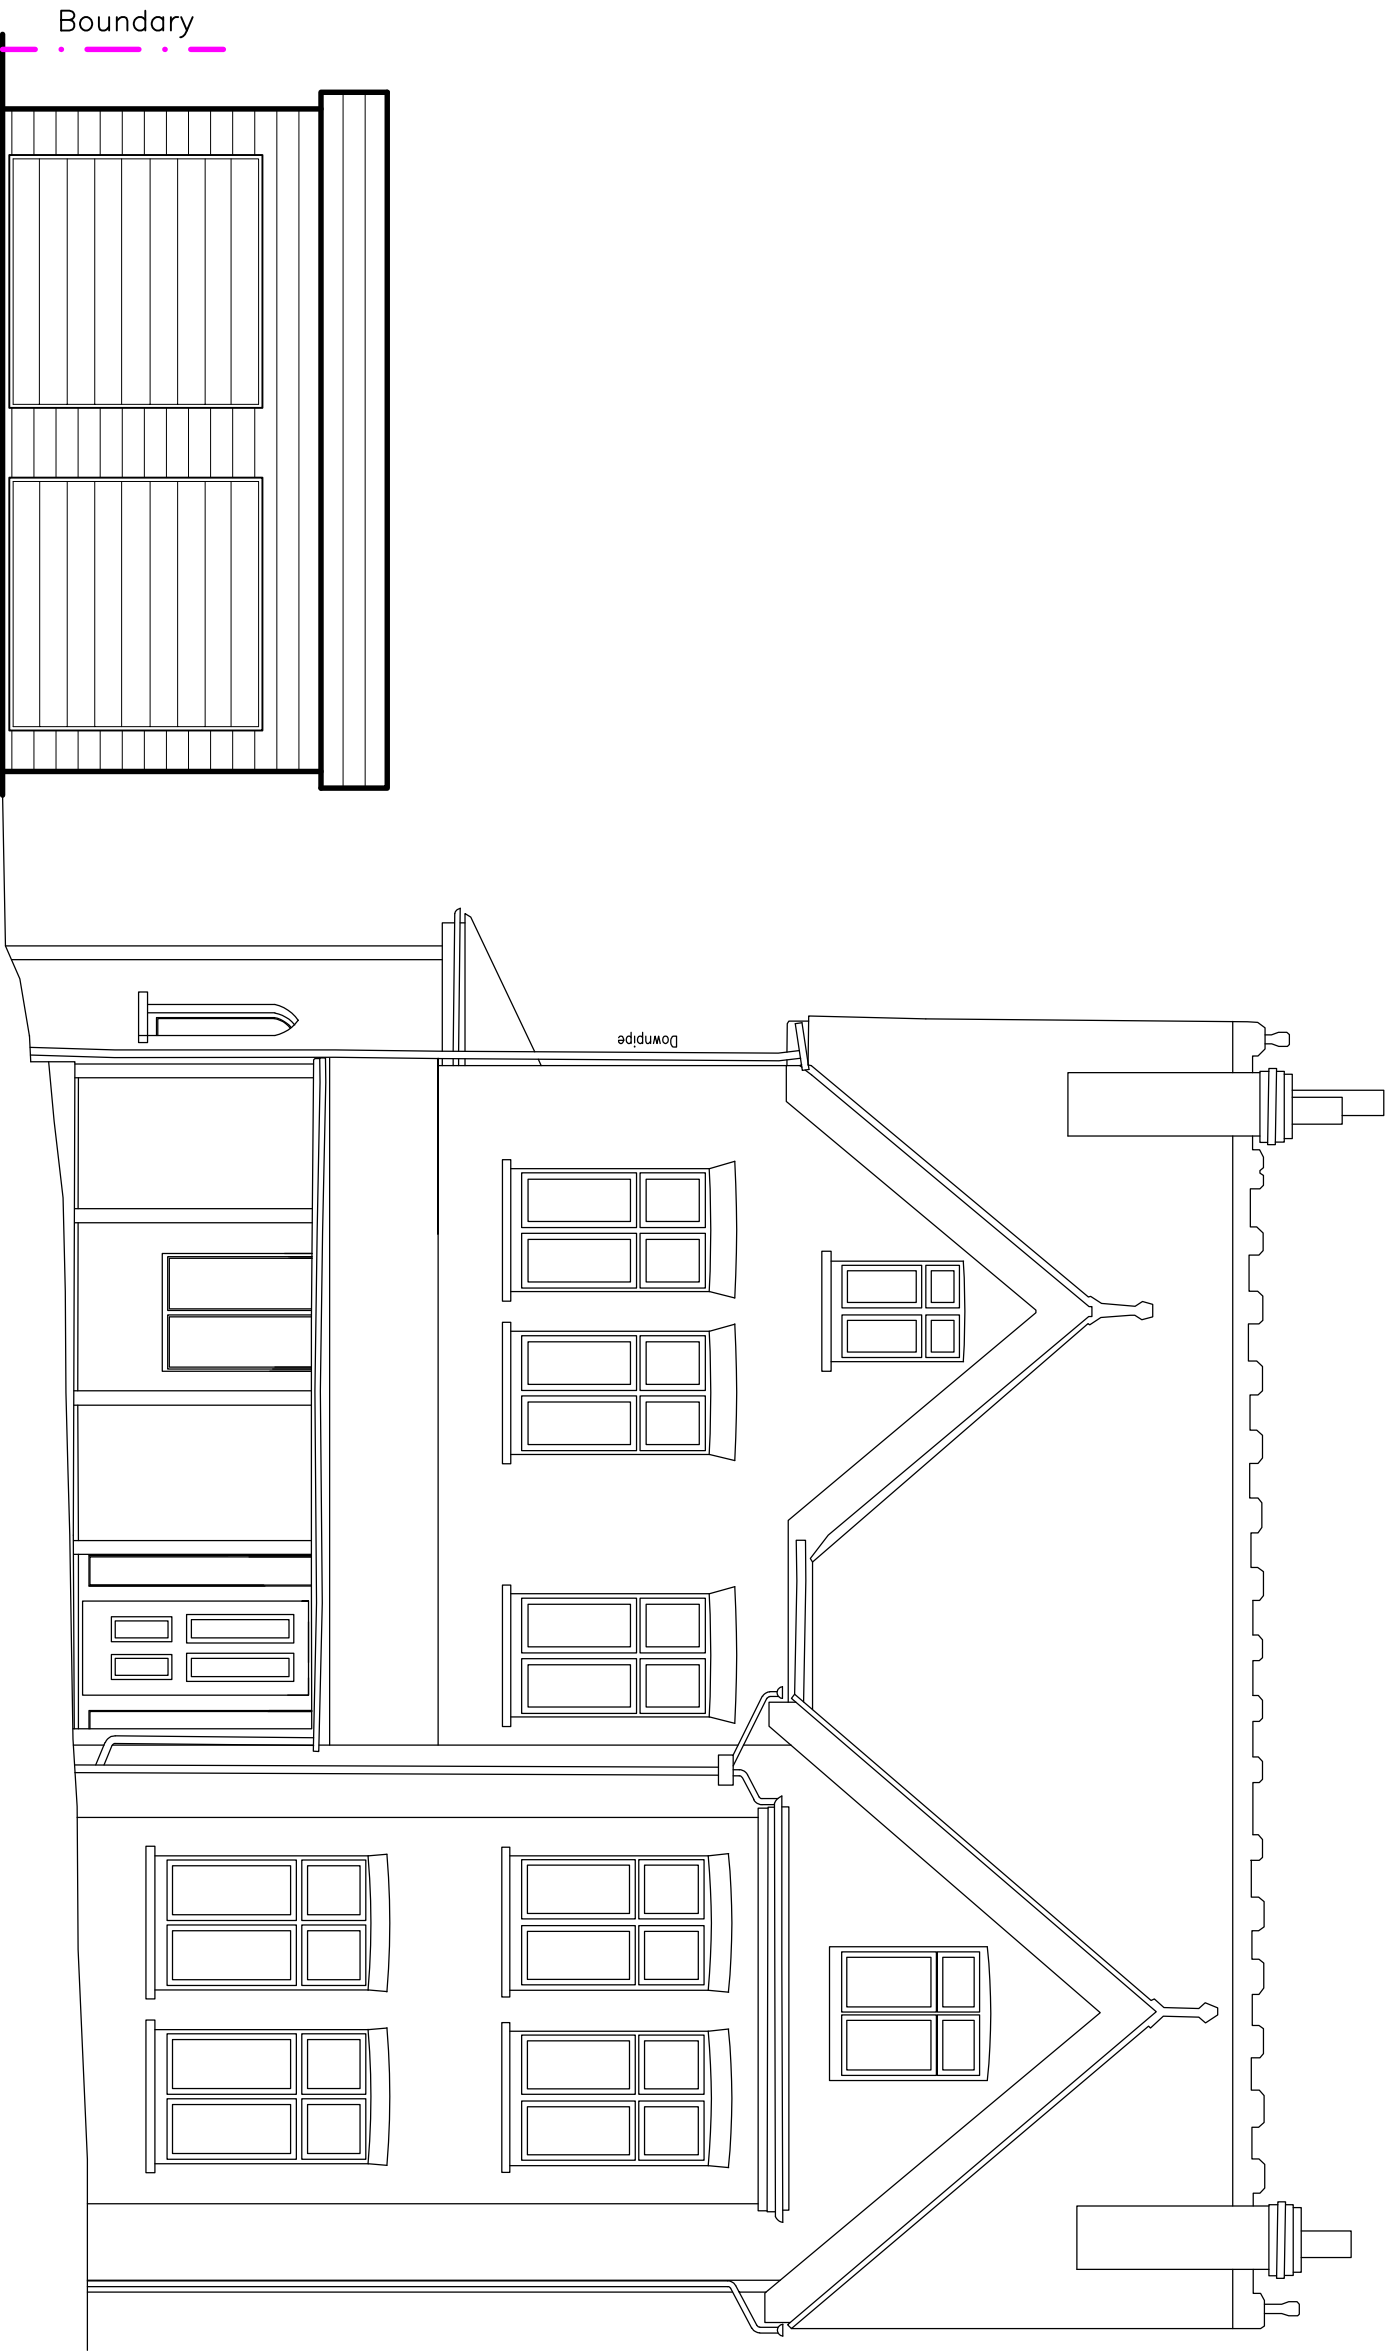

Proposed Rear Elevation (Garden Scene)

 

1:50 Scale Bar @ A1

1:100 Scale Bar @ A3

PLANNING DRAWING

Rev A Garage re—designed with a June '26
flat roof

Mulbury Designs Ltd

Honeywood House
The Drive
Maresfield Park
Maresfield
East Sussex
TN22 2HA
Tel: 01825 760967
Email: mulburymdesigns@hotmail.co.uk

CLIENT:
Amber & Tony Parr

TITLE:
Existing Garage Demolished &
Re—Built Forming a Studio
Proposed Street & Rear Garden
Scenes & Roof Plan

PROJECT:
Proposed Alterations & Additions
To: 44, Hurst Road, Hassocks

SCALE: as shown DATE: Mar 2025

DWG NO. REV.
2843/71 A

Proposed Roof Plan

