


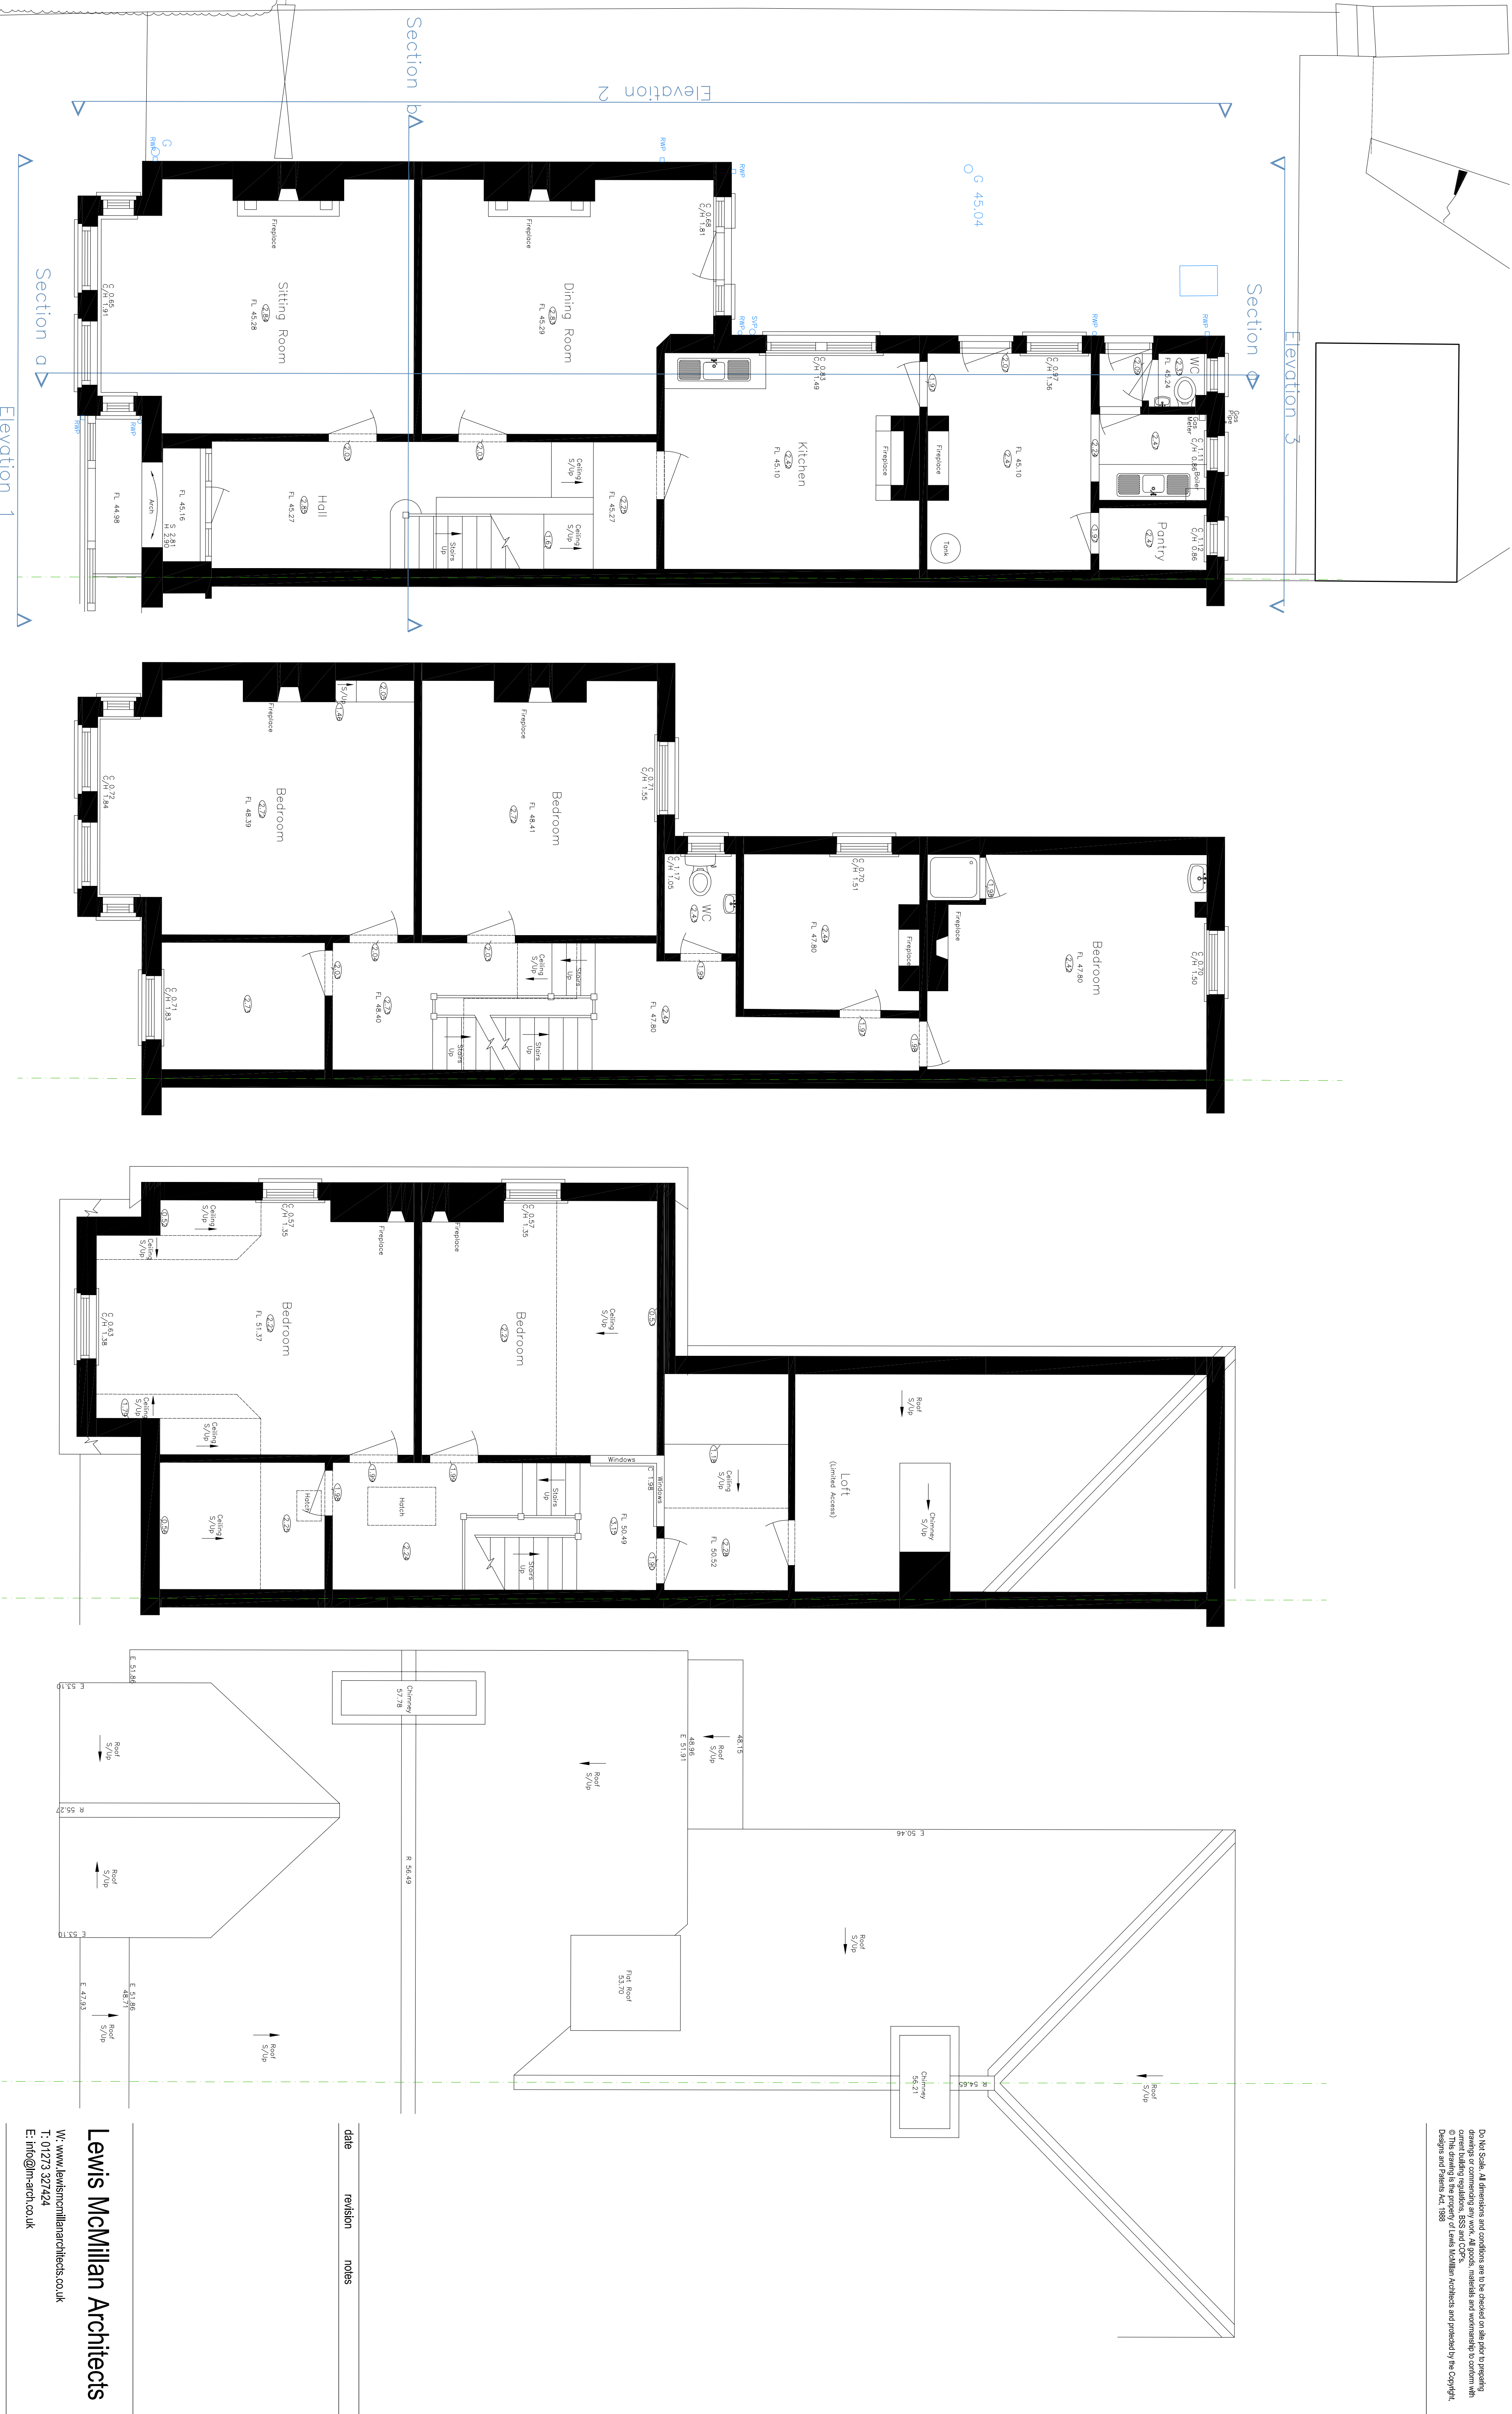

Lewis McMillan Architects

W: www.lewismcmillanarchitects.co.uk
T: 01273 327424
E: info@lmc-arch.co.uk

project: **ShireRear Extension**

location: **14 Saint Avenue
Linstead, Havant's Heath
RH16 2AA**

client: **Michelle & Phil Woodman**

drawing: **Existing Plans**

scale: **1:50**

drawn: **CL**

date: **07/04/2026**

rev: **26-108-01**

checked: **CL**

rev: **/**

Existing Second Floor Plan 1:50

Existing First Floor Plan 1:50

Existing Ground Floor Plan 1:50

