



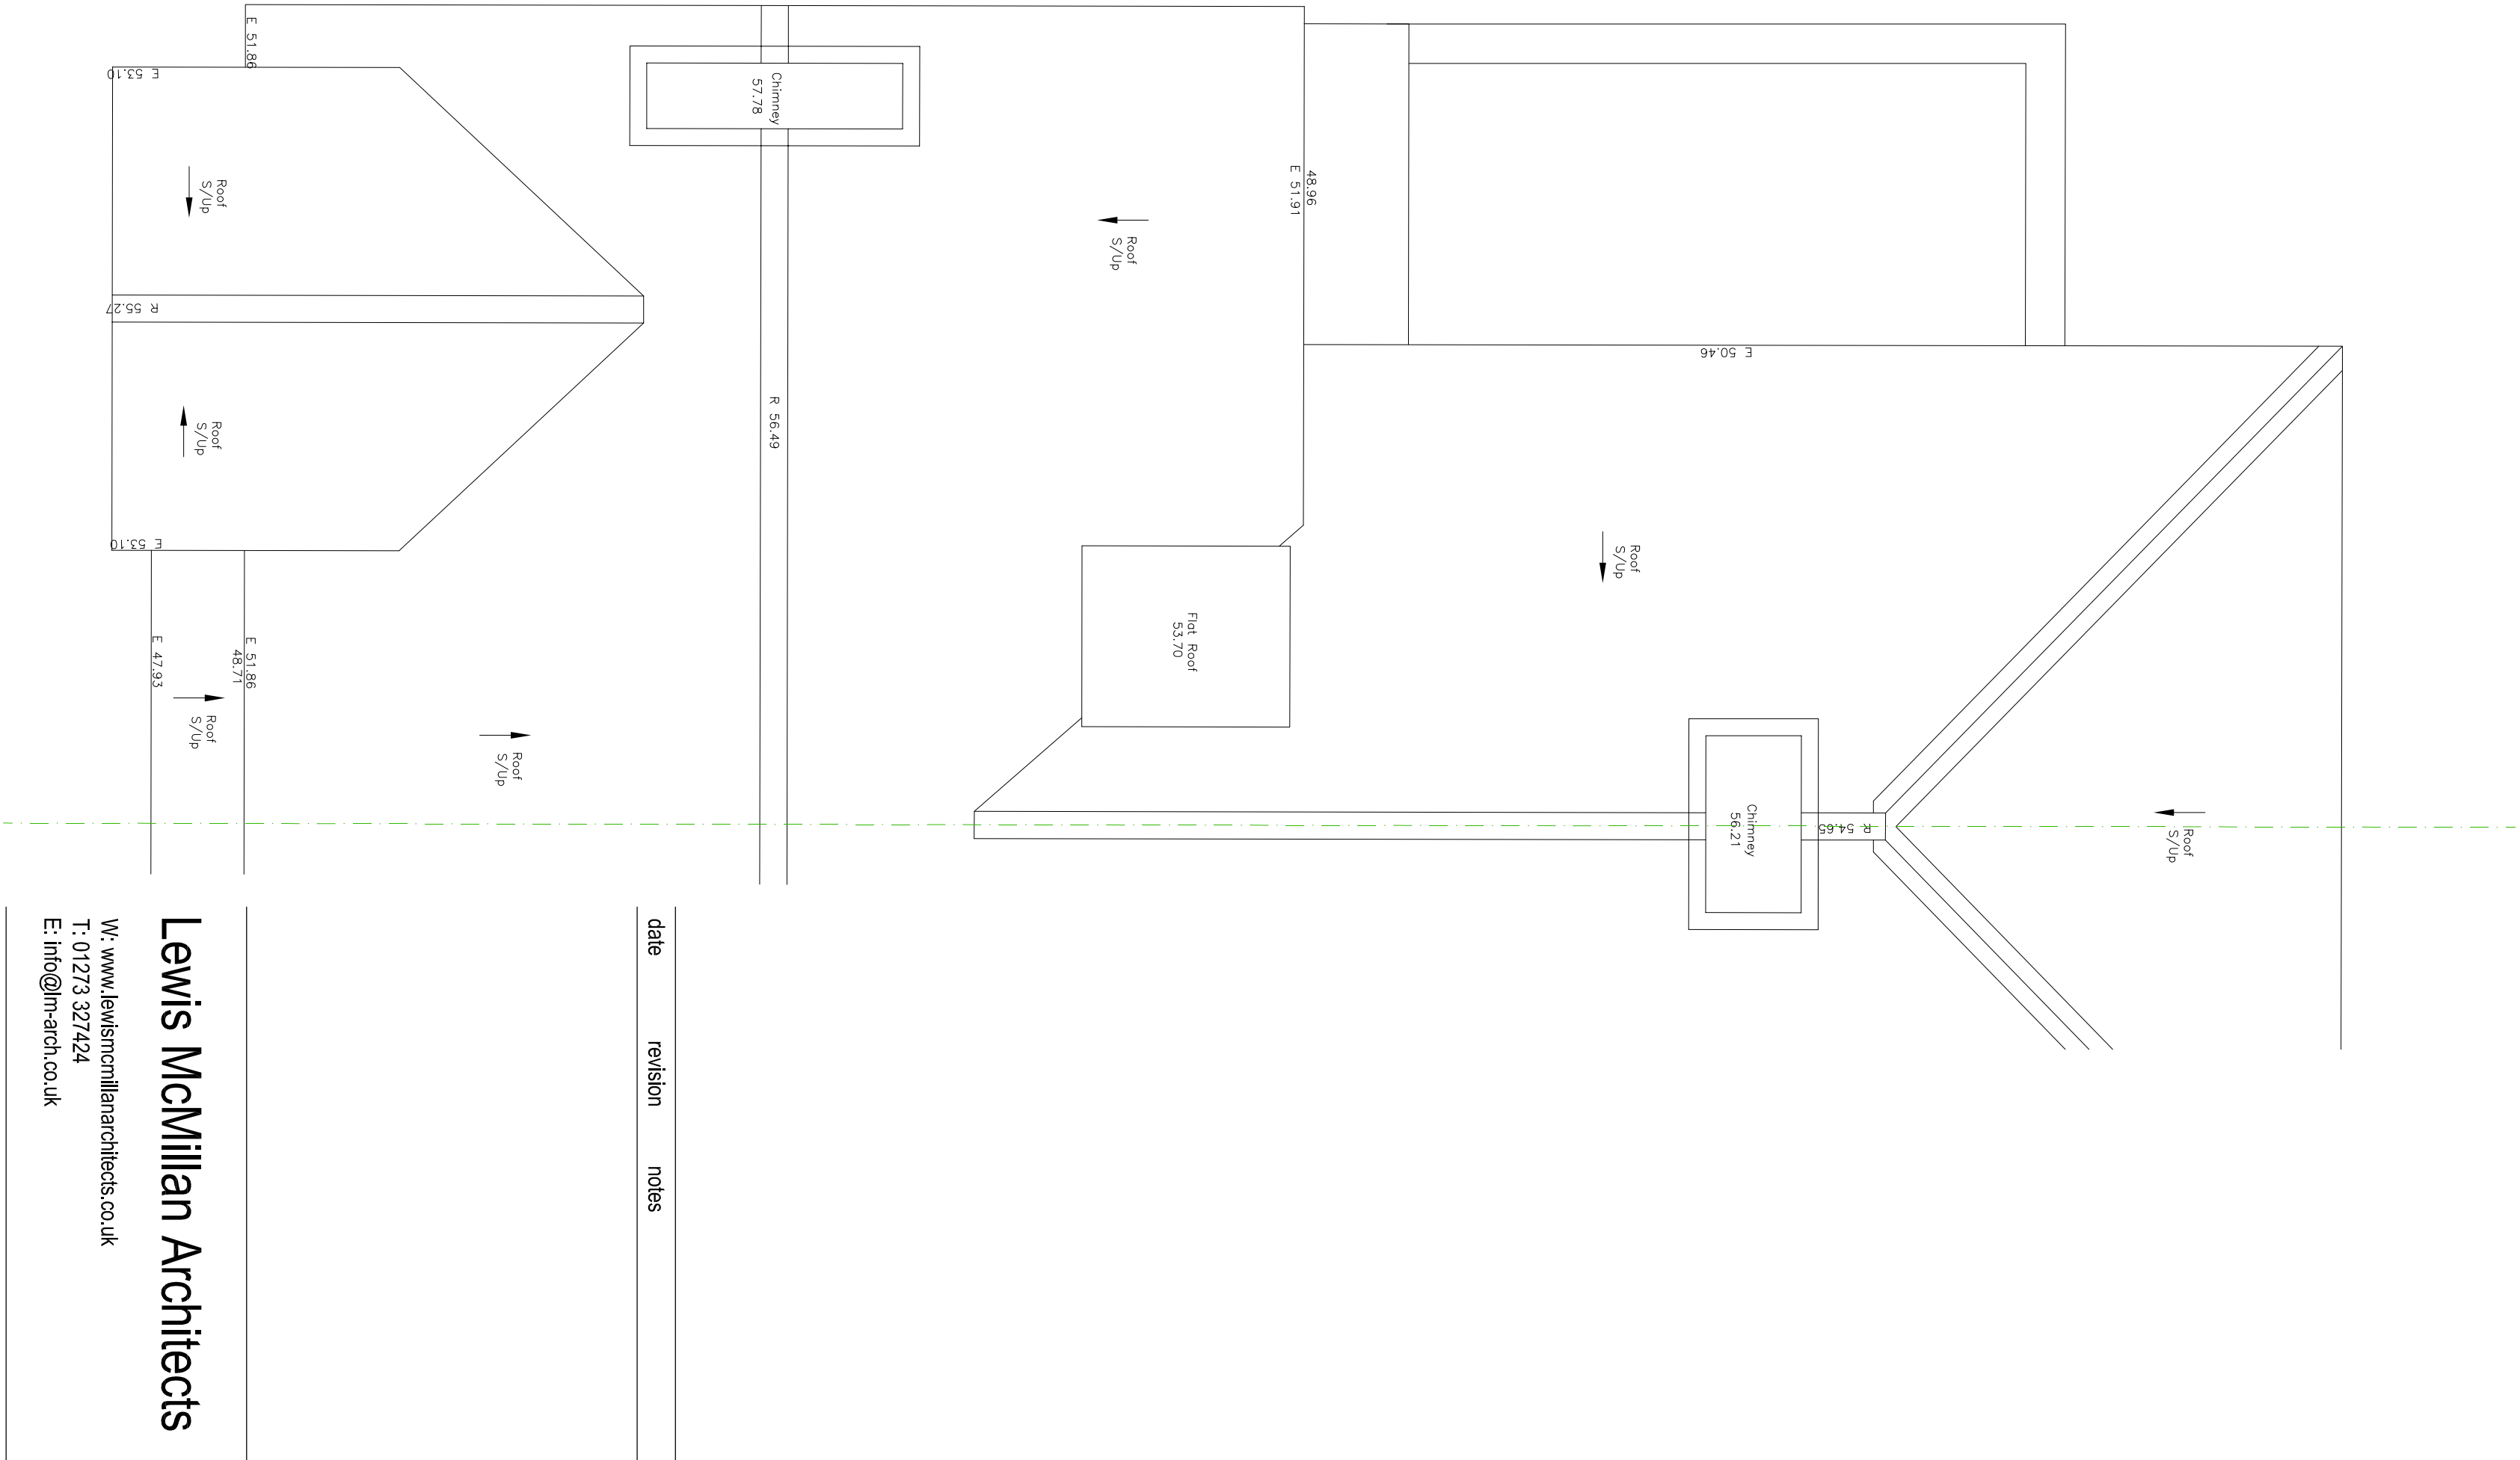


Proposed Second Floor Plan 1:50




Proposed Second Floor Plan 1:50

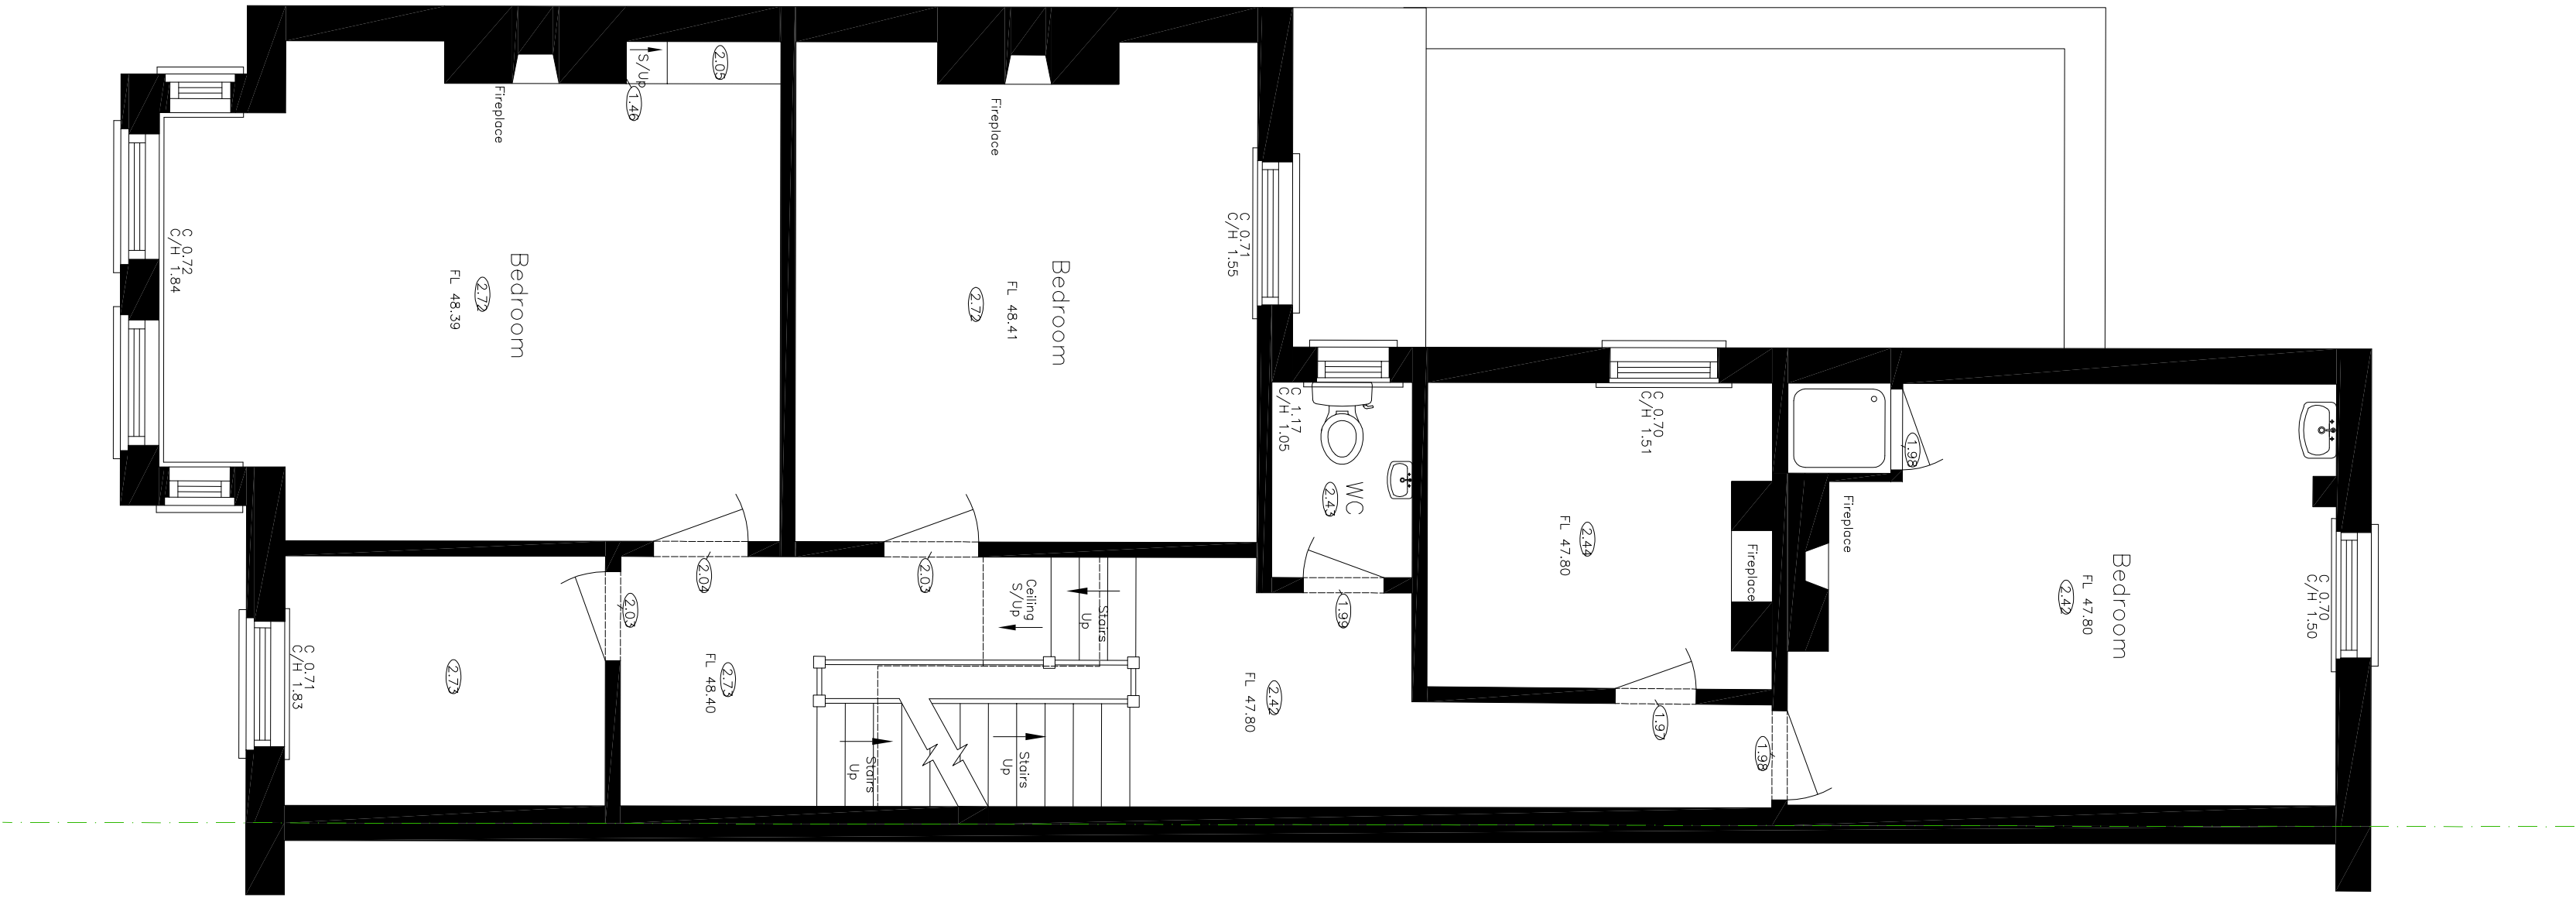

Proposed First Floor Plan 1:50

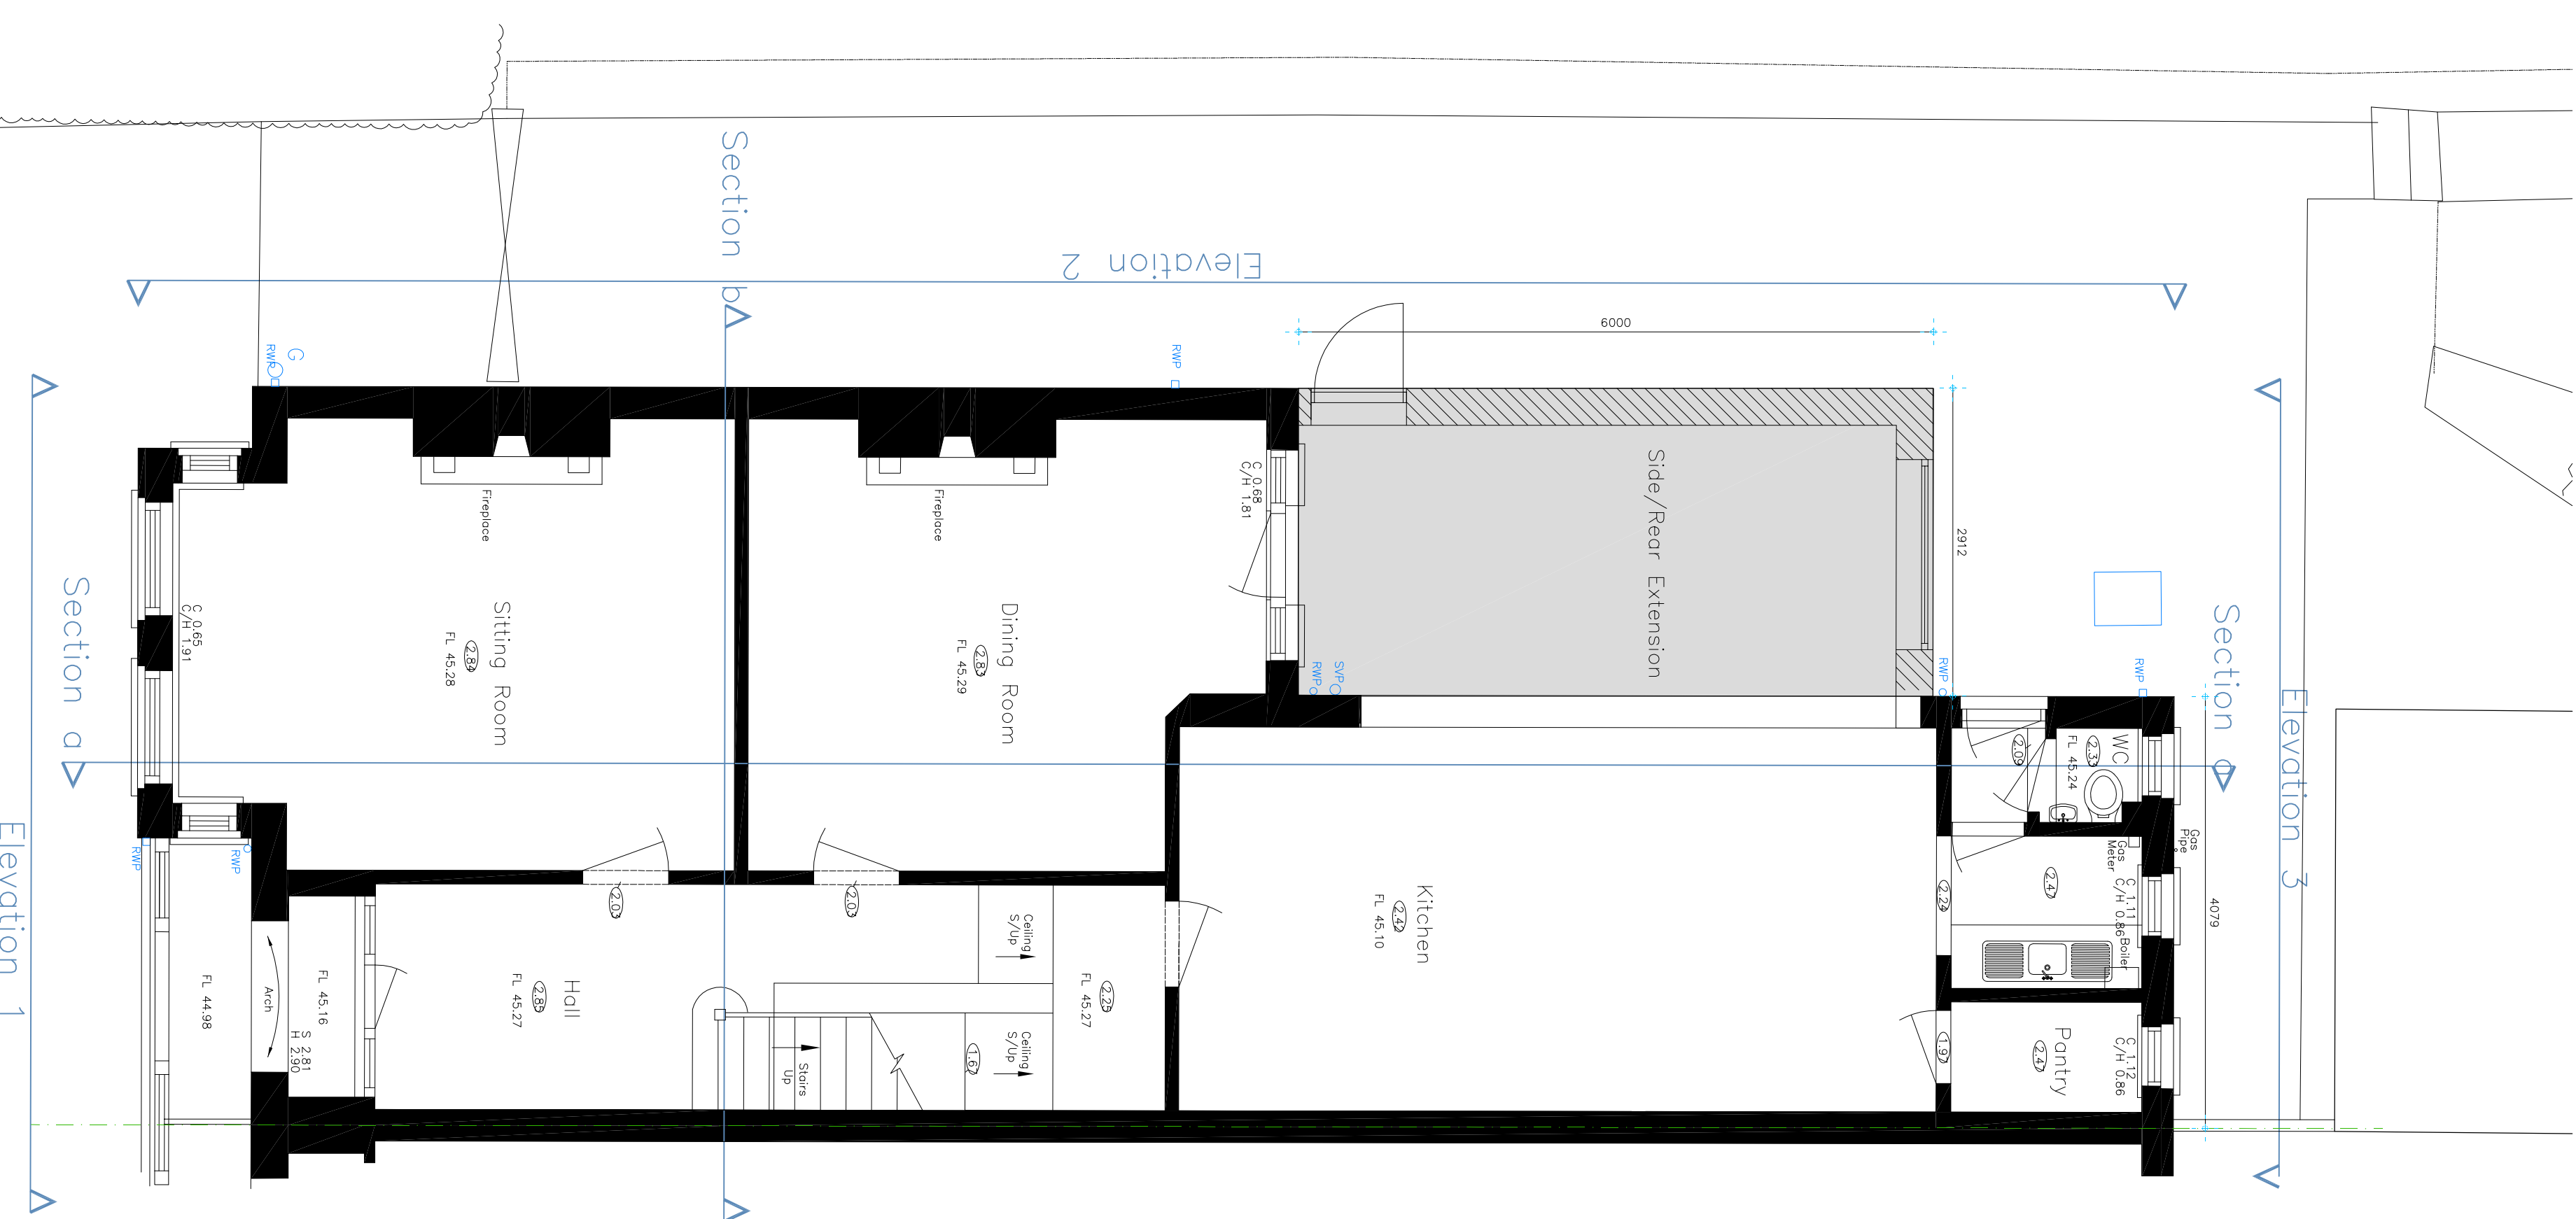

Proposed Ground Floor Plan 1:50

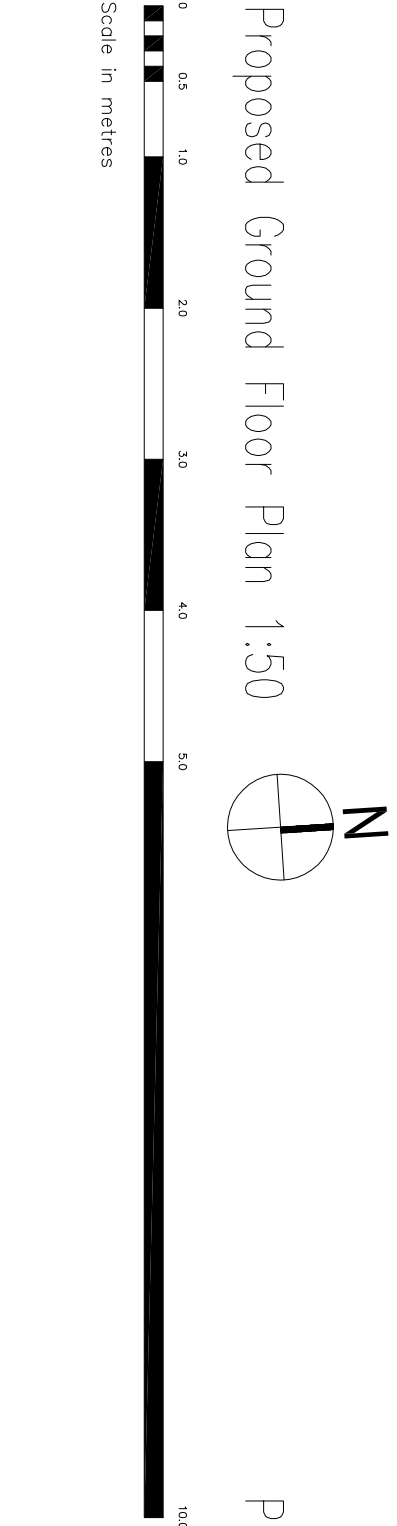

project: Side/Rear Extension			
location: 14 Sune Avenue Litchfield, Heywards Heath RH16 2AA			
client: Michelle & Phil Woodman			
drawing: Proposed Plans Pier Approval			
scale: 1:50	drawn: CL	checked: CL	page: A1
date: 07/04/2026	drawing: 26-106-04	rev: A	

Lewis McMillan Architects

W: www.lewismcmillanarchitects.co.uk
T: 01273 327224
E: info@lmm-arch.co.uk