




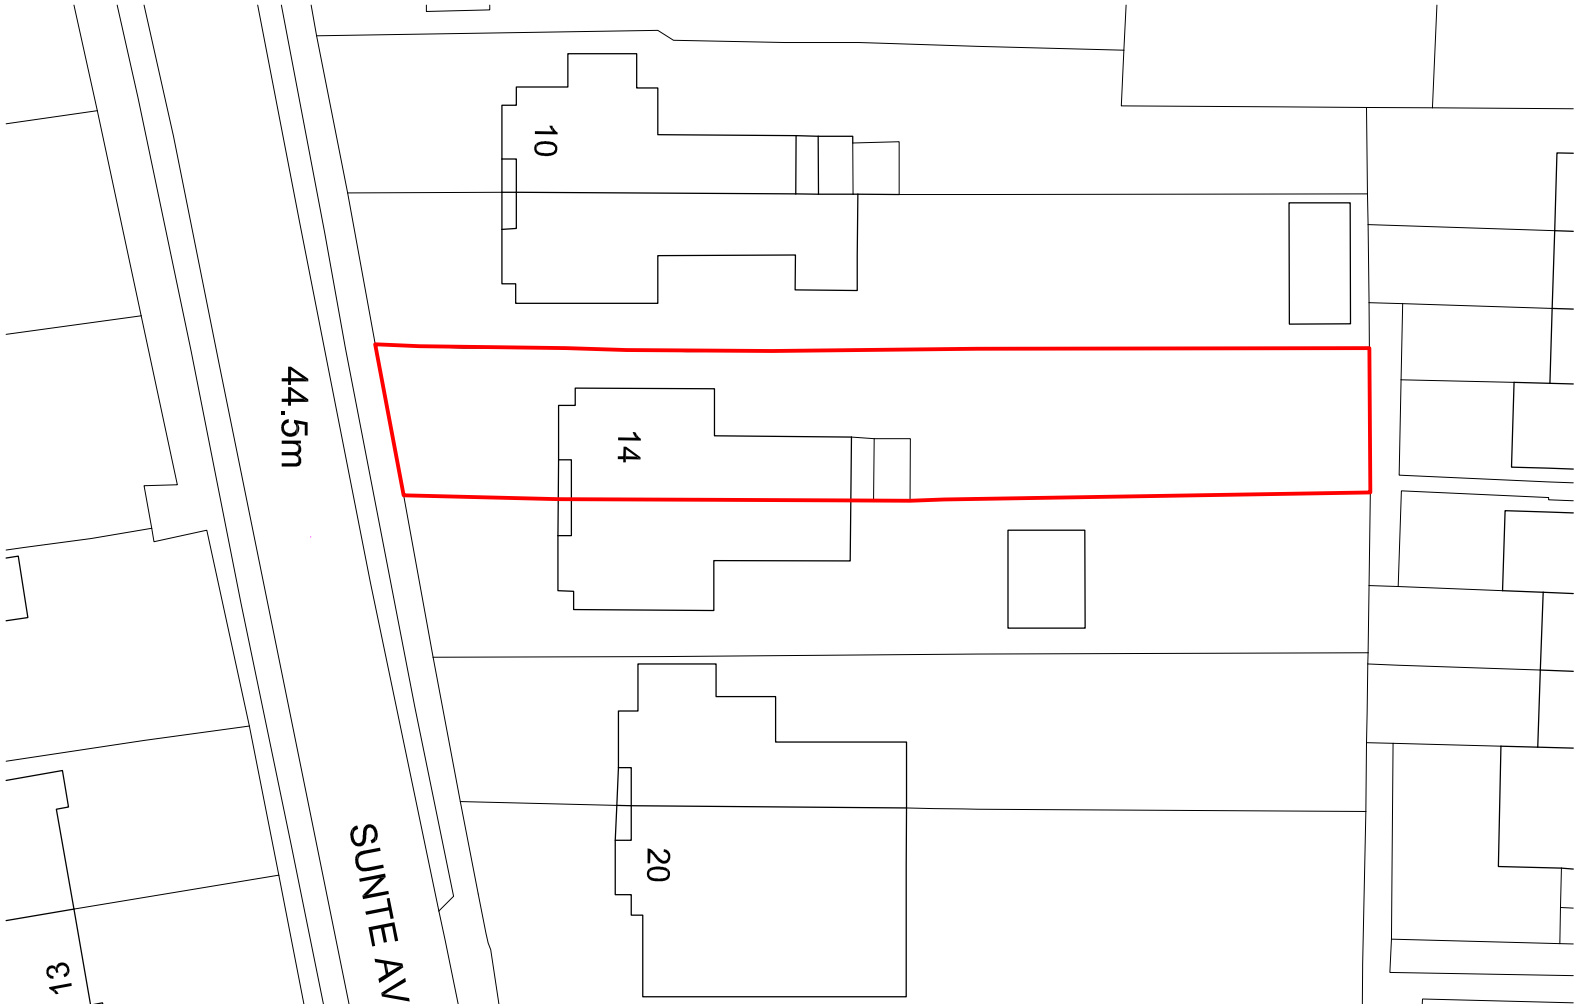


Site Plan 1:1250

 

Block Plan 1:500

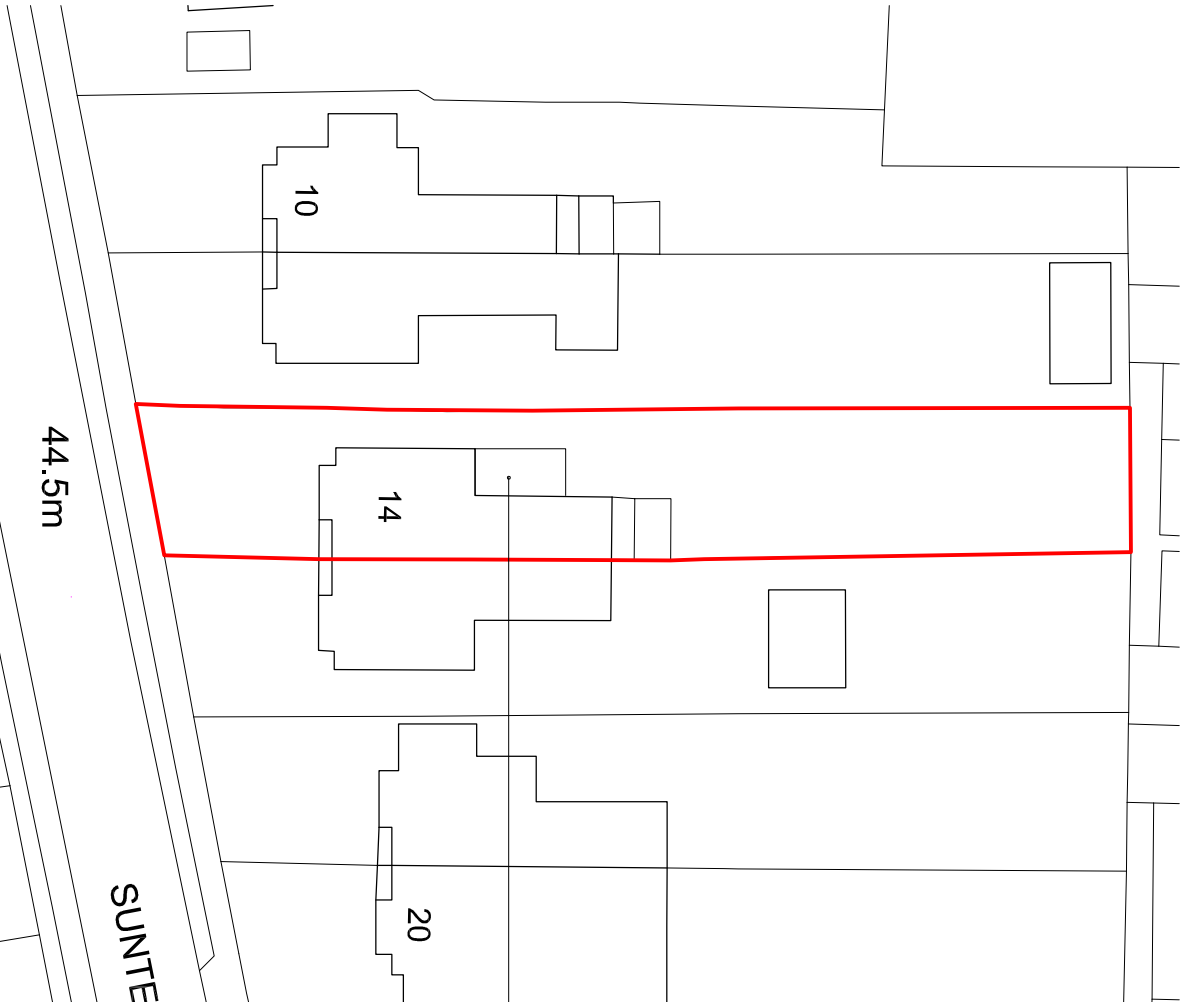

Proposed Block Plan 1:500

 

date revision notes

Lewis McMillan Architects

7 Queen Square, Brighton, BN1 3FD
T: 01273 327424
E: info@lm-arch.co.uk

project: ShireRear Extension

location: 14 Sunte Avenue
Lindfield, Haywards Heath
RH16 2JA

client: Michelle & Paul Woodman

drawing: Site Plan & Block Plan

scale:	1:1250 1:500	page:	A3
drawn:	CL	checked:	CL
date:	07/04/26	drawing:	26-108-10
		rev:	/