

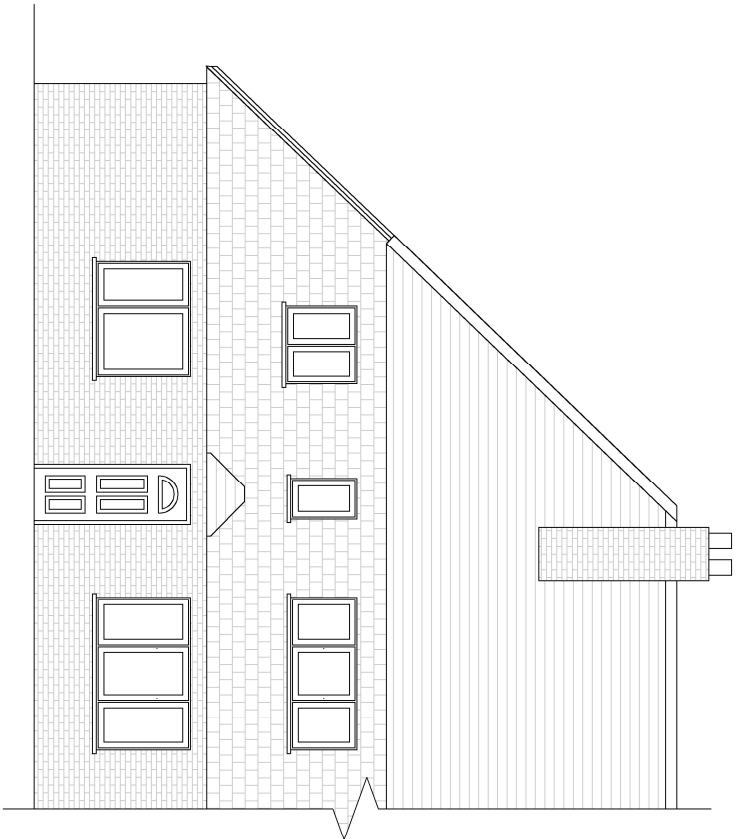


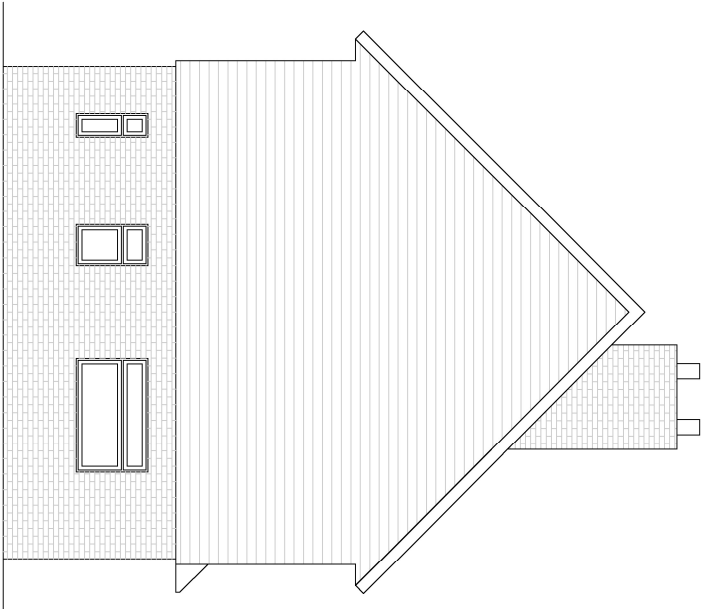

EXISTING REAR ELEVATION

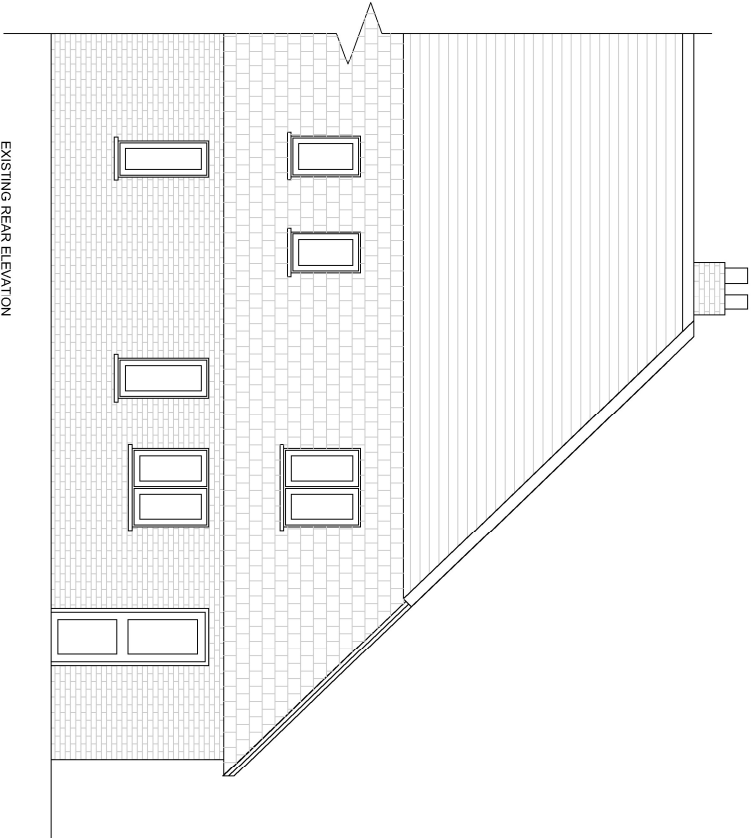

EXISTING SDE ELEVATION

Site address 9 Newlands, Balcombe		
Job Title Residential Extension and Internal remodeling		
Existing Elevations		
buchan rum 9 SAWILL ROAD LINDFIELD WEST SUSSEX RH162NY E : info@buchanrumarchitects.co.uk T : 01444 239019		
Scale 1:100	Size A3	
02/2026	Drawn By BPA	
Project number 26_003	Drawing number PL_103_00	Rev. 30