




amendments			auth	chkd
rev	date	comment		
A	22.06.26	Amendments as Conservation Officers comments	MR	GI
B	22.07.26	Further amendments in conjunction with A above	MR	GI

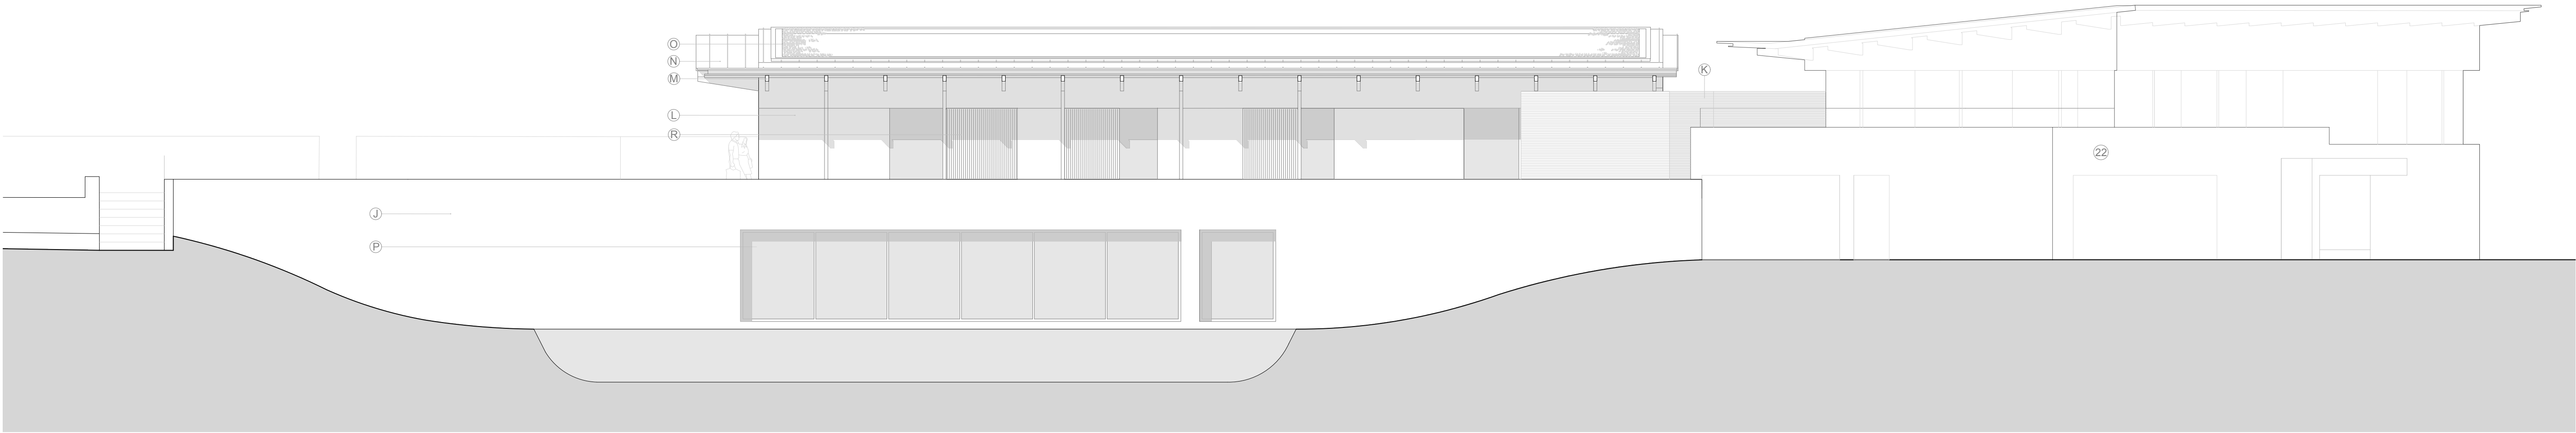


Proposed South West Elevation (I-I) (Pool & Treatment Suites)

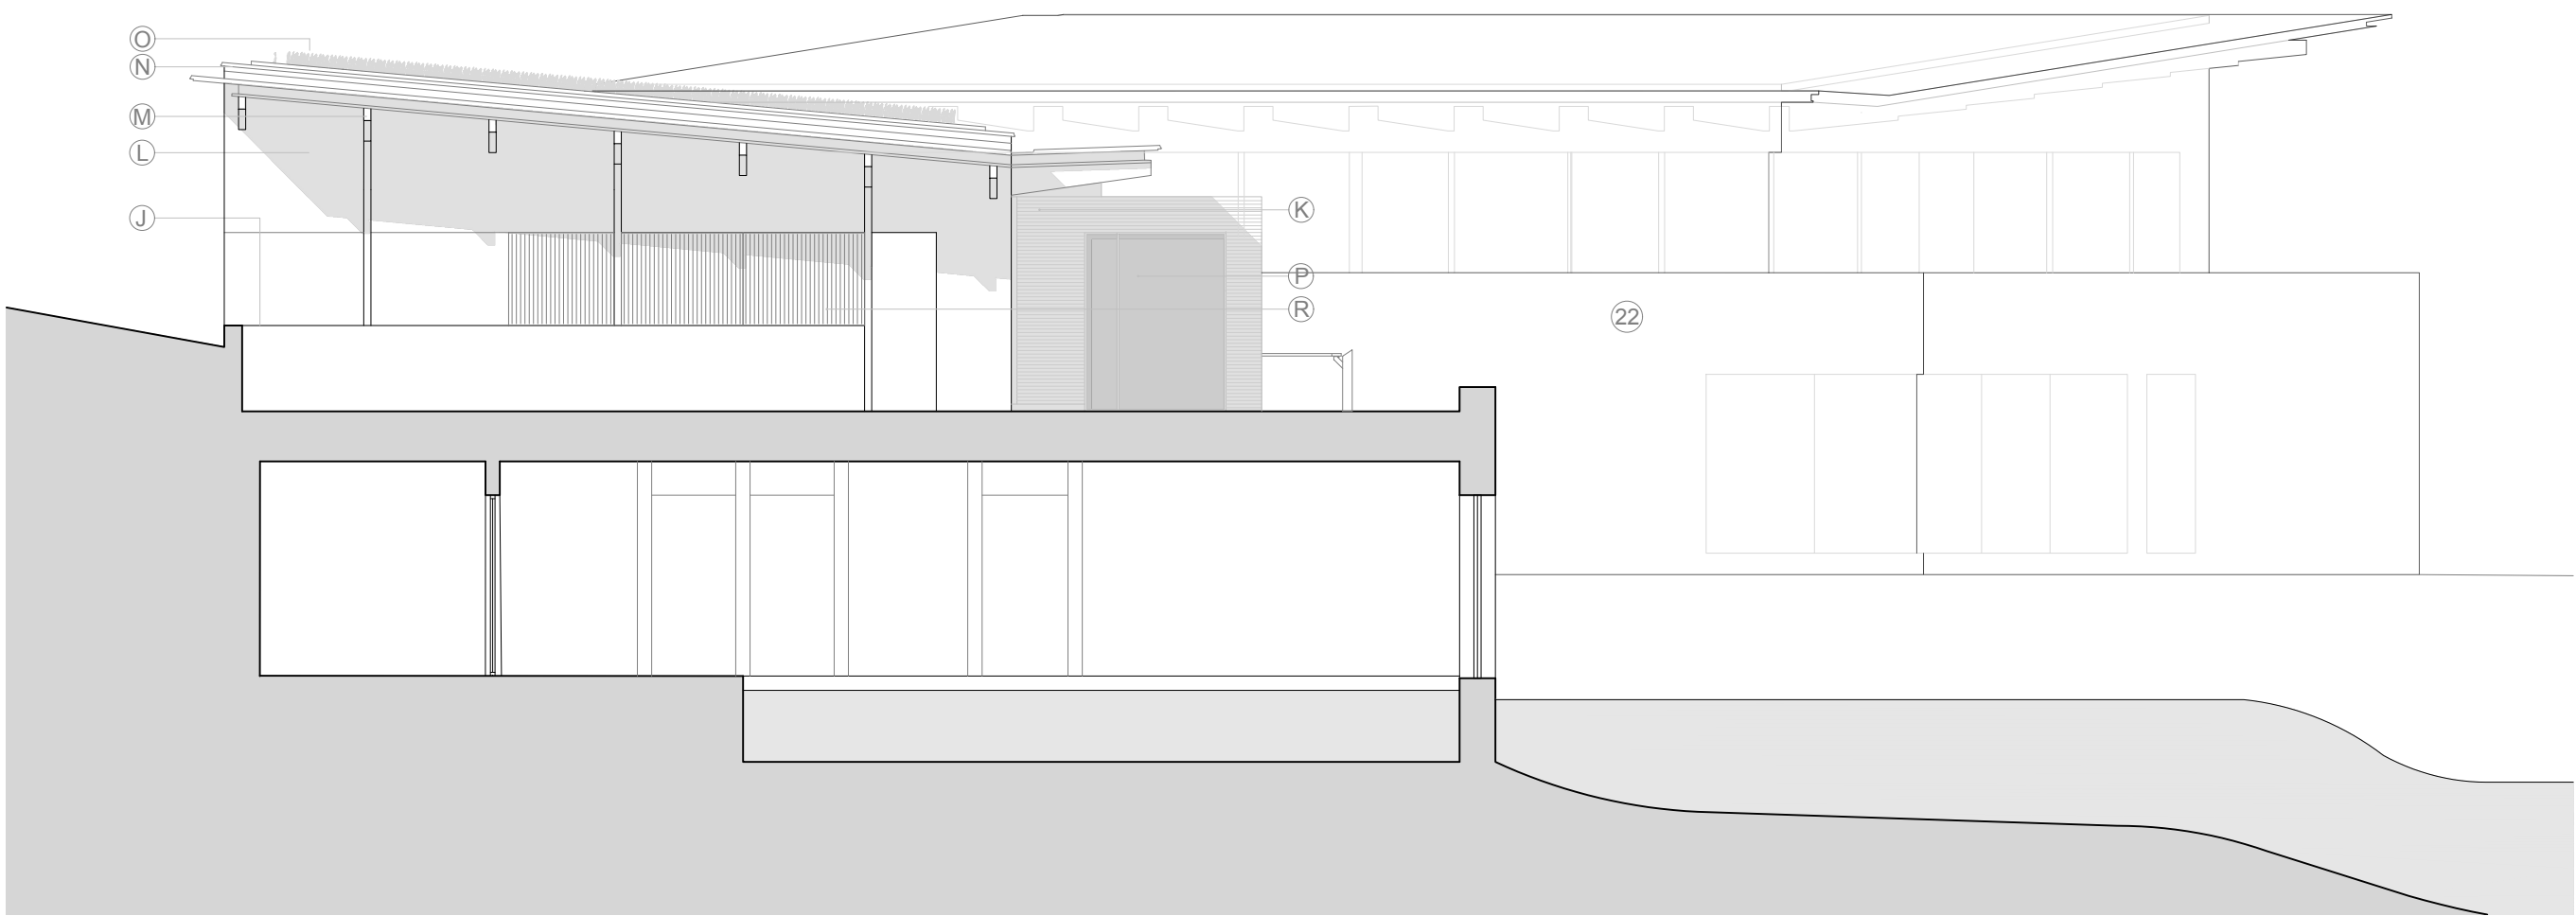


Proposed North West Elevation (J-J) (Cocktail Bar, Pool & Treatment Suites)

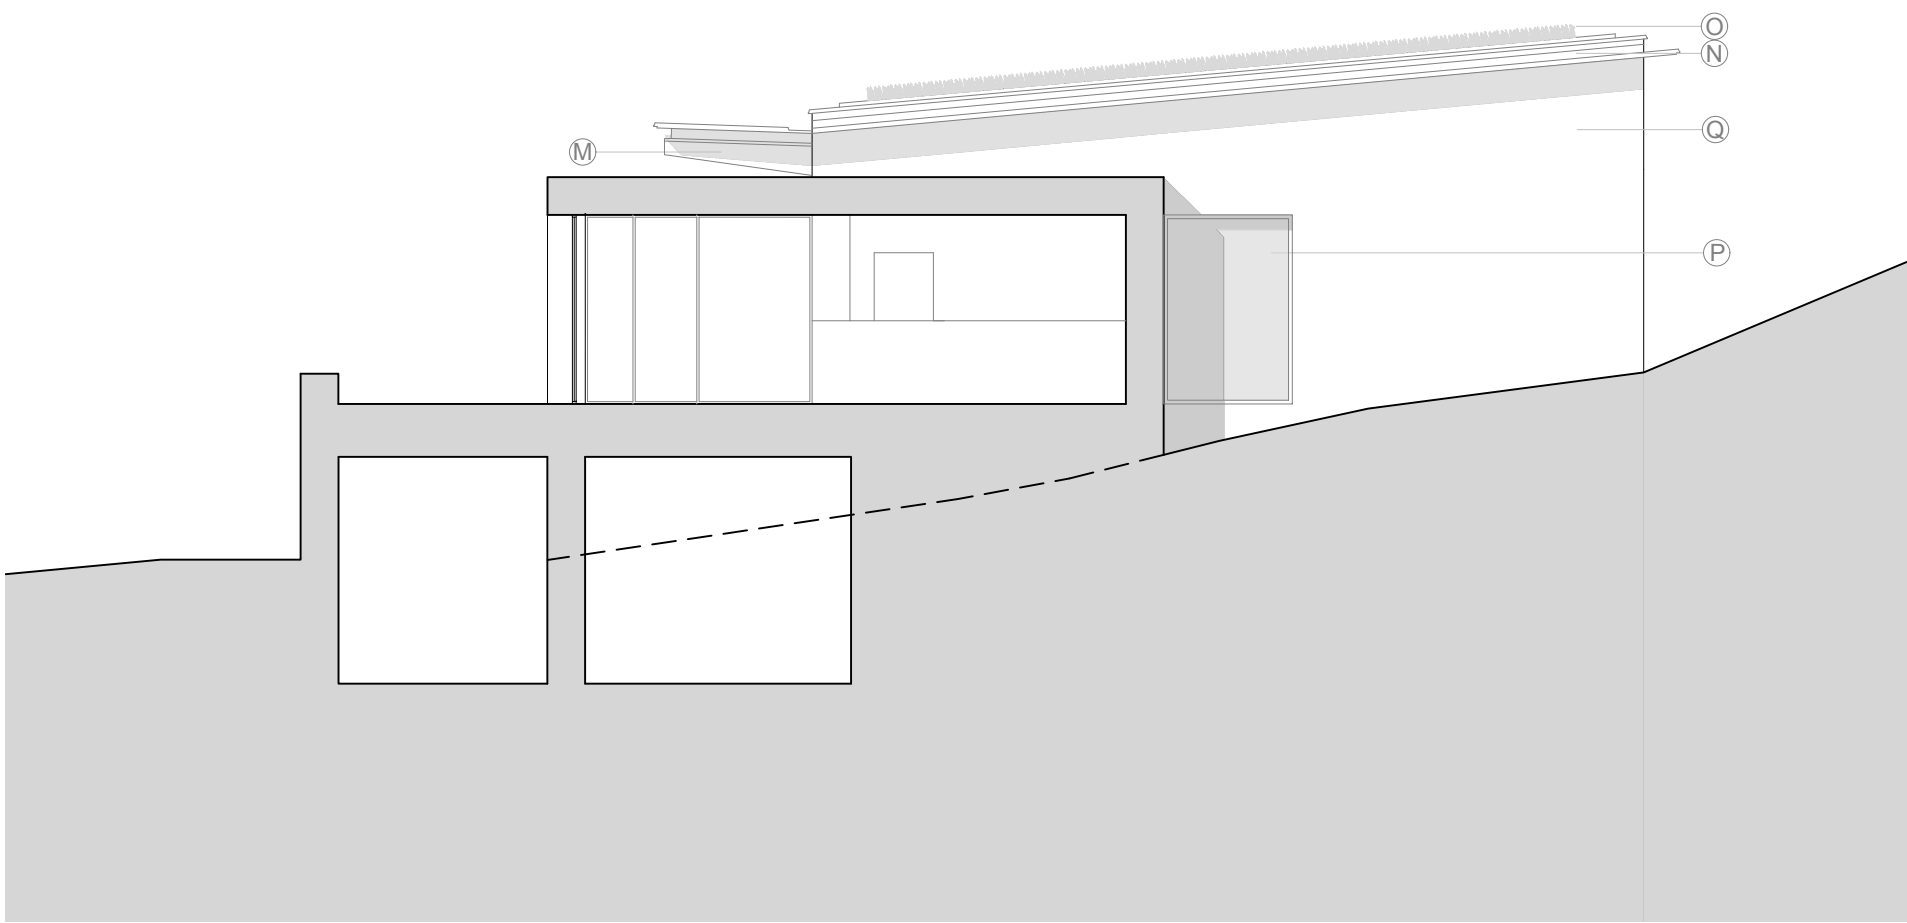

Proposed South East Elevation (K-K) (Link Lobby & Treatment Suites)

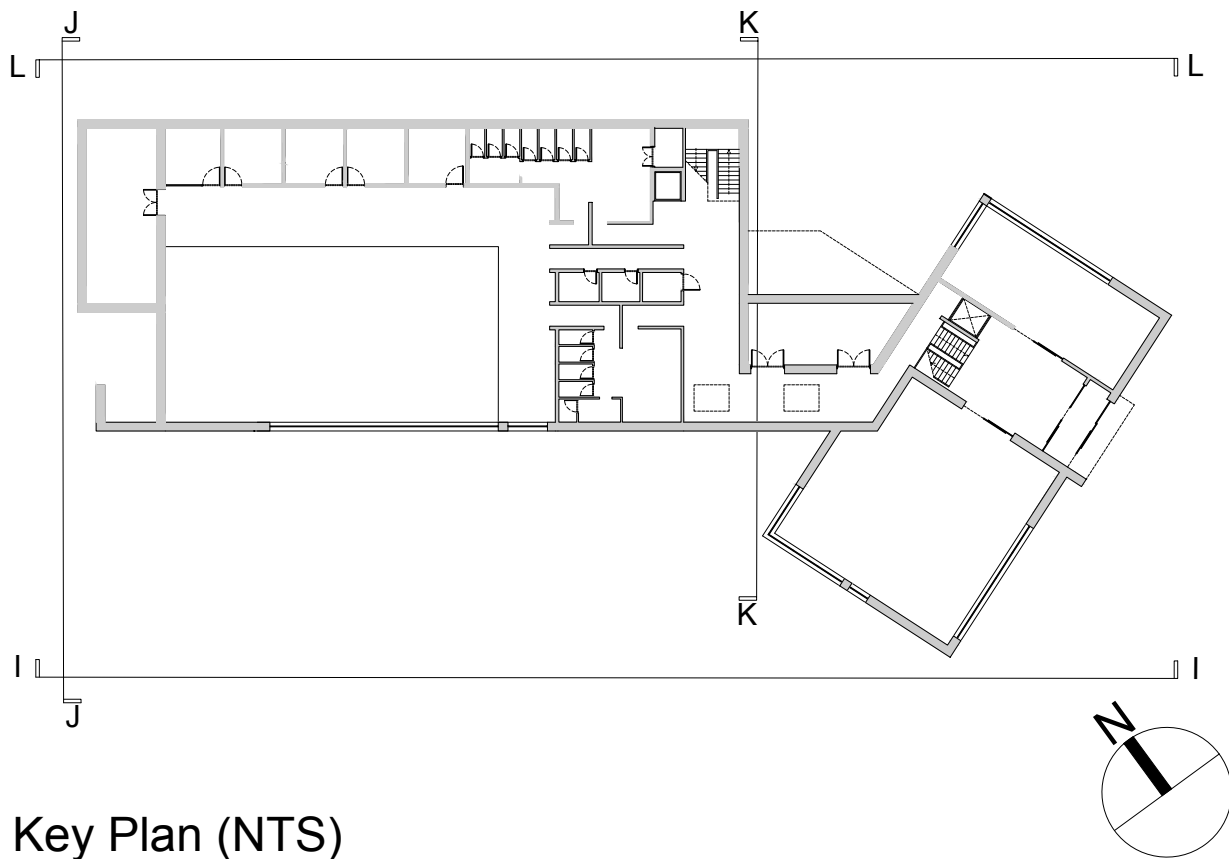

Key Plan (NTS)

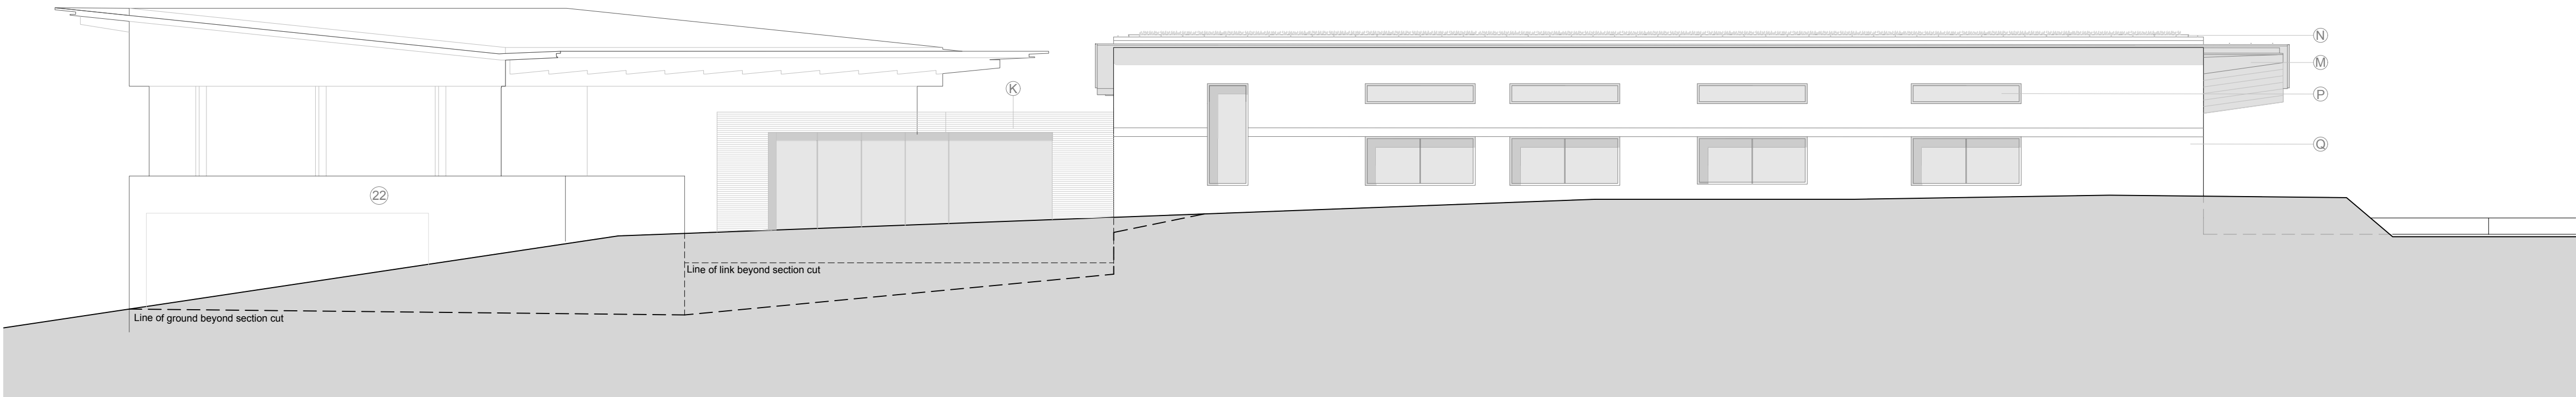

Proposed North East Elevation (L-L) (Link Lobby & Treatment Suites)

- MATERIAL KEY**
- ① Wealden Water Weathered coursed sandstone with 5mm flush lime mortar joints
 - ② Corten steel
 - ③ Natural sweet chestnut finger jointed horizontal and vertical open jointed timber rainscreen
 - ④ Timber glulam structure
 - ⑤ Natural standing seam zinc roof
 - ⑥ Intensive planted flat roof
 - ⑦ Powder coated aluminium windows and doors
 - ⑧ Buff/grey mix facing brickwork to match existing
 - ⑨ Timber louvre screens with p.c steel frame
 - ⑩ Gym & Members Lounge ghosted (refer to drawing 0603.PL.1603 for elevations)

client		drawing number	revision
RCM Partnership LLP		0603.PL.1603	B
project		drawing title	
Chownes Mead Hotel, Chownes Mead Lane, Haywards Heath, RH16 4BS		Proposed Elevations Pool & Treatment Suites PLANNING	
drawn by	checked by	riba work stage	date
Others/ES	MR	3	Feb '26
		scale/original sheet size	
		1:100 @ A1	
www.abir.co.uk studio@abirarchitects.co.uk Unit 1, Beta House, St John's Road, Hove, BN3 2FX, United Kingdom Phone +44 (0)1273 724 384 Company No 06877117 VAT No 971 4147 17		© ABIR Architects Ltd. Check all dimensions on site before work is undertaken. All goods, materials and workmanship to conform with current building regulations, BSS and COPs.	