



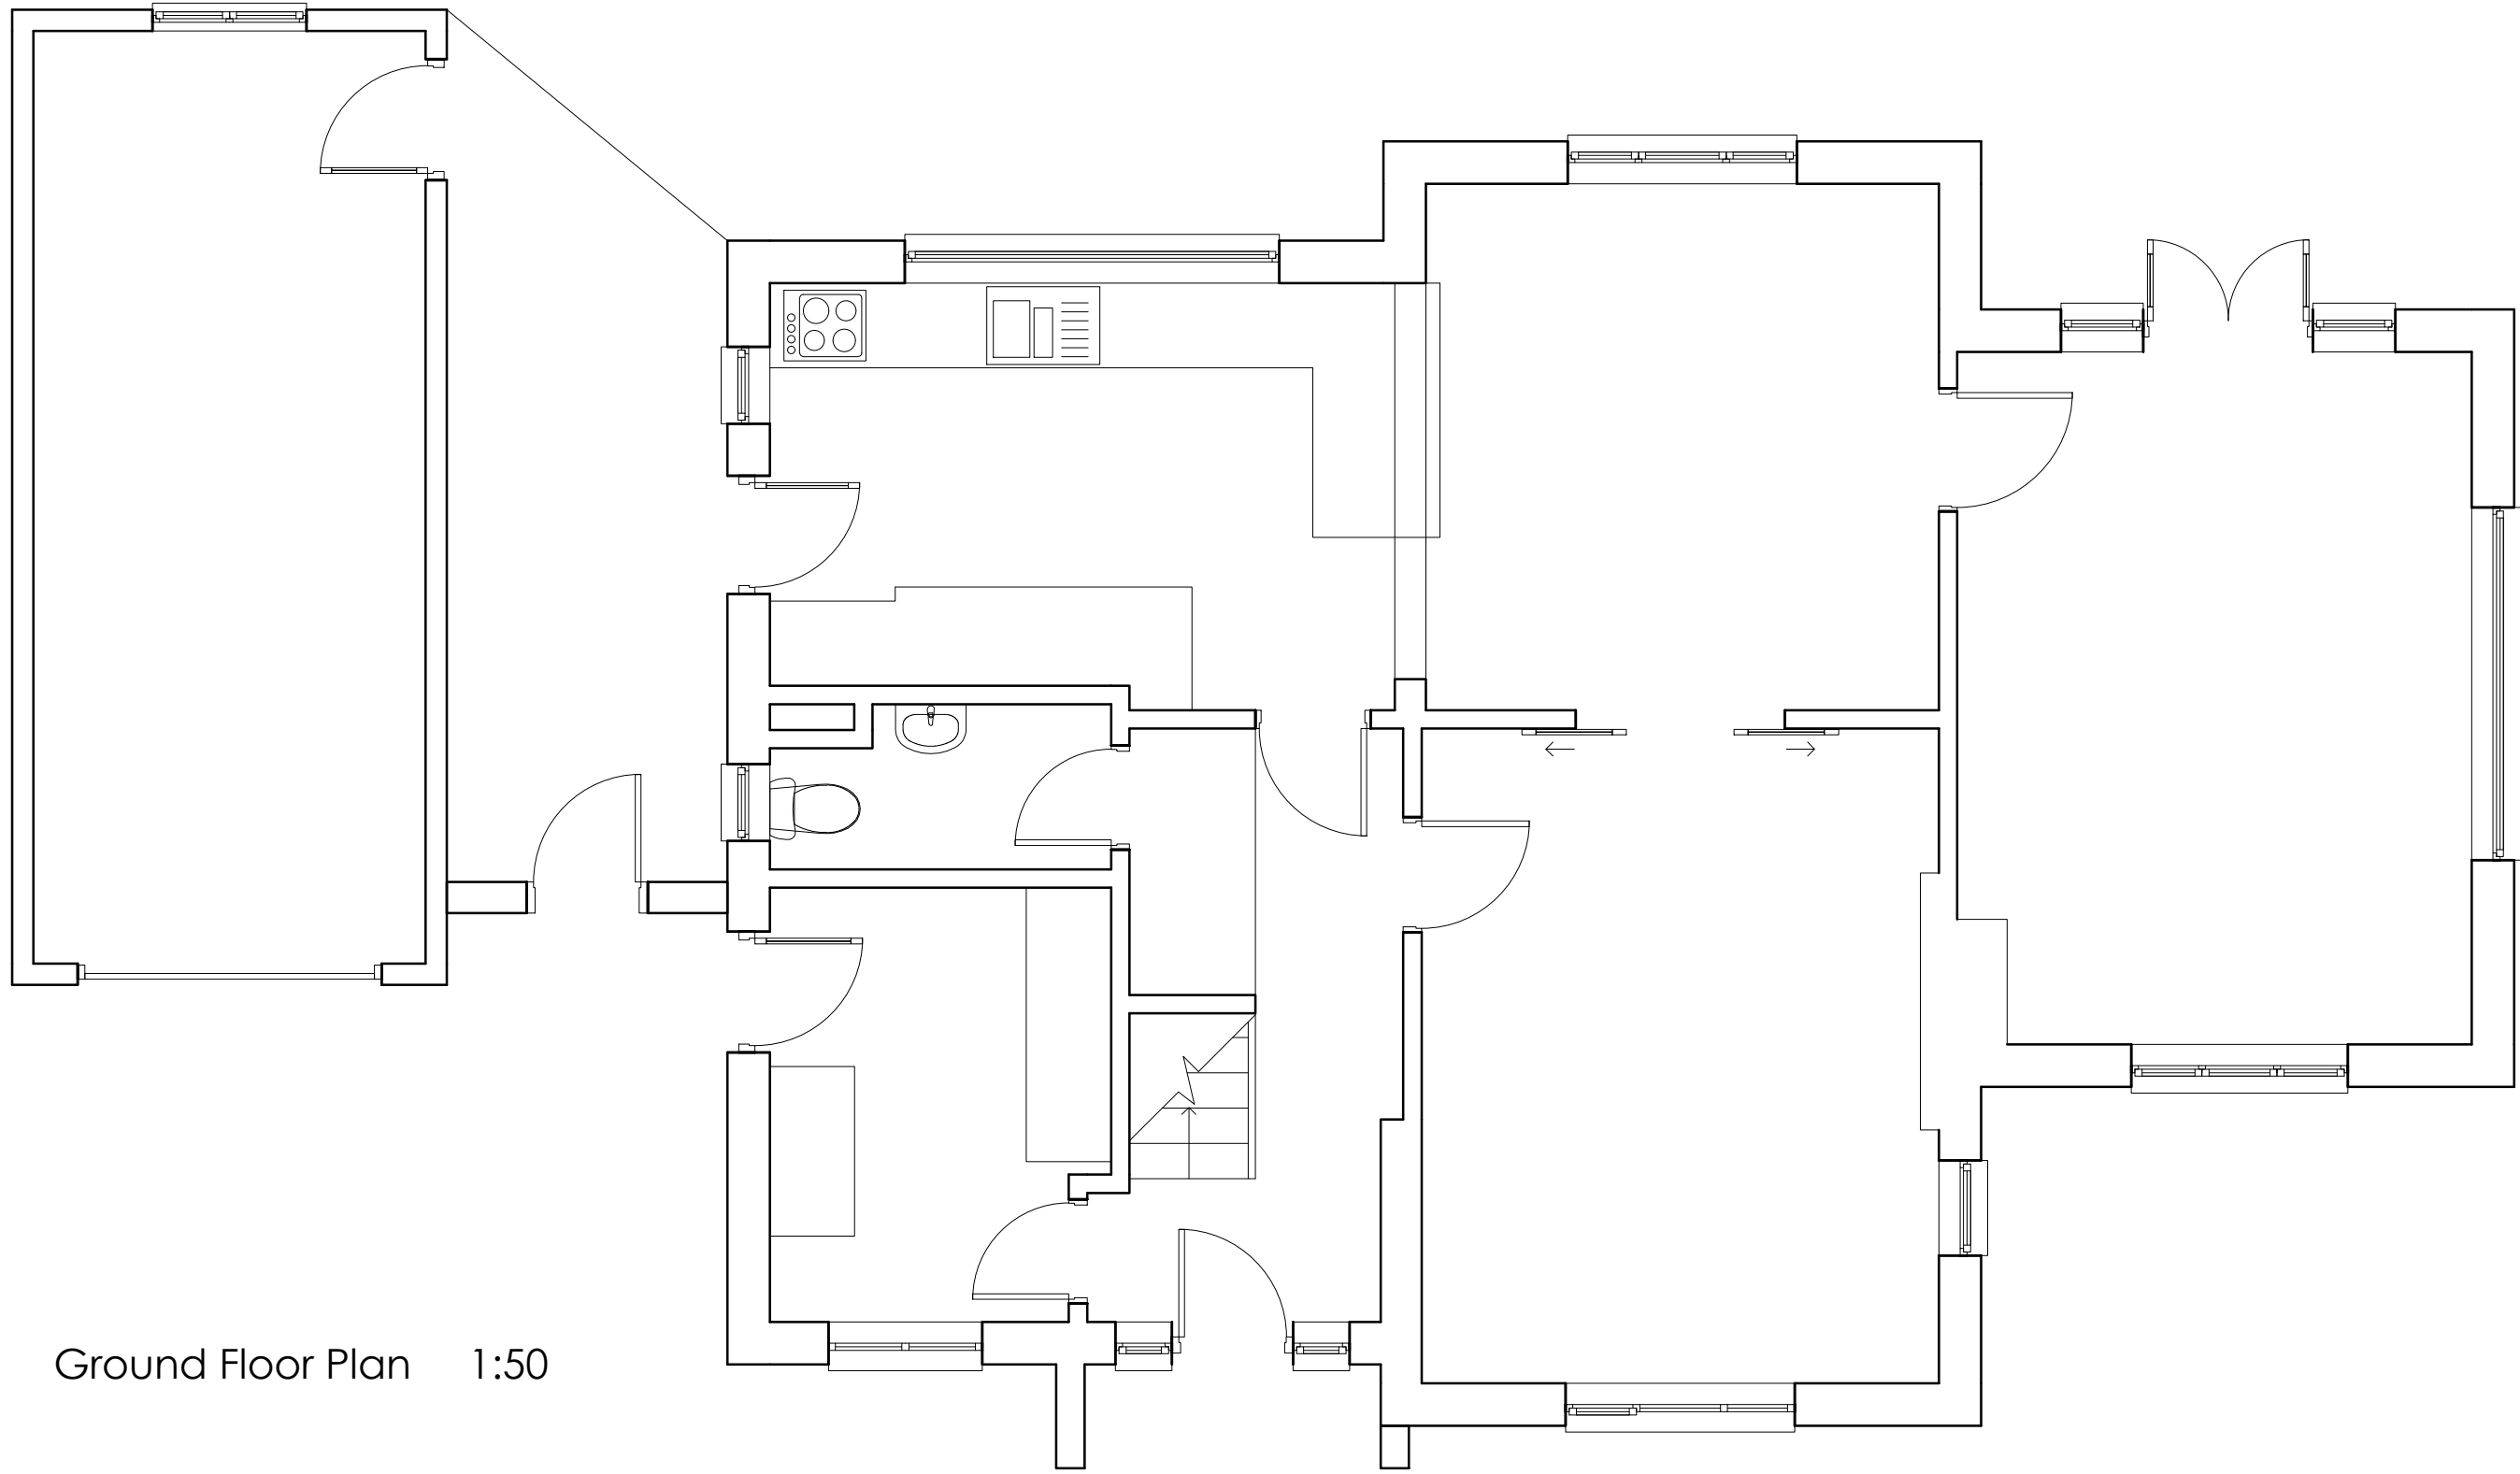

Ground Floor Plan 1:50

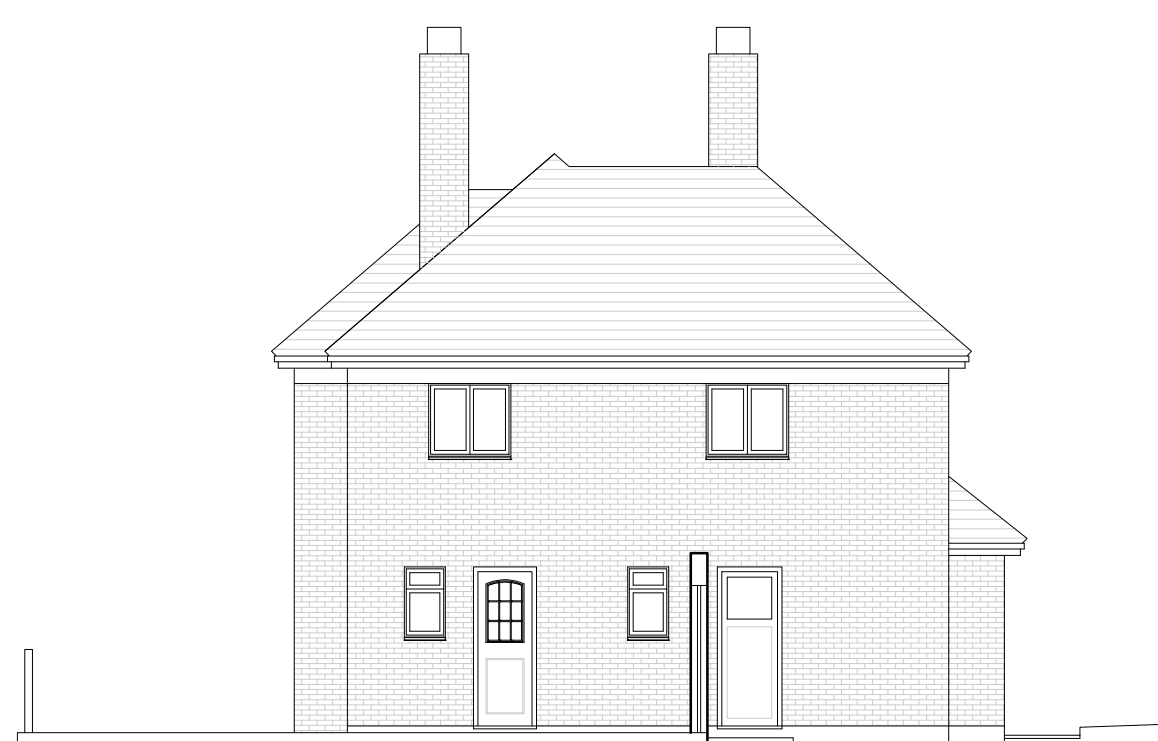


Front Elevation 1:100




Side Elevation 1:100




Rear Elevation 1:100

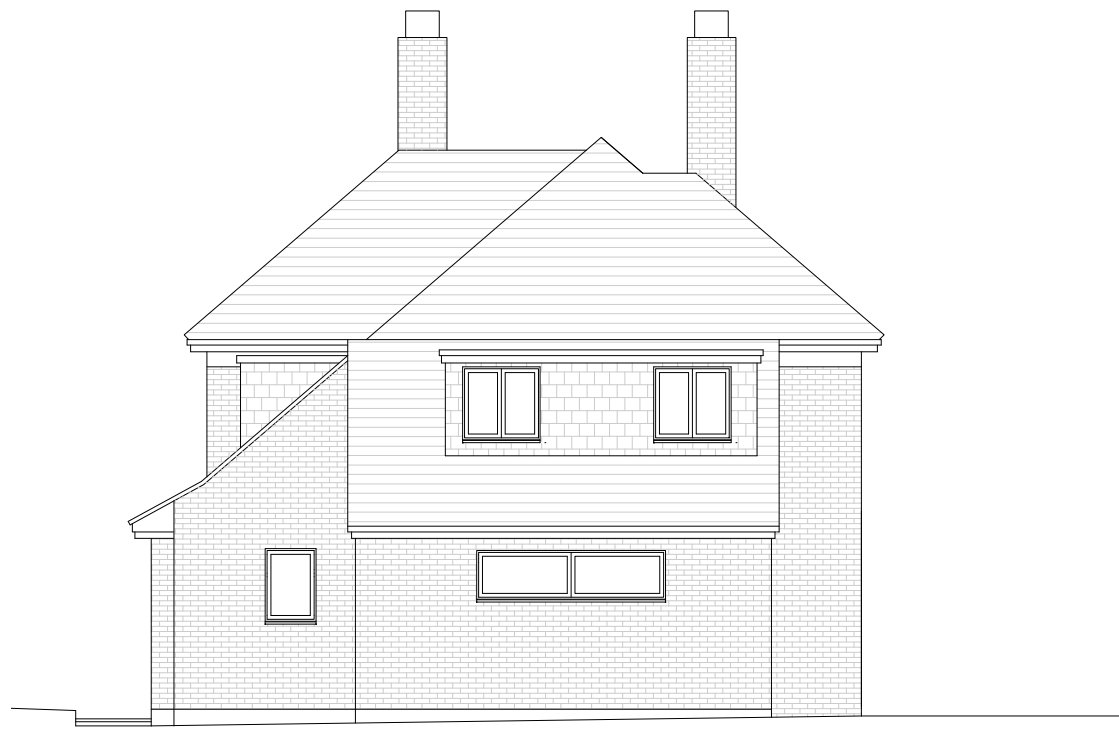

Side Elevation 1:100

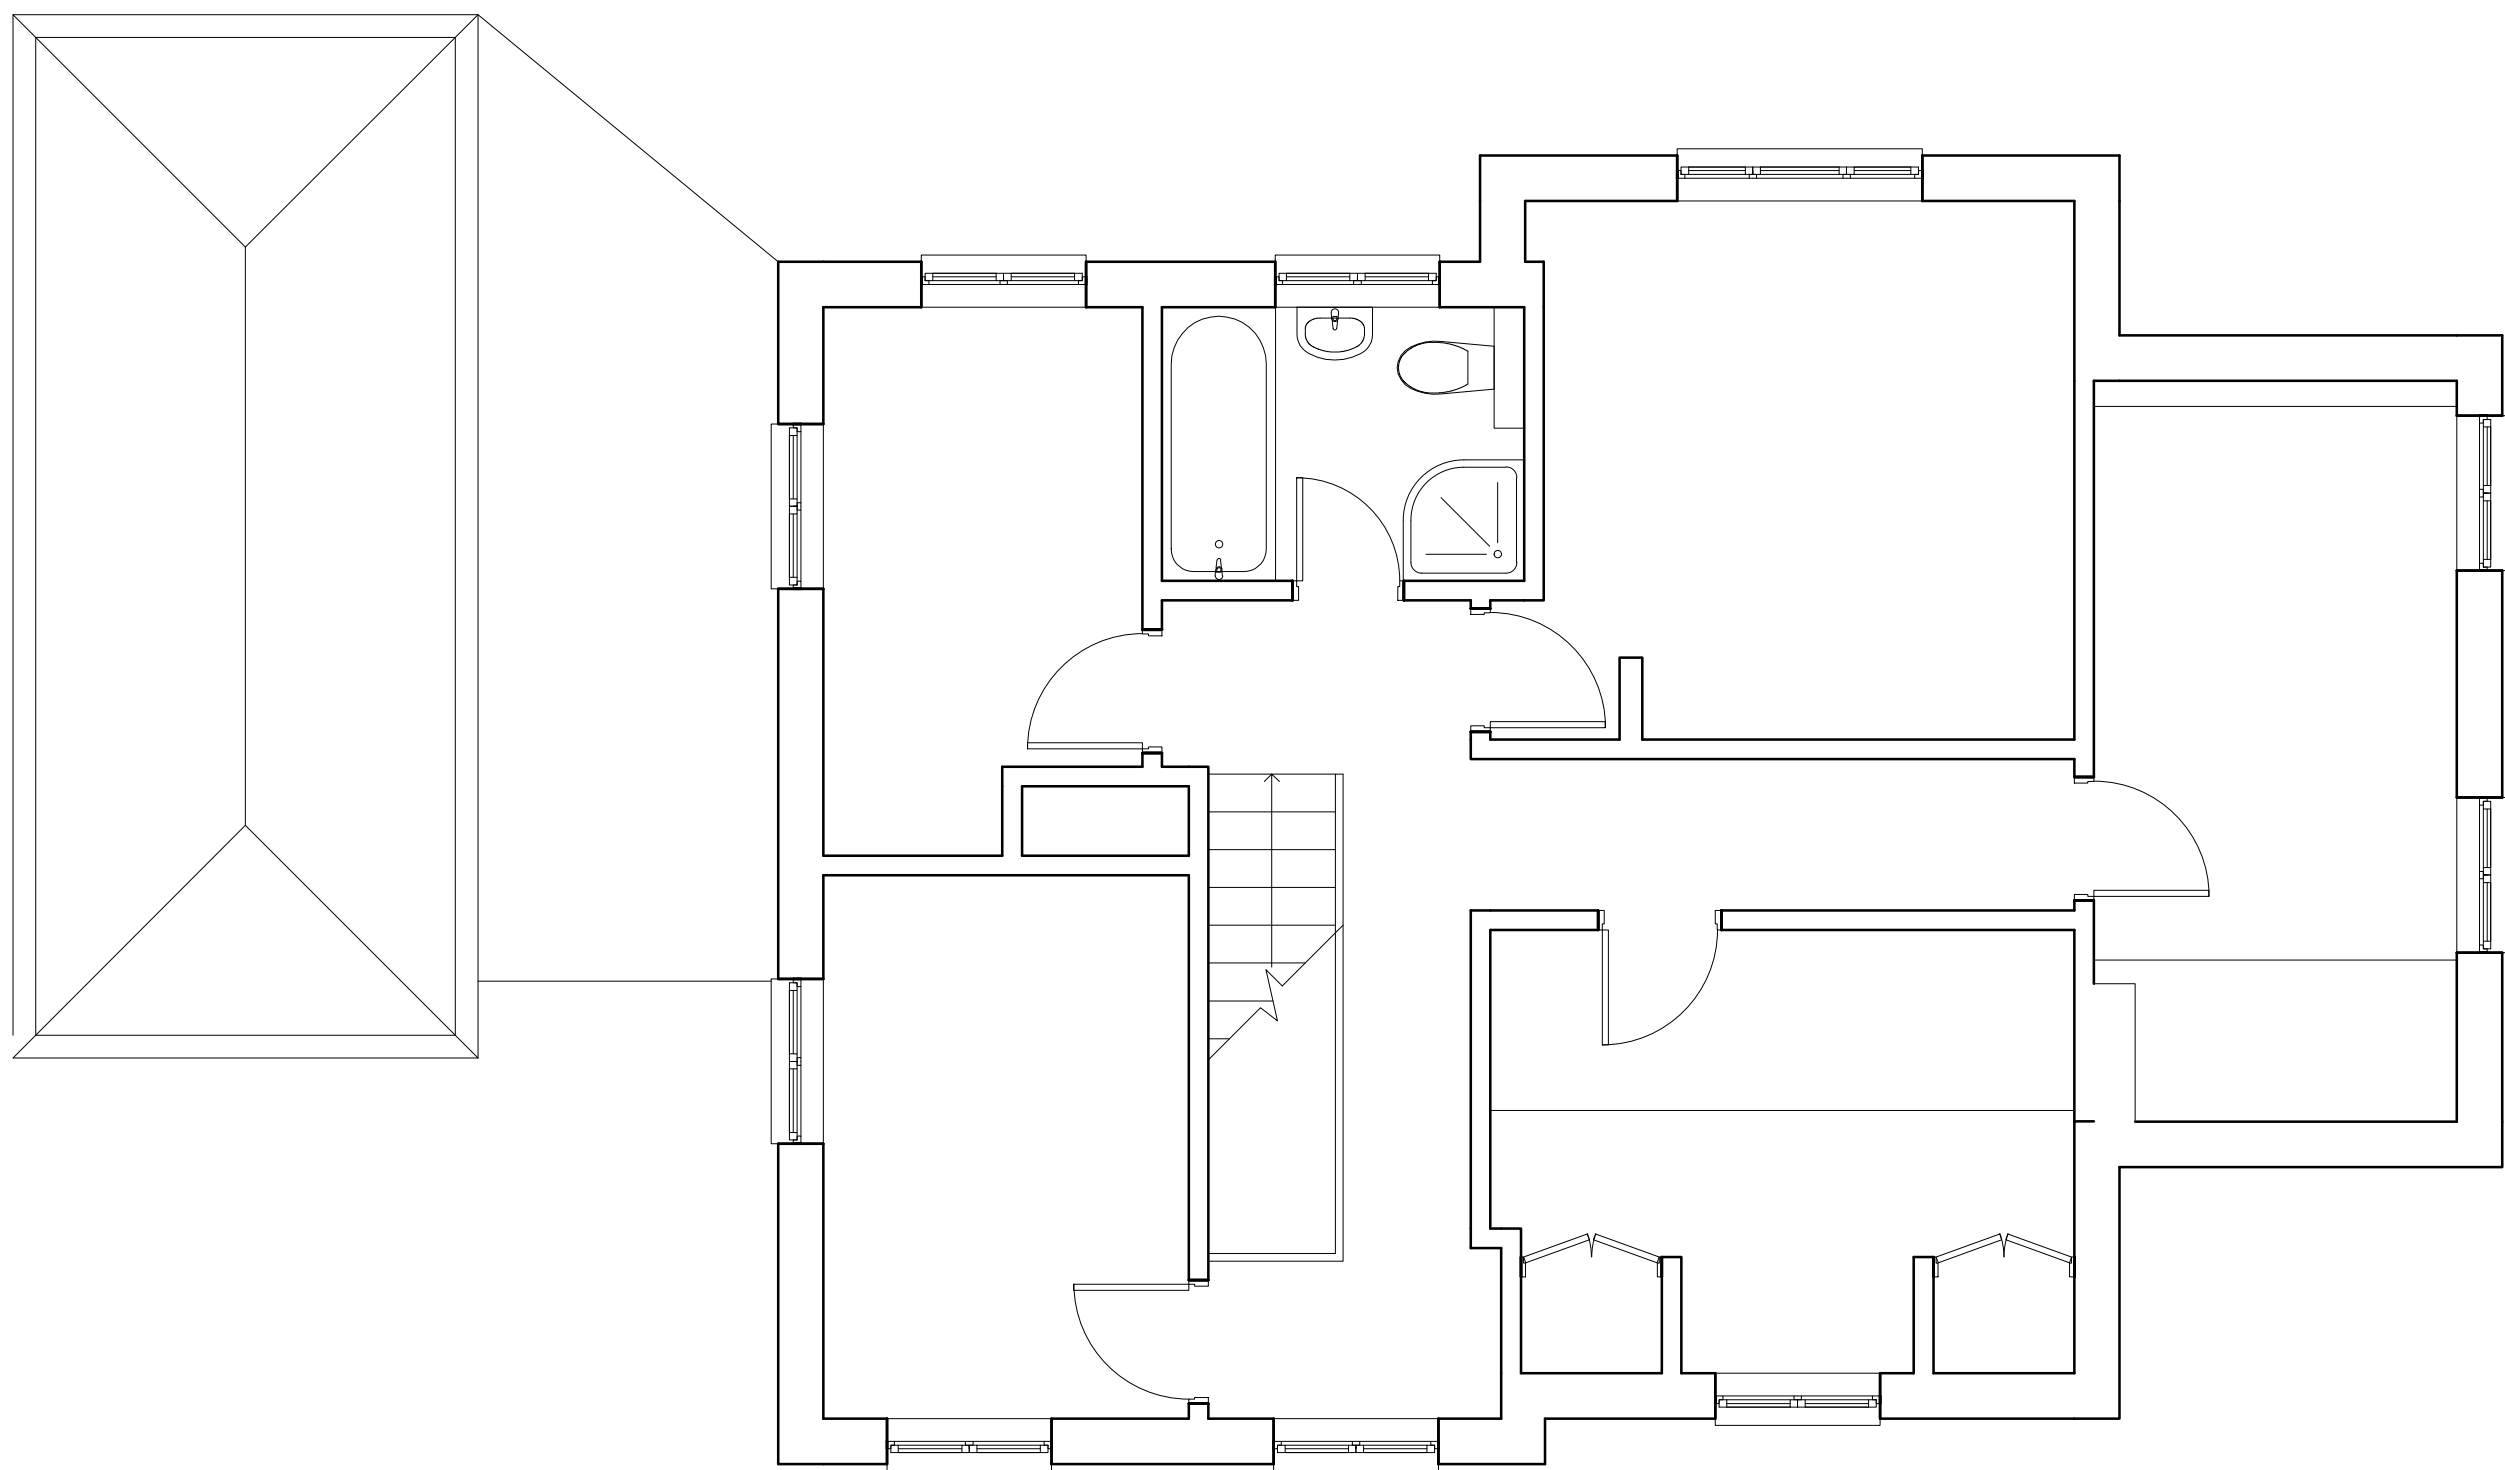

First Floor Plan 1:50

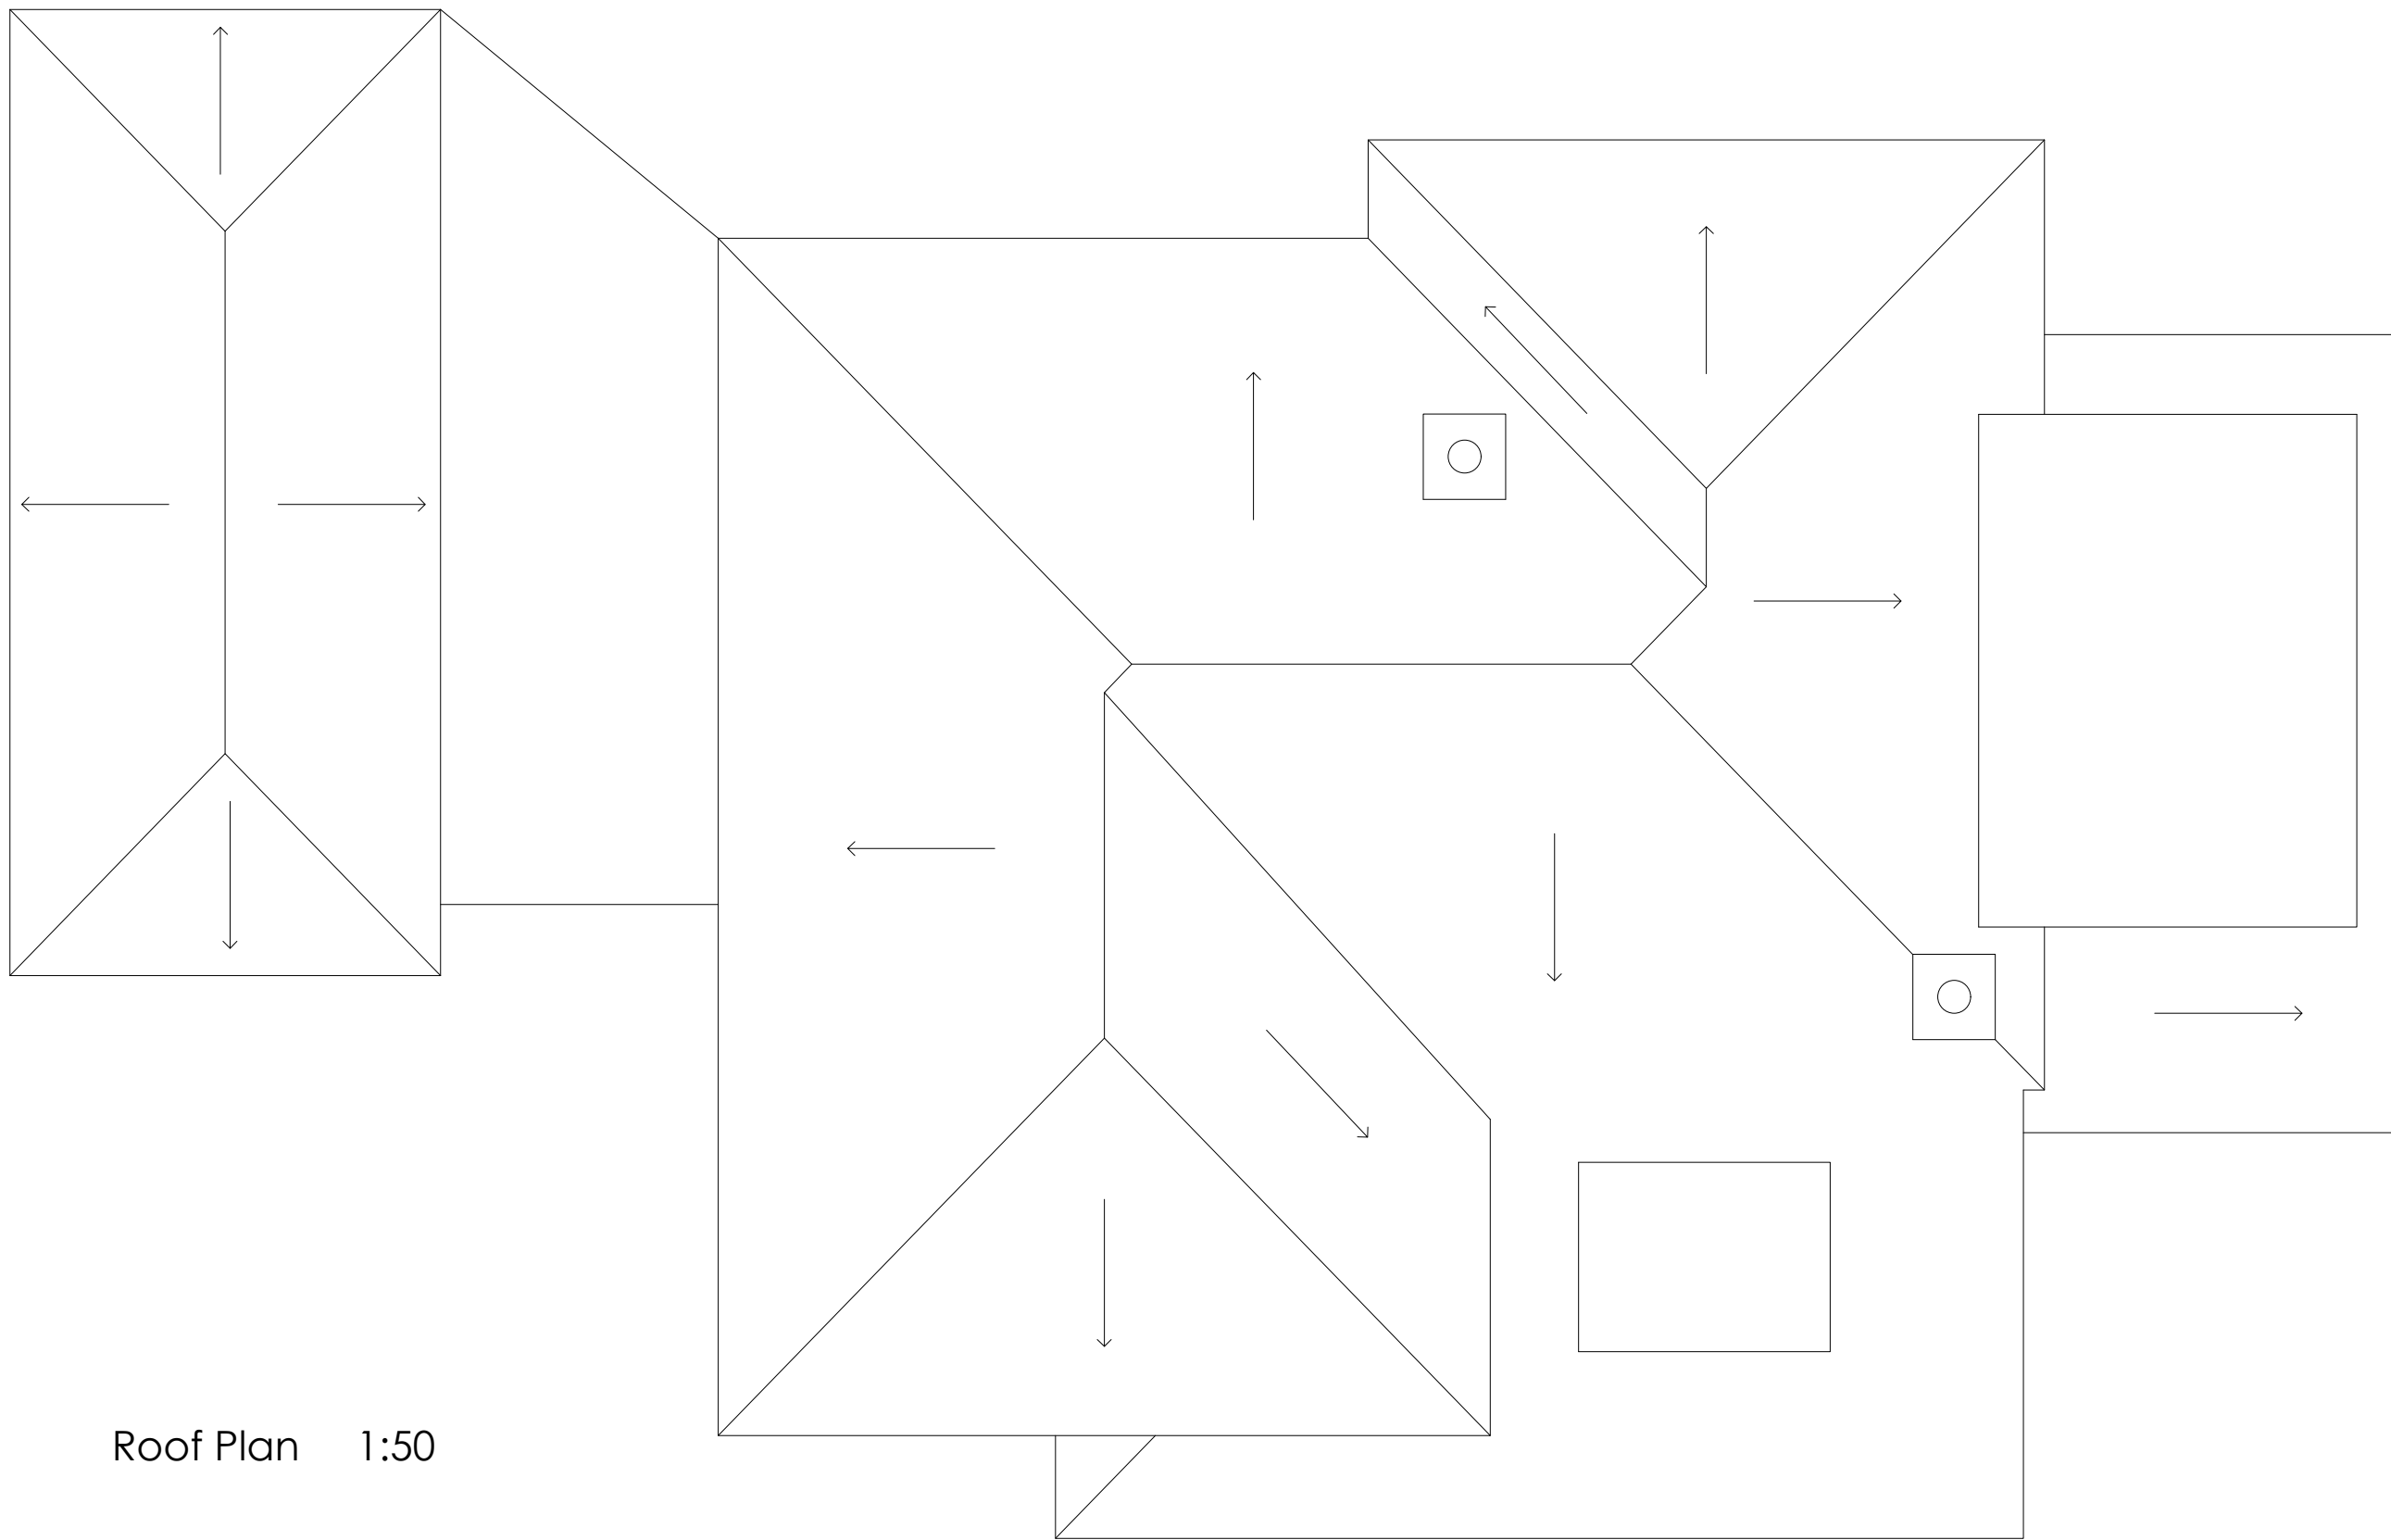

Roof Plan 1:50

NOTES: - © Copyright of this drawing remains the property of Buchanan Rum Architects Ltd and should not be reproduced in full or parts or re-issued without written permission from Buchanan Rum Architects Ltd. - These drawings must be read in conjunction with the structural engineers drawings & details, and with all other consultants, sub-contractor and specialist's drawings & details. - All dimensions are in millimetres, unless stated otherwise. - All goods materials workmanship to conform with current building regulations BSS and CDP's. - All dimensions must be checked on site, and any discrepancies verified with the architect. - Do not scale from the drawing. - Any discrepancies between the drawings, details and specification must be reported to the architect immediately before work is put in hand. - All works to be carried out in full accordance with current Building Regulations, British Standards and all Health & Safety Regulations. - If in doubt please ask.		
rev.	date	comment
amendments		
Client		
Site address		
10 Oathall Road, Haywards Heath		
Job Title		
Garage conversion		
Existing Plans & Elevations		
9 SAVILL ROAD LINDFIELD WEST SUSSEX RH162NY E : info@buchanrumarchitects.co.uk		
Scale	1:50 / 1:100	Size A1
Drawn By	BRA	Rev.
Drawing number	24/151_Pt_00_205	