


NOTES RELATING TO THIS DRAWING

ALL DIMENSIONS ARE TO BE CHECKED ON SITE PRIOR TO COMMENCEMENT OF ANY WORKS, AND ANY DISCREPANCIES REPORTED IMMEDIATELY TO THE ARCHITECT/DISIGNER.


THIS DRAWING IS TO BE READ IN CONJUNCTION WITH ALL OTHER DESIGN TEAM DETAILS AND SPECIFICATIONS.

DO NOT SCALE FROM DRAWINGS, EXCEPT FOR THE PURPOSES OF PLANNING ASSESSMENT.

THE EXISTING MEASUREMENTS OF THE PROPERTY WERE PROVIDED BY A DIFFERENT COMPANY. WE ACCEPT NO LIABILITY FOR THE ACCURACY OR COMPLETENESS OF THESE MEASUREMENTS.

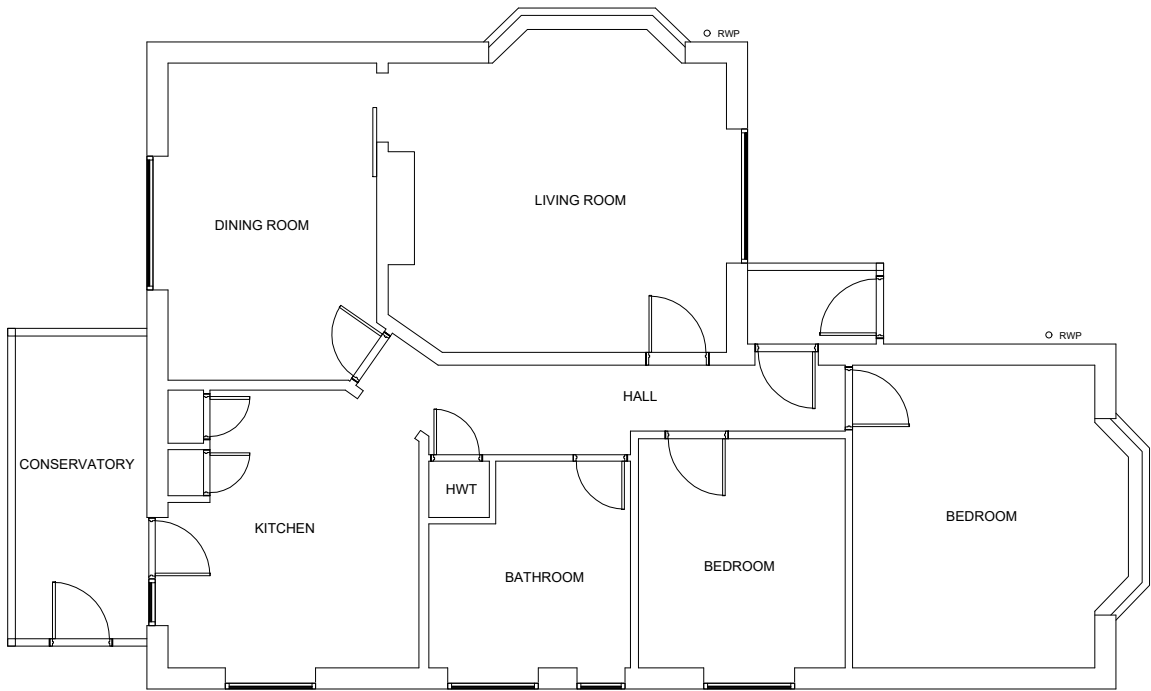

GROUND FLOOR (existing)
Scale 1:100

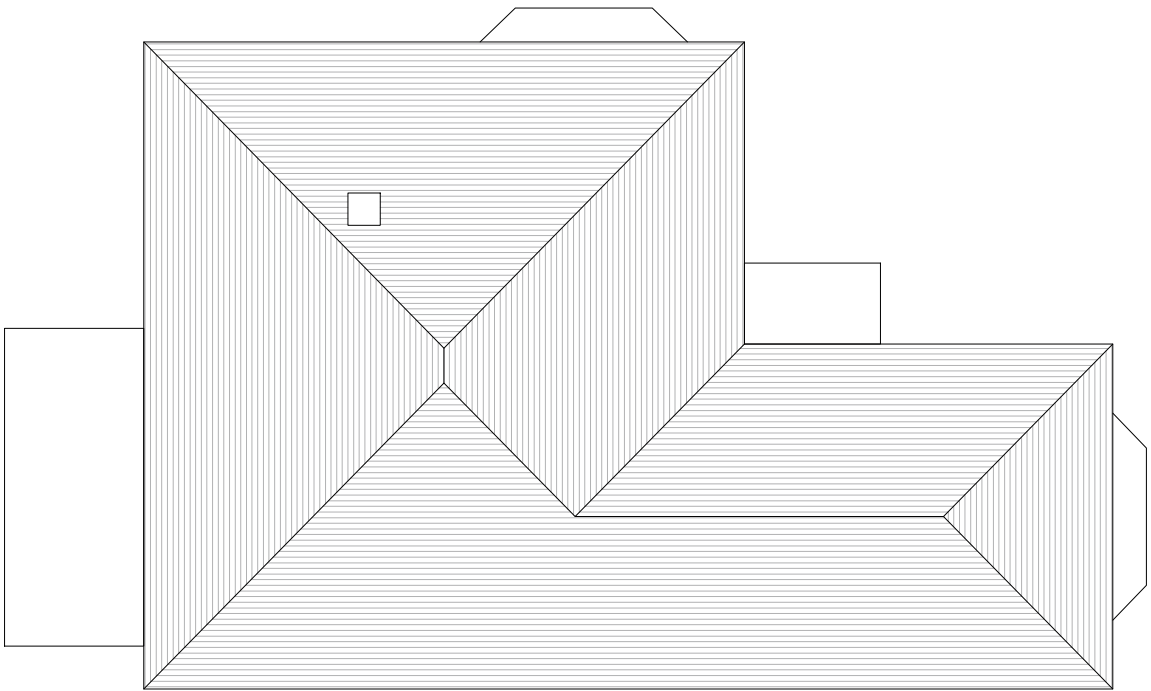

ROOF PLAN (existing)
Scale 1:100




NORTH FACING ELEVATION
(existing)
Scale 1:100



SOUTH FACING ELEVATION
(existing)
Scale 1:100



WEST FACING ELEVATION
(existing)
Scale 1:100

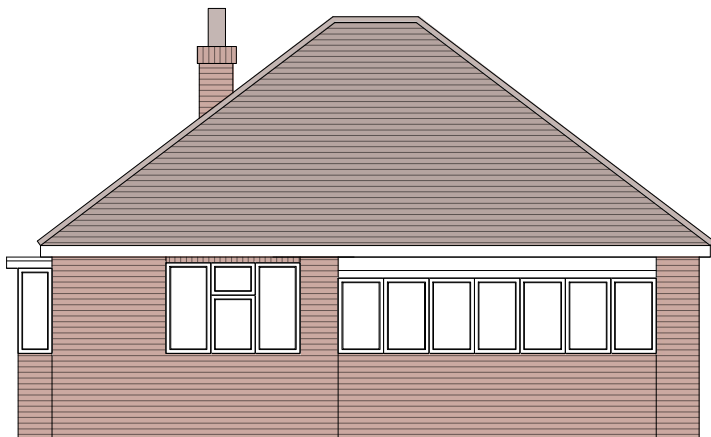

EAST FACING ELEVATION
(existing)
Scale 1:100

LEGEND:
RETAINED STRUCTURE

SCALE BAR FOR 1:100
0.0m 1.0m 2.0m 3.0m 4.0m 5.0m

Rev.	Description	By	Chkd.	Date
P1	ISSUE FOR INFORMATION	SS	SS	NOV 24

Title:	ISSUE FOR INFORMATION
--------	-----------------------

Client:	
---------	--

Project:	4 ELGER WAY, COPTHORNE, WEST SUSSEX, RH10 3JJ
----------	--

Drawing:	EXISTING PLANS AND ELEVATIONS
----------	----------------------------------

Drawn:	SS	Chkd:	SS
--------	----	-------	----

Drawing Status:	PLANNING ISSUE	Rev.	P1
--------------------	----------------	------	----

Scale:	Noted @ A2	Date:	NOV 24
--------	------------	-------	--------

Job No.	PSD/2024/544	Drawing No.	A01
---------	--------------	-------------	-----