



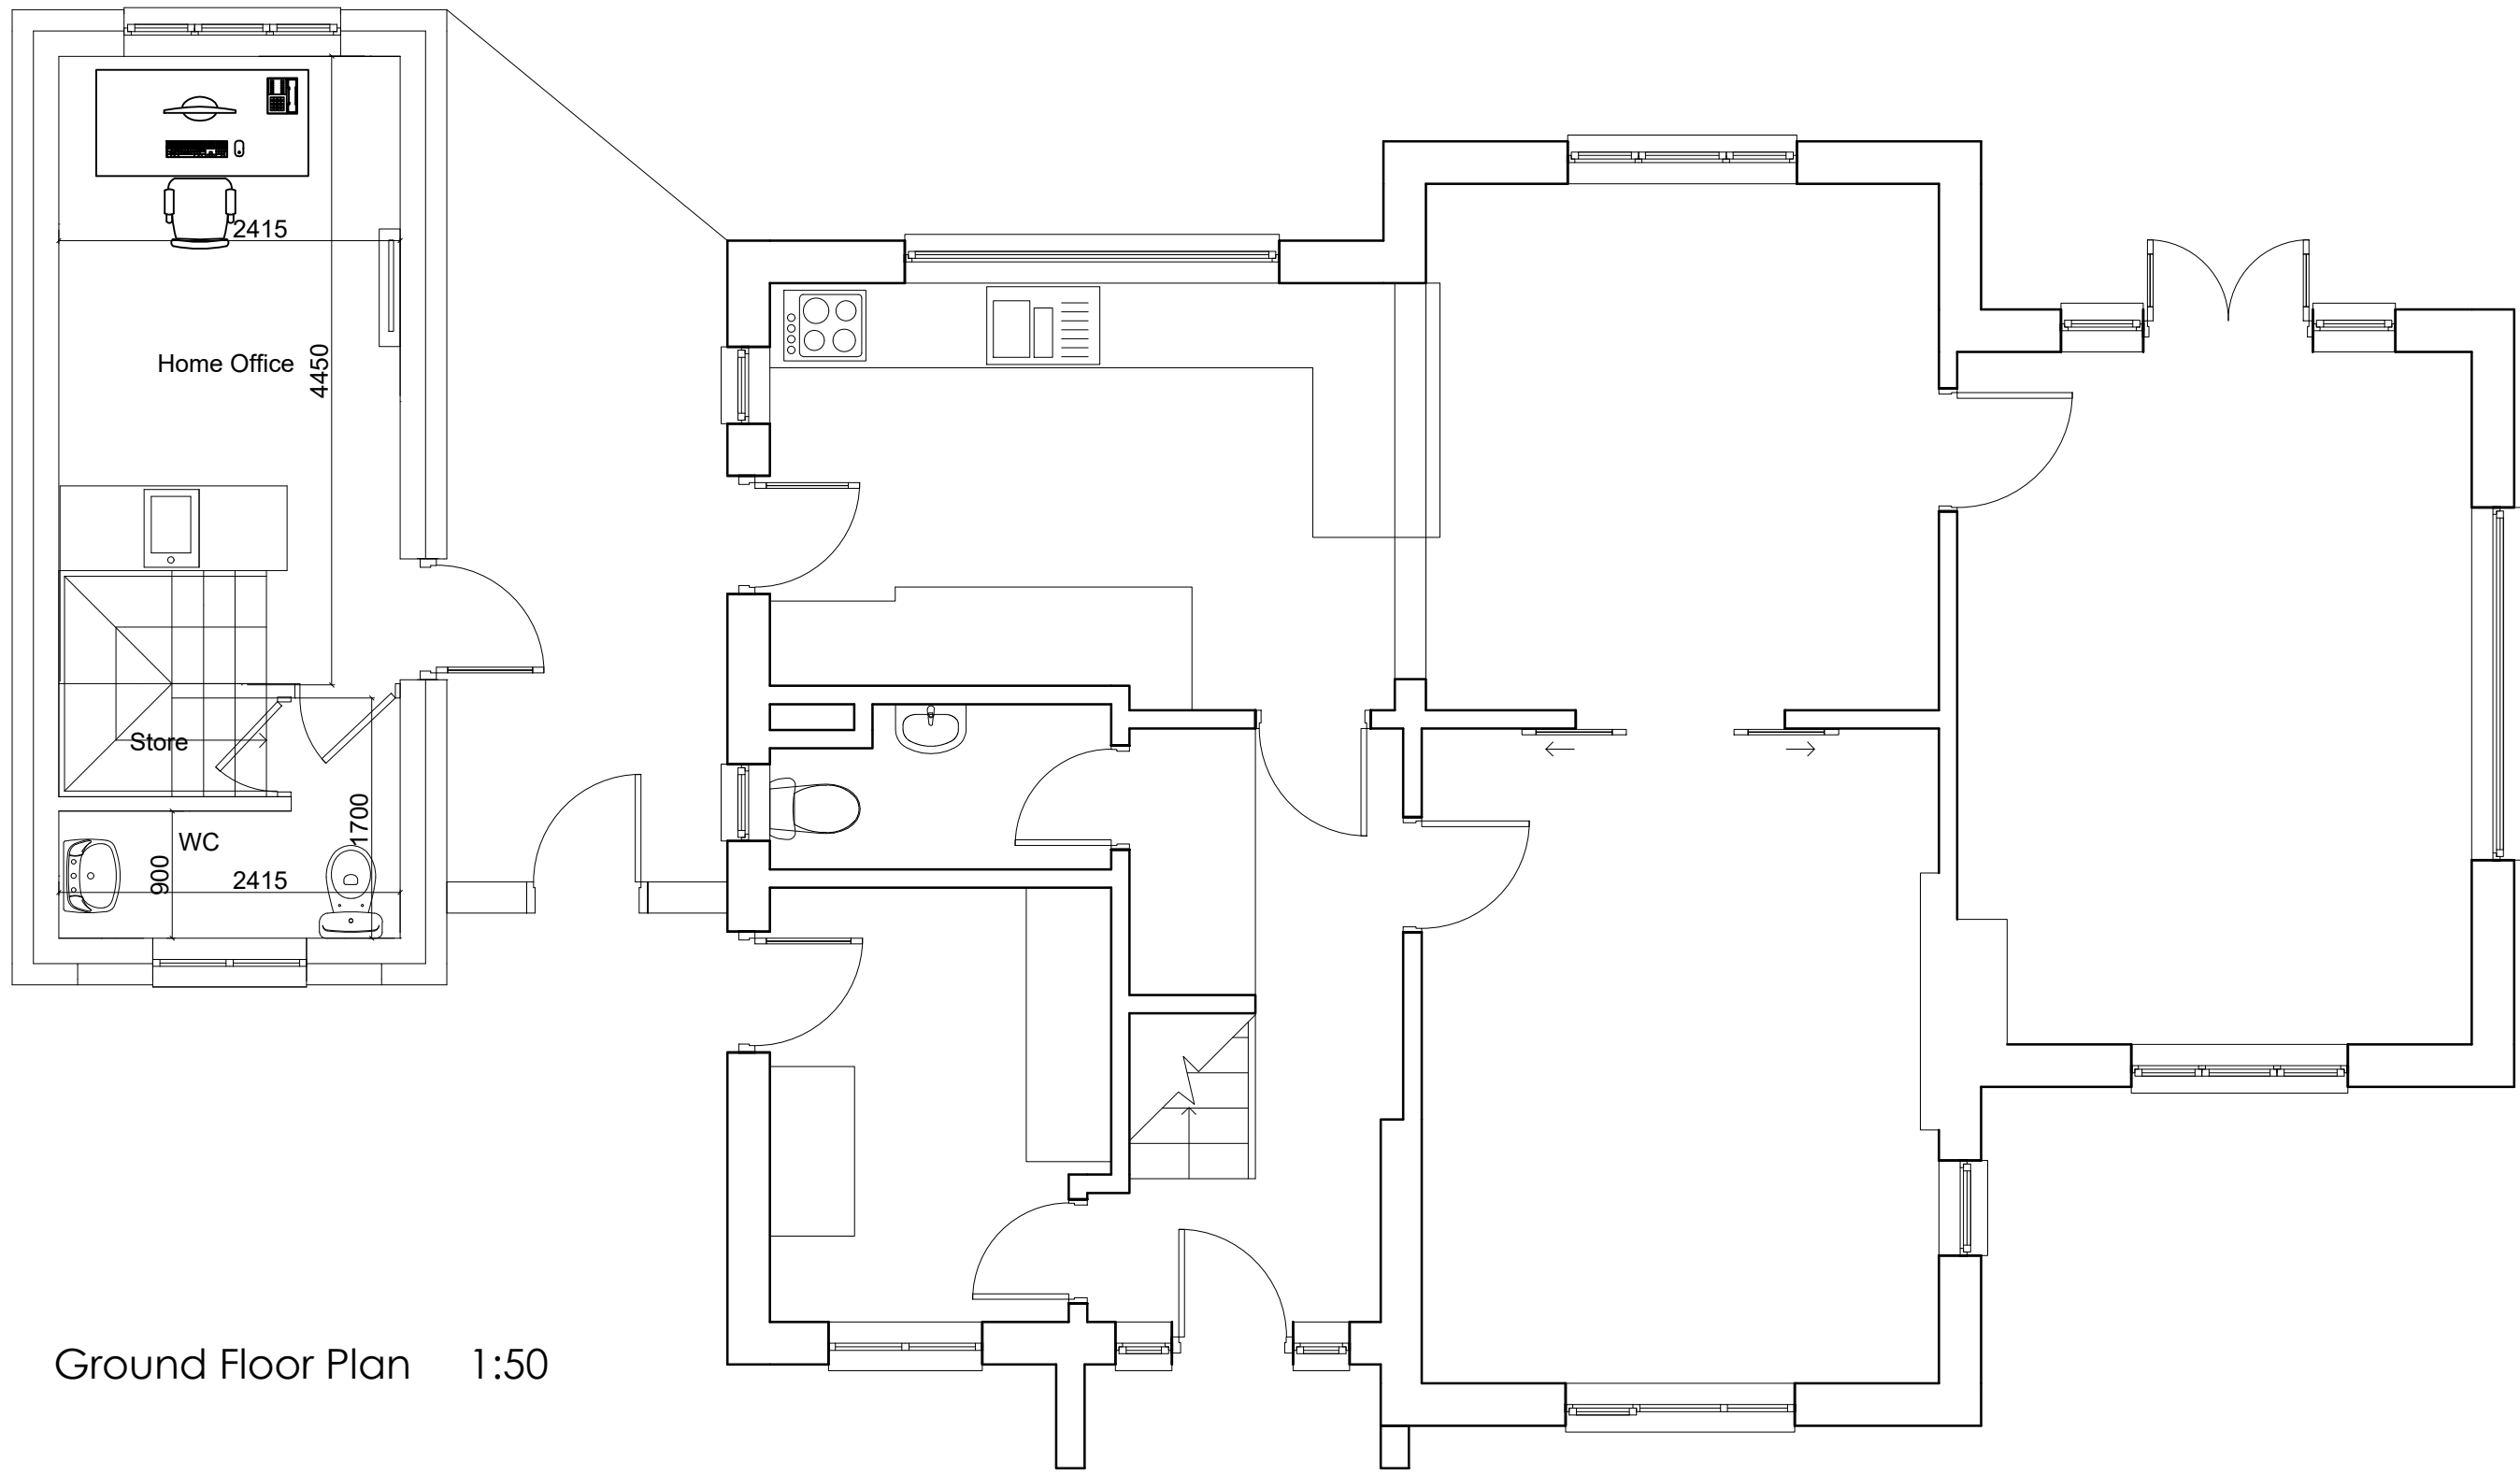

Ground Floor Plan 1:50

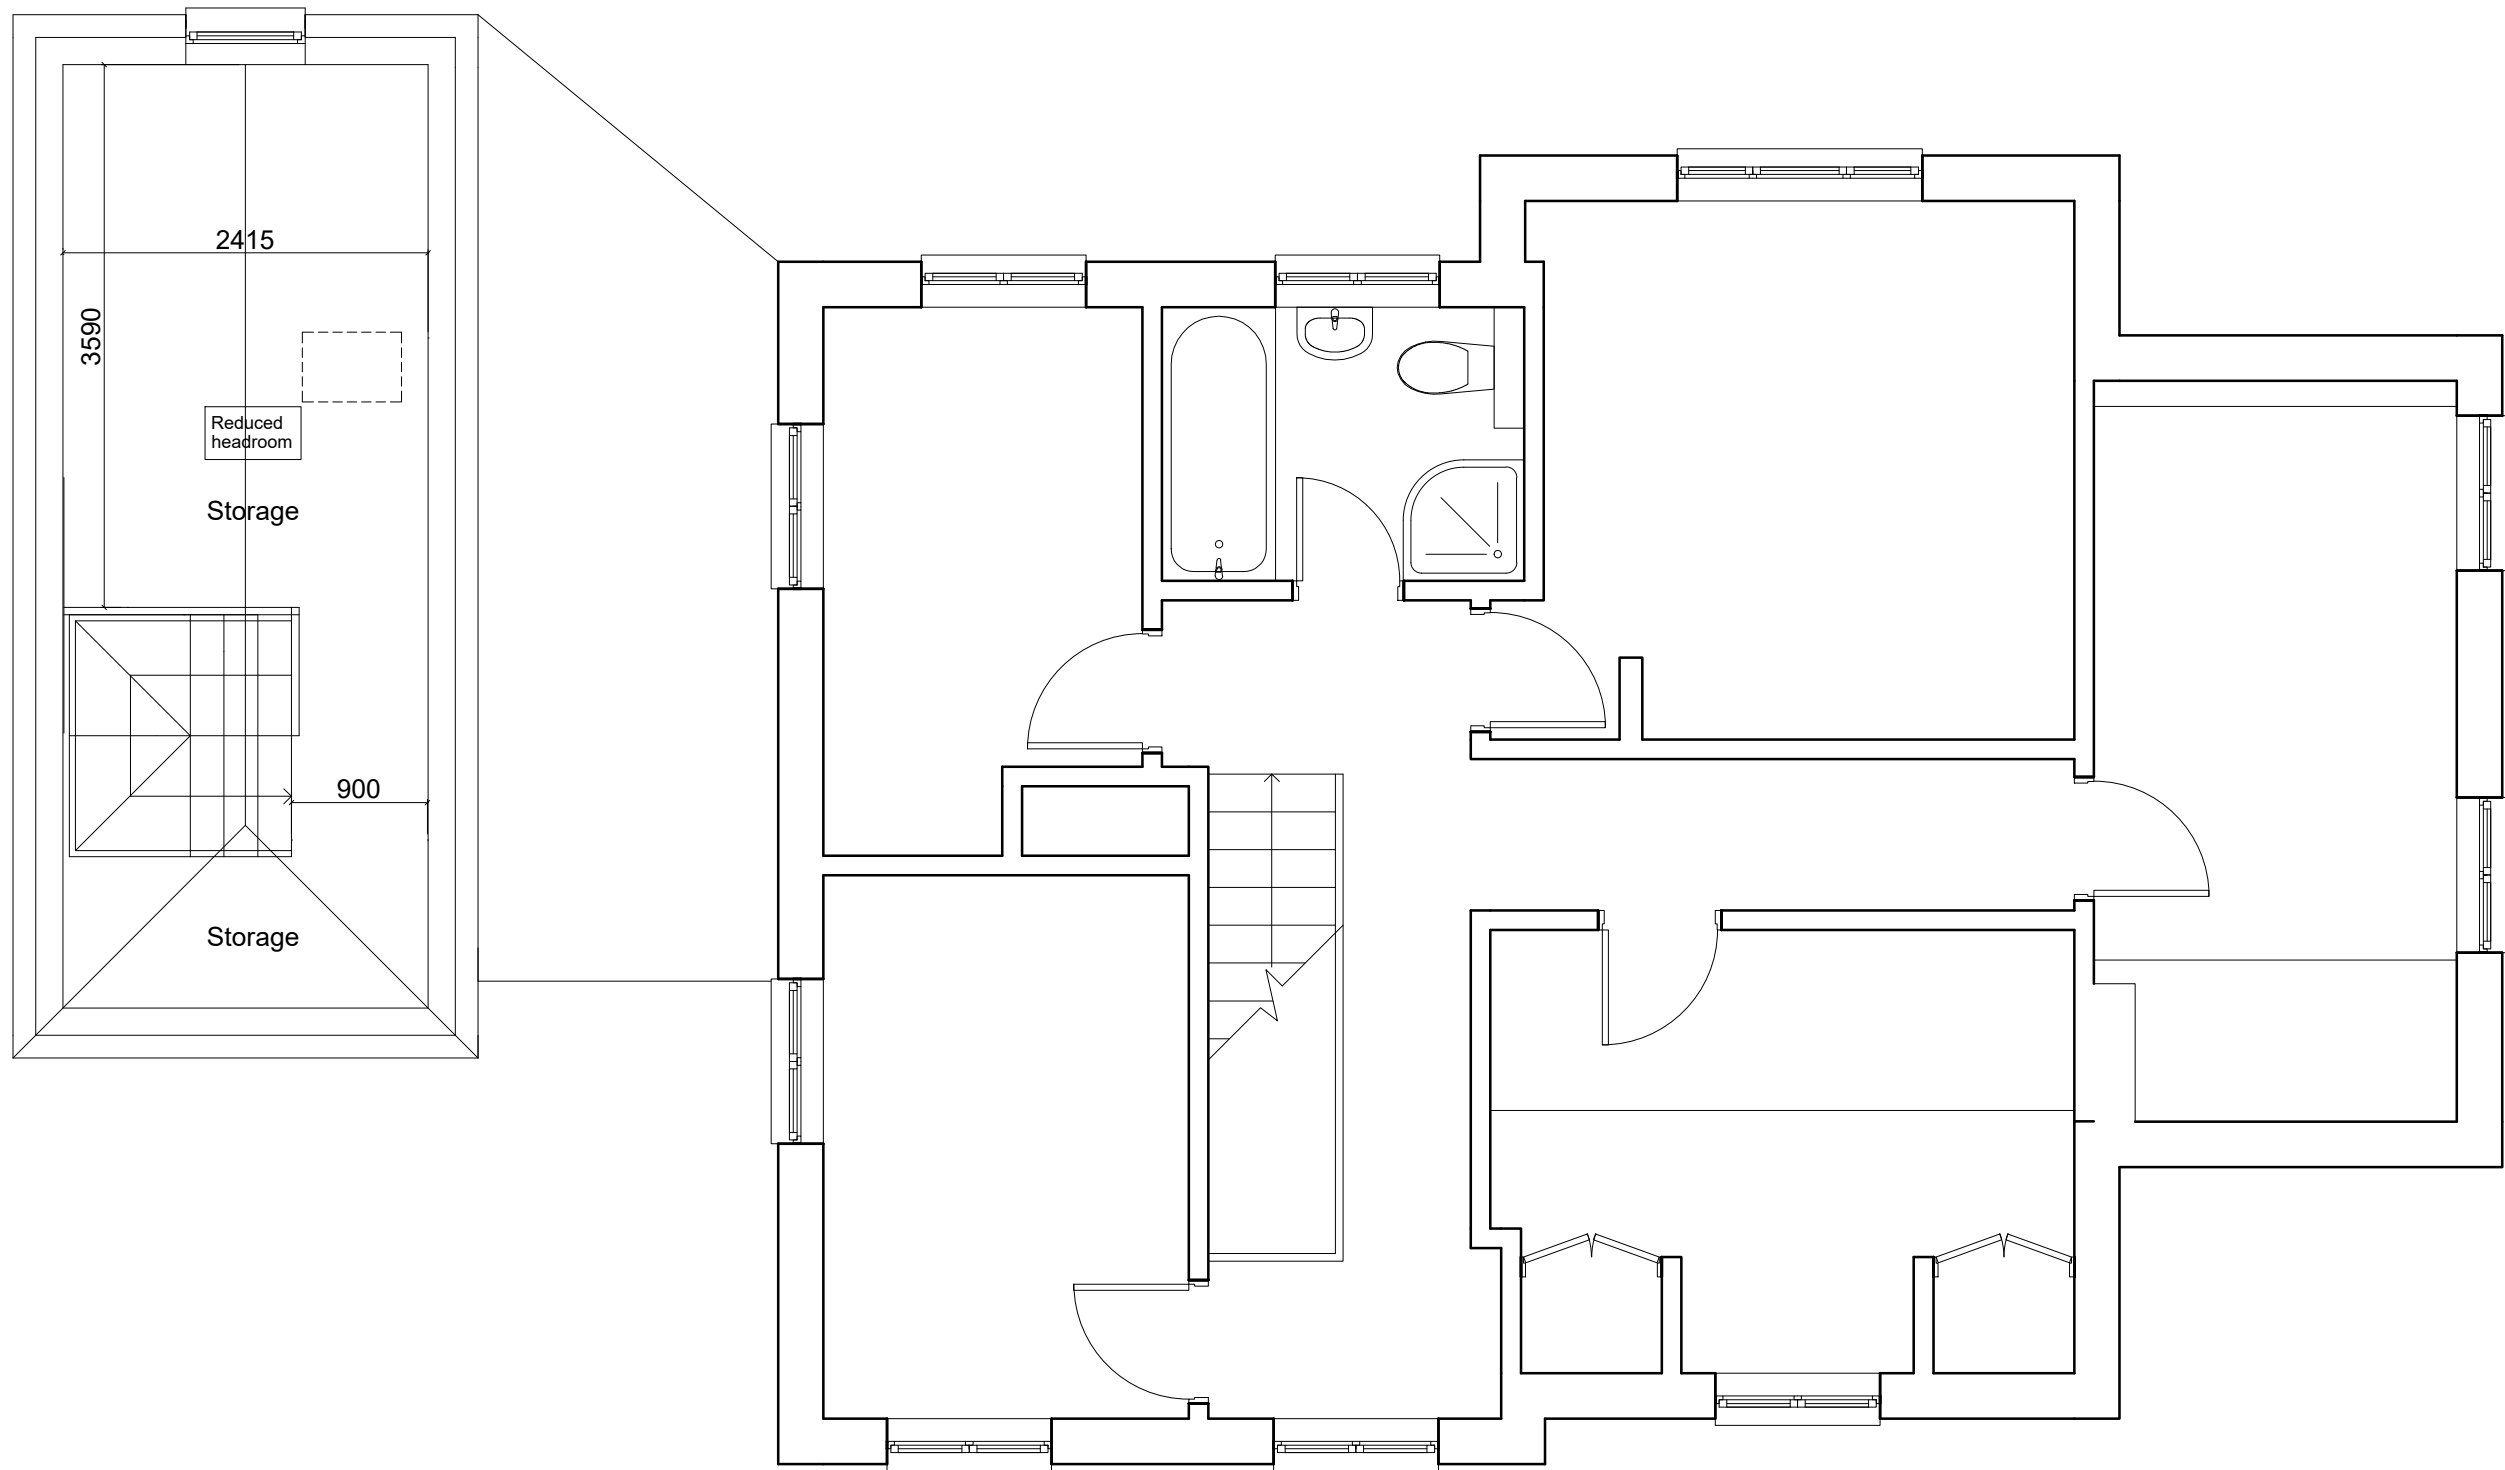

First Floor Plan 1:50




Front Elevation 1:100




Side Elevation 1:100



Rear Elevation 1:100

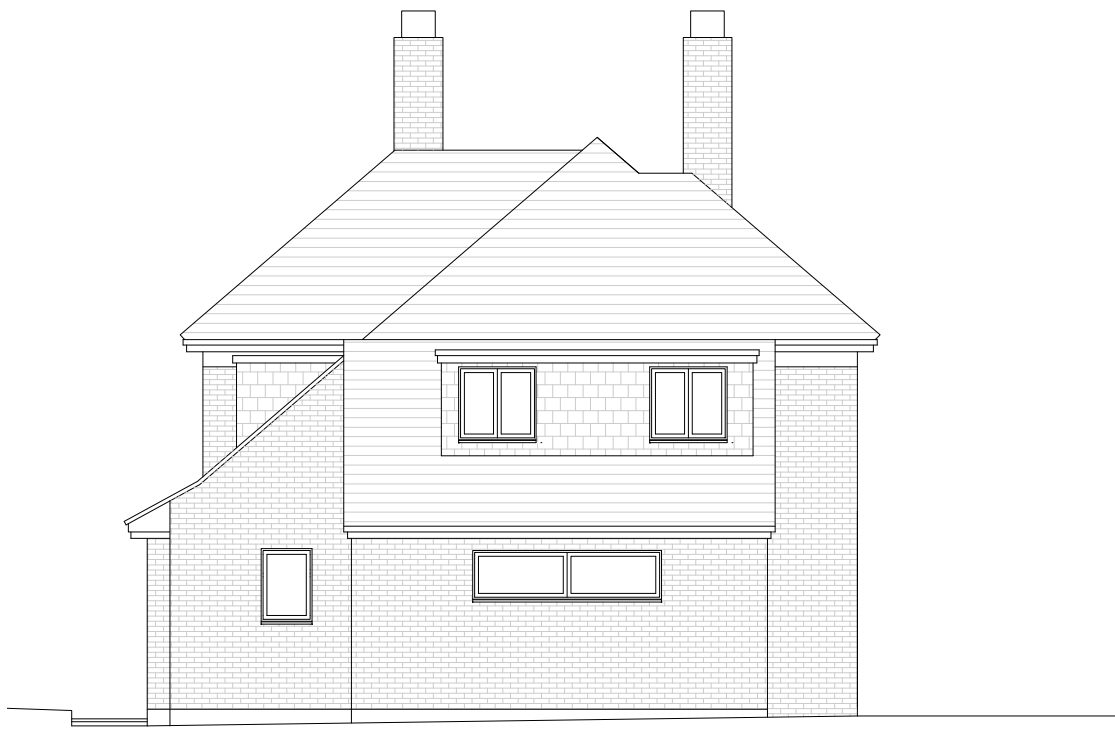

Side Elevation 1:100

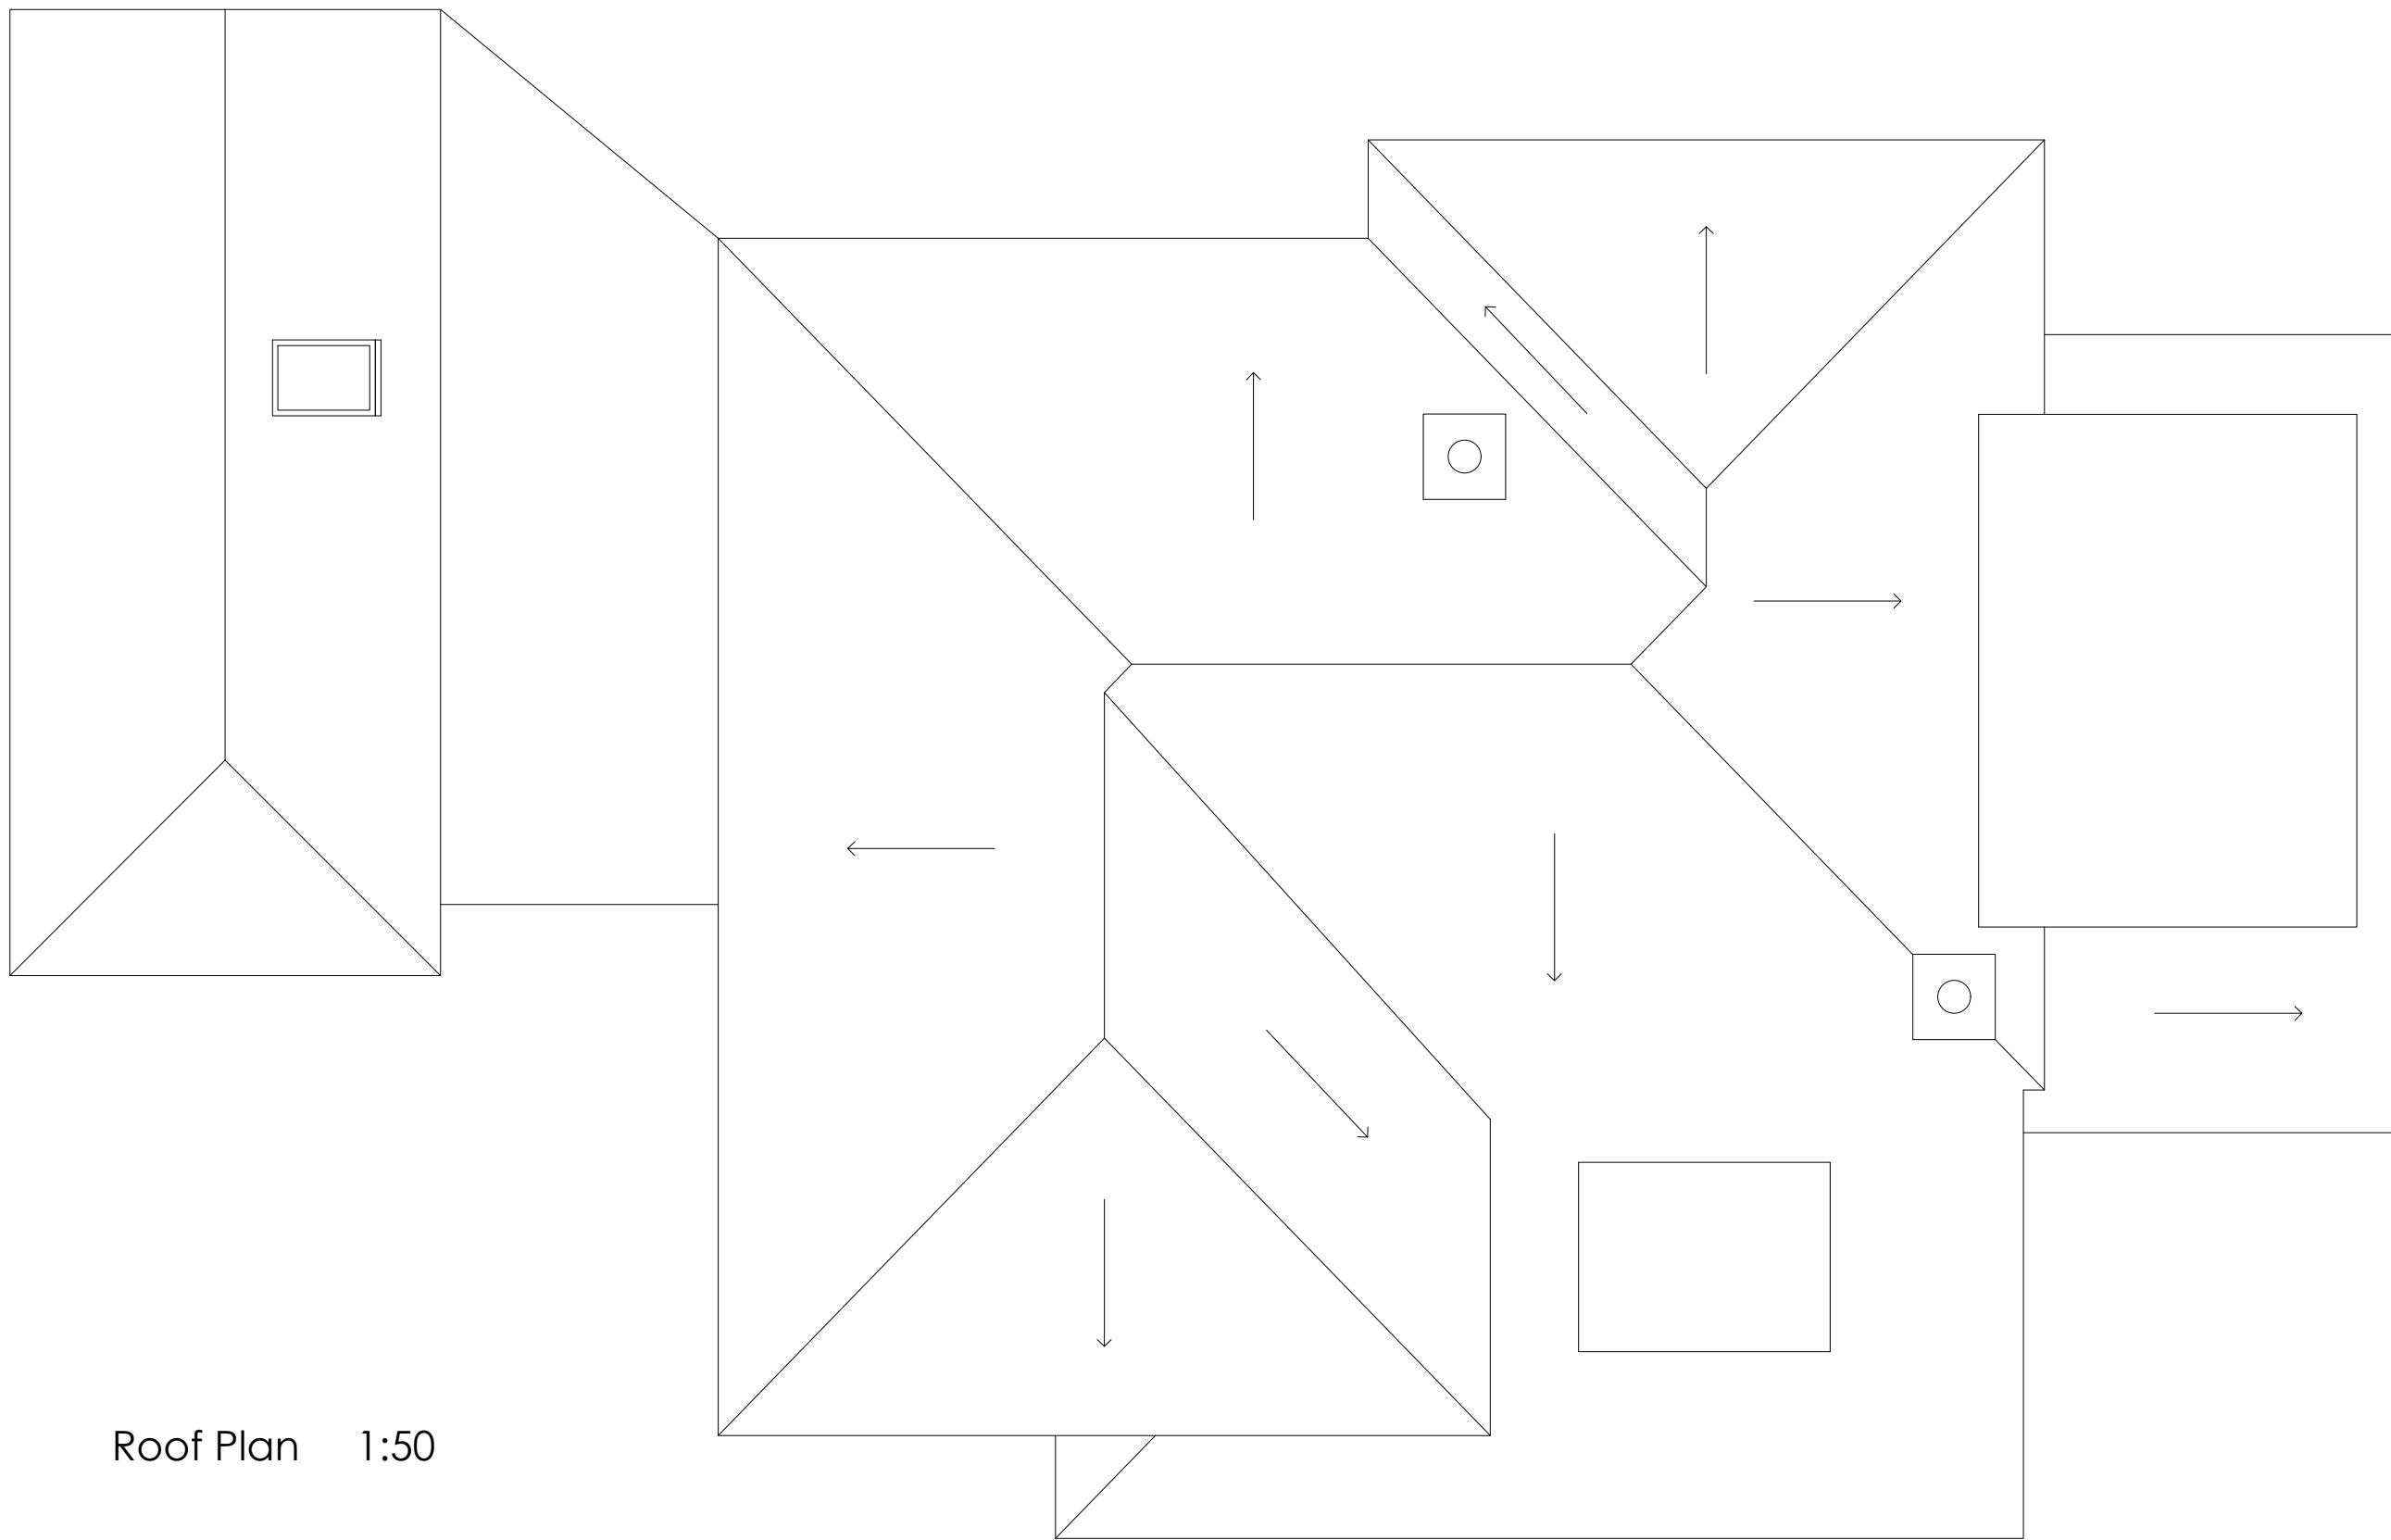

Roof Plan 1:50

NOTES:

- © Copyright of this drawing remains the property of Buchanan Rum Architects Ltd and should not be reproduced in full or parts or re-issued without written permission from Buchanan Rum Architects Ltd.
- These drawings must be read in conjunction with the structural engineers drawings & details, and with all other consultants, sub-contractor and specialist's drawings & details.
- All dimensions are in millimetres, unless stated otherwise.
- All goods materials workmanship to conform with current building regulations BSS and CDP's.
- All dimensions must be checked on site, and any discrepancies verified with the architect.
- Do not scale from the drawing.
- Any discrepancies between the drawings, details and specification must be reported to the architect immediately before work is put in hand.
- All works to be carried out in full accordance with current Building Regulations, British Standards and all Health & Safety Regulations.
- If in doubt please ask.

rev.	date	comment
------	------	---------

amendments

Client
10 Oathall Road,
Haywards Heath

Job Title
Garage conversion

Proposed Plans & Elevations

9 SAVILL ROAD
LINDFIELD
WEST SUSSEX RH162NY
E : info@buchanrumarchitects.co.uk

Scale	Size
1:50 / 1:100	A1

Des. By	Rev.
BRA	

Drawing number	Rev.
24151_Pt_00_210	