


NOTES RELATING TO THIS DRAWING


ALL DIMENSIONS ARE TO BE CHECKED ON SITE PRIOR TO COMMENCEMENT OF ANY WORKS, AND ANY DISCREPANCIES REPORTED IMMEDIATELY TO THE ARCHITECT/DRAWING DESIGNER.  
THIS DRAWING IS TO BE READ IN CONJUNCTION WITH ALL OTHER DESIGN TEAM DETAILS AND SPECIFICATIONS.  
DO NOT SCALE FROM DRAWINGS, EXCEPT FOR THE PURPOSES OF PLANNING ASSESSMENT.

THE EXISTING MEASUREMENTS OF THE PROPERTY WERE PROVIDED BY A DIFFERENT COMPANY. WE ACCEPT NO LIABILITY FOR THE ACCURACY OR COMPLETENESS OF THESE MEASUREMENTS.

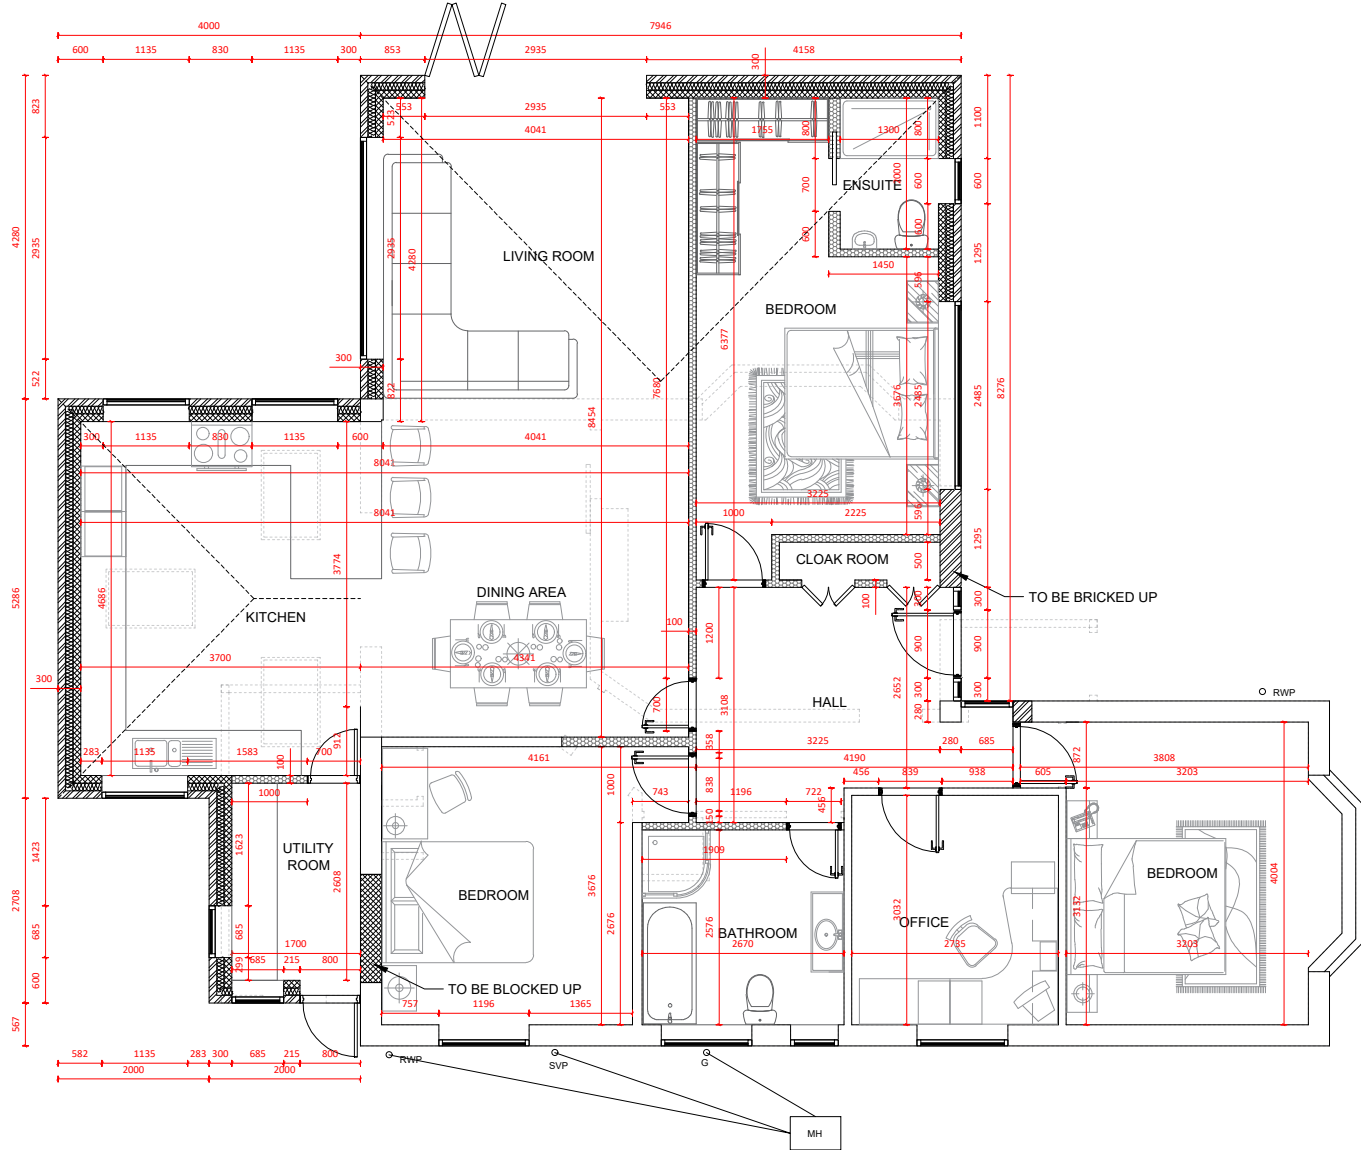

GROUND FLOOR (proposed)  
Scale 1:100


- NOTES:
- BRICKWORK FINISH TO MATCH EXISTING
  - ALL NEW WINDOWS AND DOORS TO MATCH EXISTING APPEARANCE
  - TILED FINISH TO MATCH EXISTING ROOF TILES

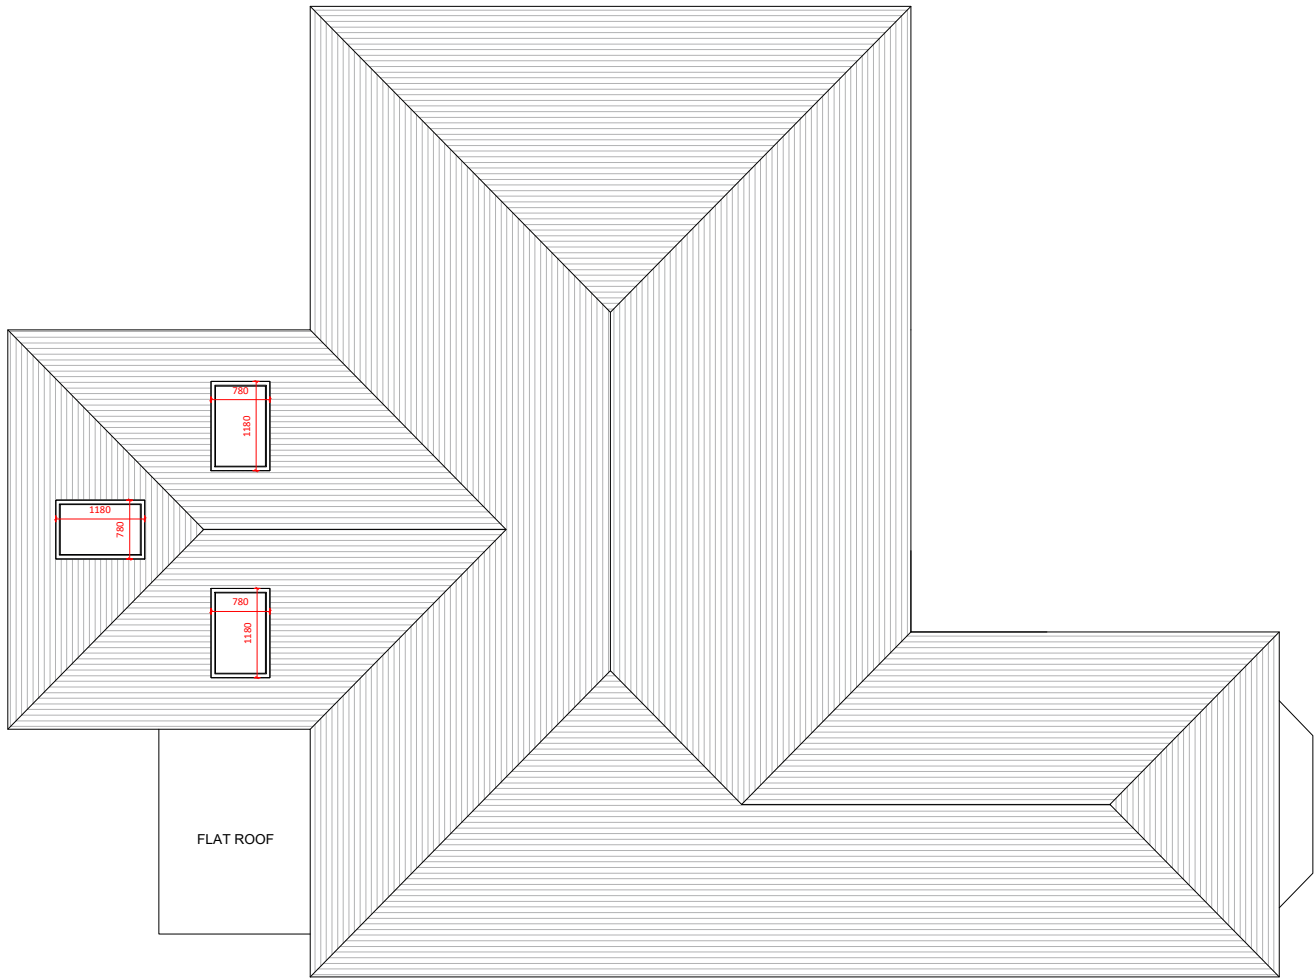


ROOF PLAN (proposed)  
Scale 1:100




NORTH FACING ELEVATION  
(proposed)  
Scale 1:100

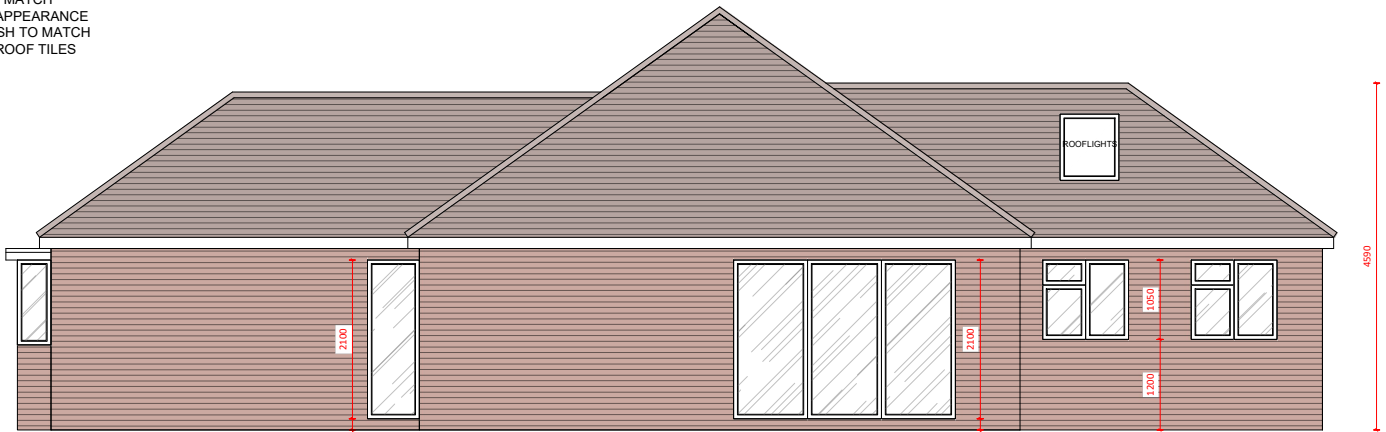

SOUTH FACING ELEVATION  
(proposed)  
Scale 1:100

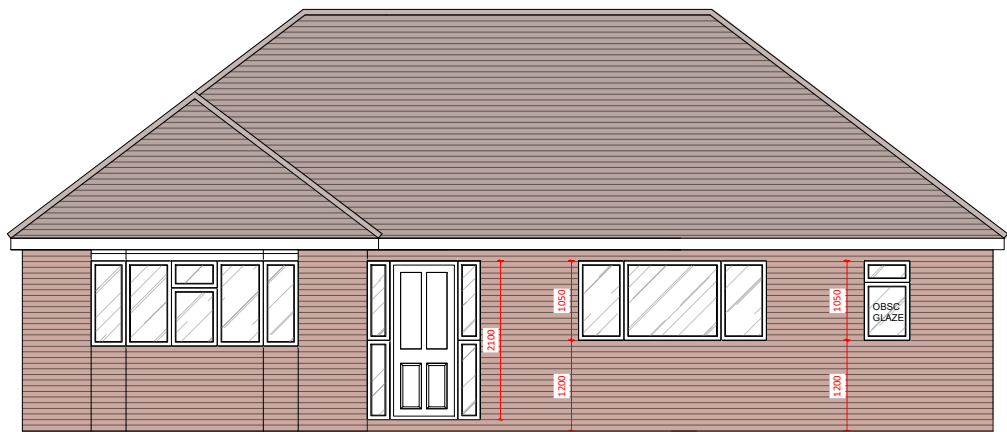

WEST FACING ELEVATION  
(proposed)  
Scale 1:100

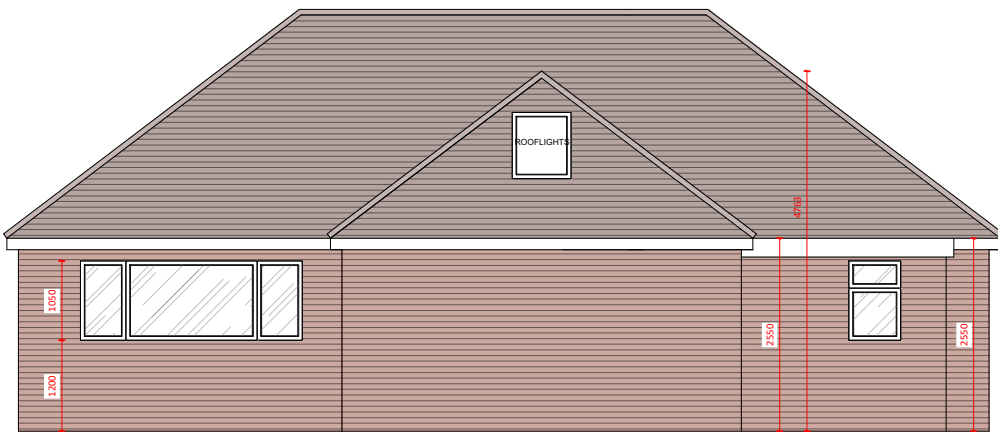

EAST FACING ELEVATION  
(proposed)  
Scale 1:100

LEGEND:

- RETAINED STRUCTURE
- NEW CAVITY WALL
- NEW STUD WALL
- NEW BLOCKWORK WALL



| Rev. | Description           | By | Chkd. | Date   |
|------|-----------------------|----|-------|--------|
| P1   | ISSUE FOR INFORMATION | SS | SS    | NOV 24 |

|                 |                                               |             |        |
|-----------------|-----------------------------------------------|-------------|--------|
| Title:          | ISSUE FOR INFORMATION                         |             |        |
| Client:         |                                               |             |        |
| Project:        | 4 ELGER WAY, COPTHORNE, WEST SUSSEX, RH10 3JJ |             |        |
| Drawing:        | PROPOSED PLANS AND ELEVATIONS                 |             |        |
| Drawn:          | SS                                            | Chkd:       | SS     |
| Drawing Status: | PLANNING ISSUE                                | Rev.        | P1     |
| Scale:          | Noted @ A2                                    | Date        | NOV 24 |
| Job No.         | PSD/2024/544                                  | Drawing No. | A02    |