


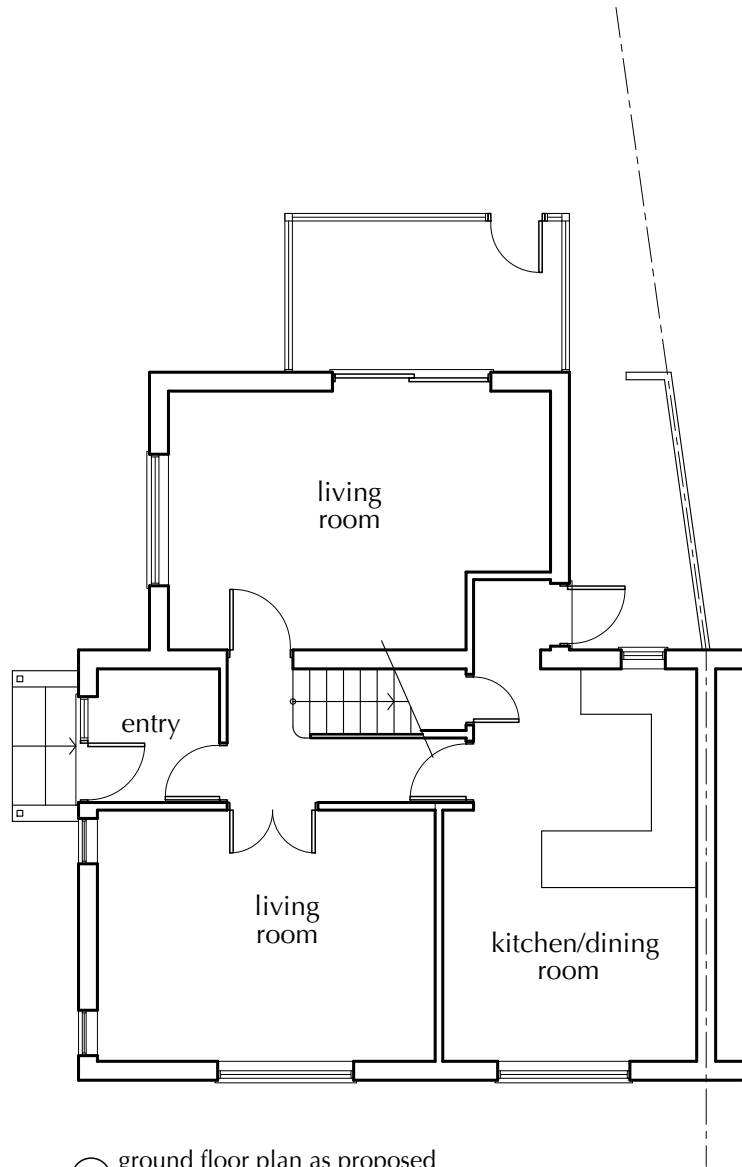


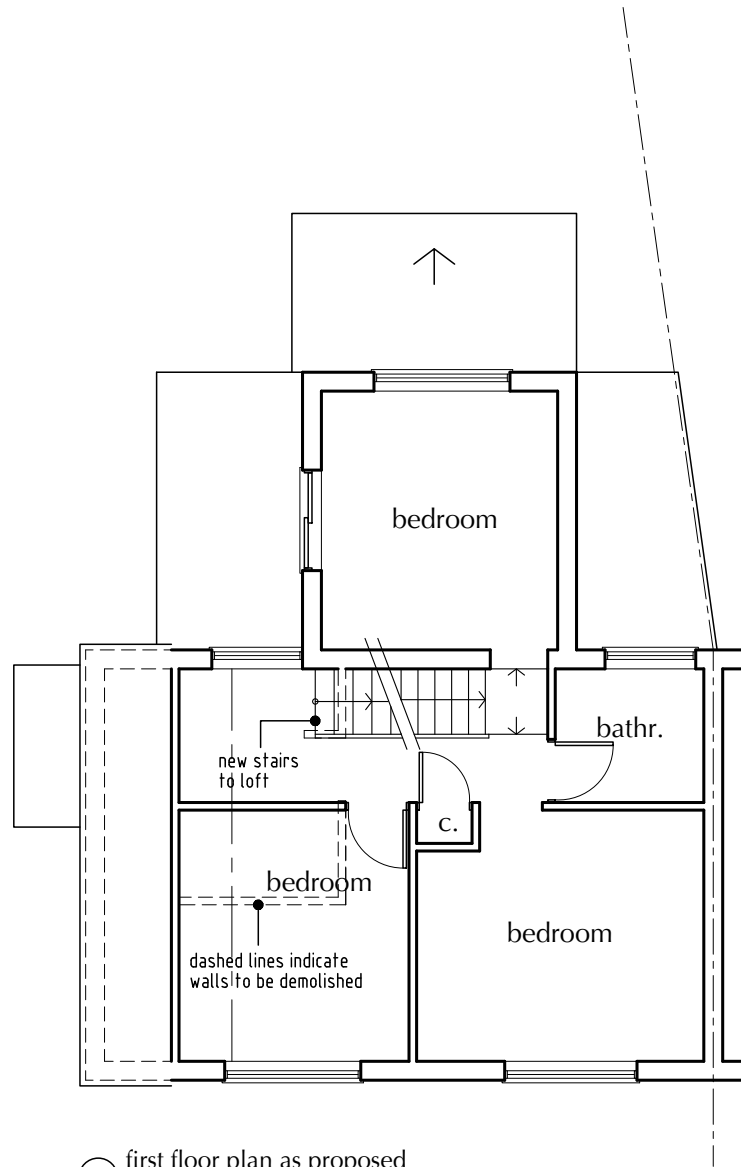


① ground floor plan as proposed
scale 1:100

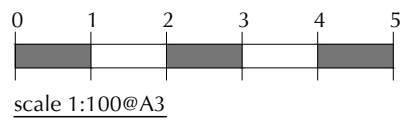


② first floor plan as proposed
scale 1:100

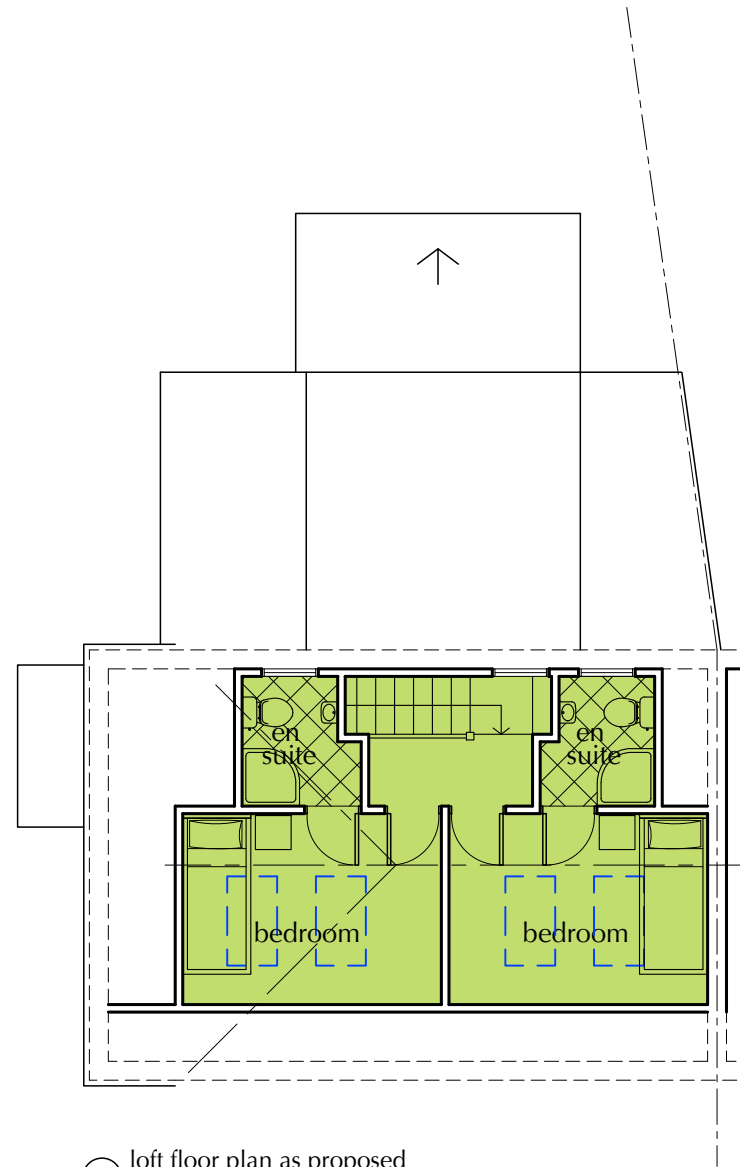

③ loft floor plan as proposed
scale 1:100

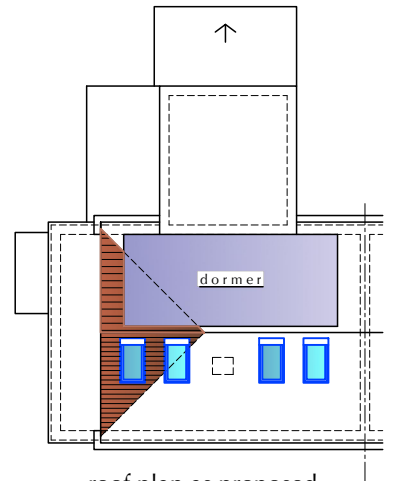

④ roof plan as proposed
scale 1:200

 

A REVISIONS FOR CLIENT		11.2024	
planning			
This drawing is to be used for planning purposes only.			
project	65 PENN CRESCENT		
	HAYWARDS HEATH RH16 3HP		
drawing title	LOFT PLANS AS PROPOSED		
G D ARCHITECTS ■			
MADDISON HOUSE 226 HIGH STREET CROYDON CR9 1DF			
TEL: 020 8405 9782			
E: studio@gd-architects.com			
Scale	Project no.		Rev
1:100 AT A3	02257		A
Date	By	Drawing number	
OCT '24	GD	2257_P05	
CAD filename		Rev	
GD\DWG\2257		A	
© gdarchitects			