



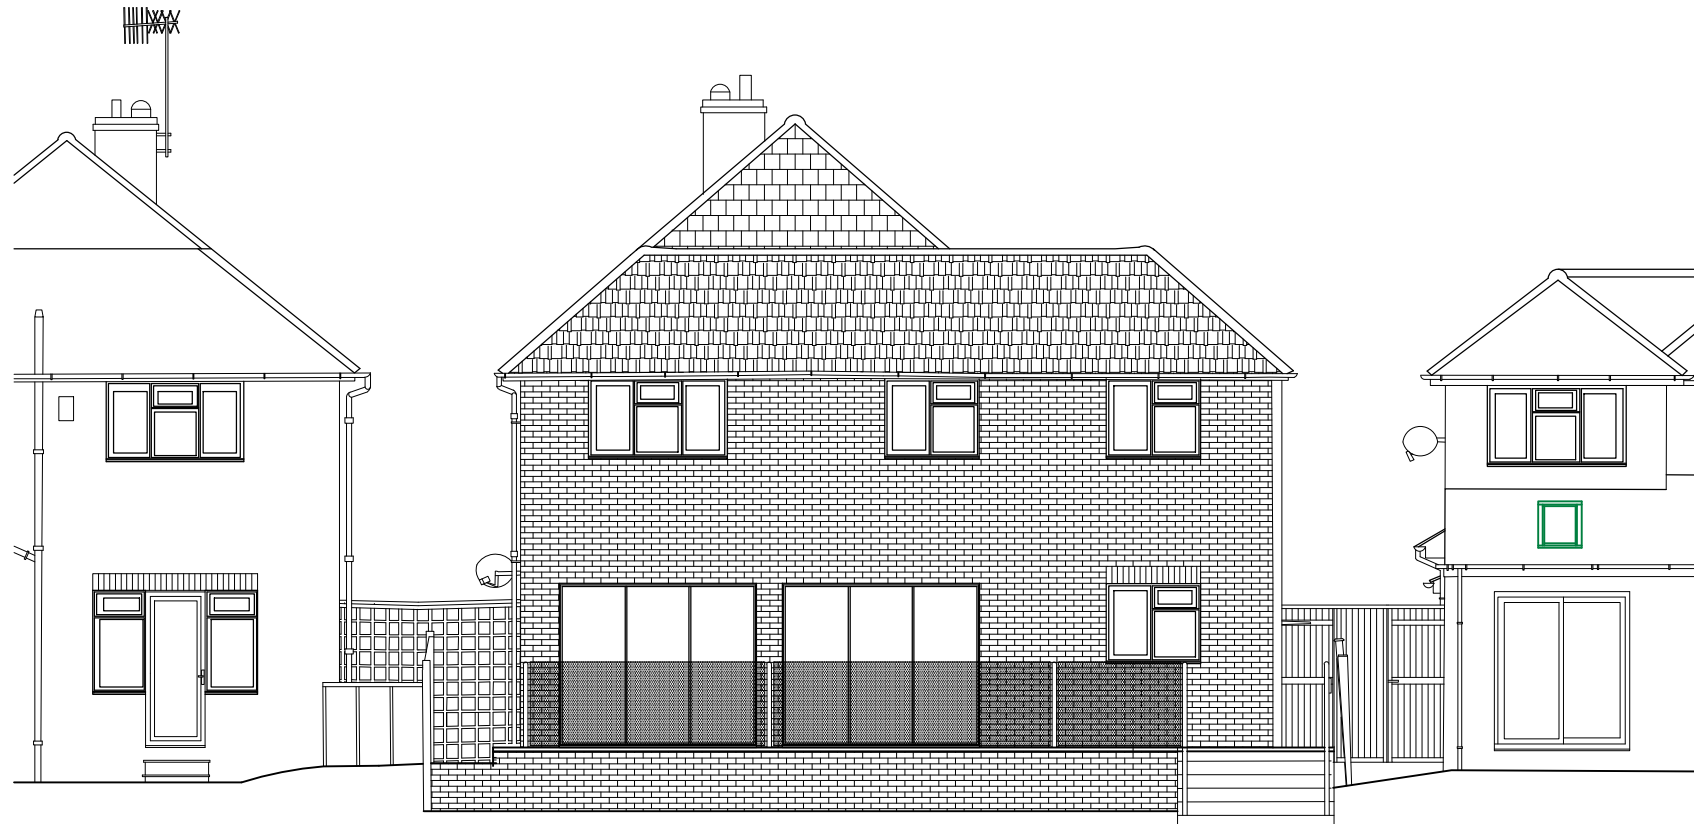

NORTH ELEVATION

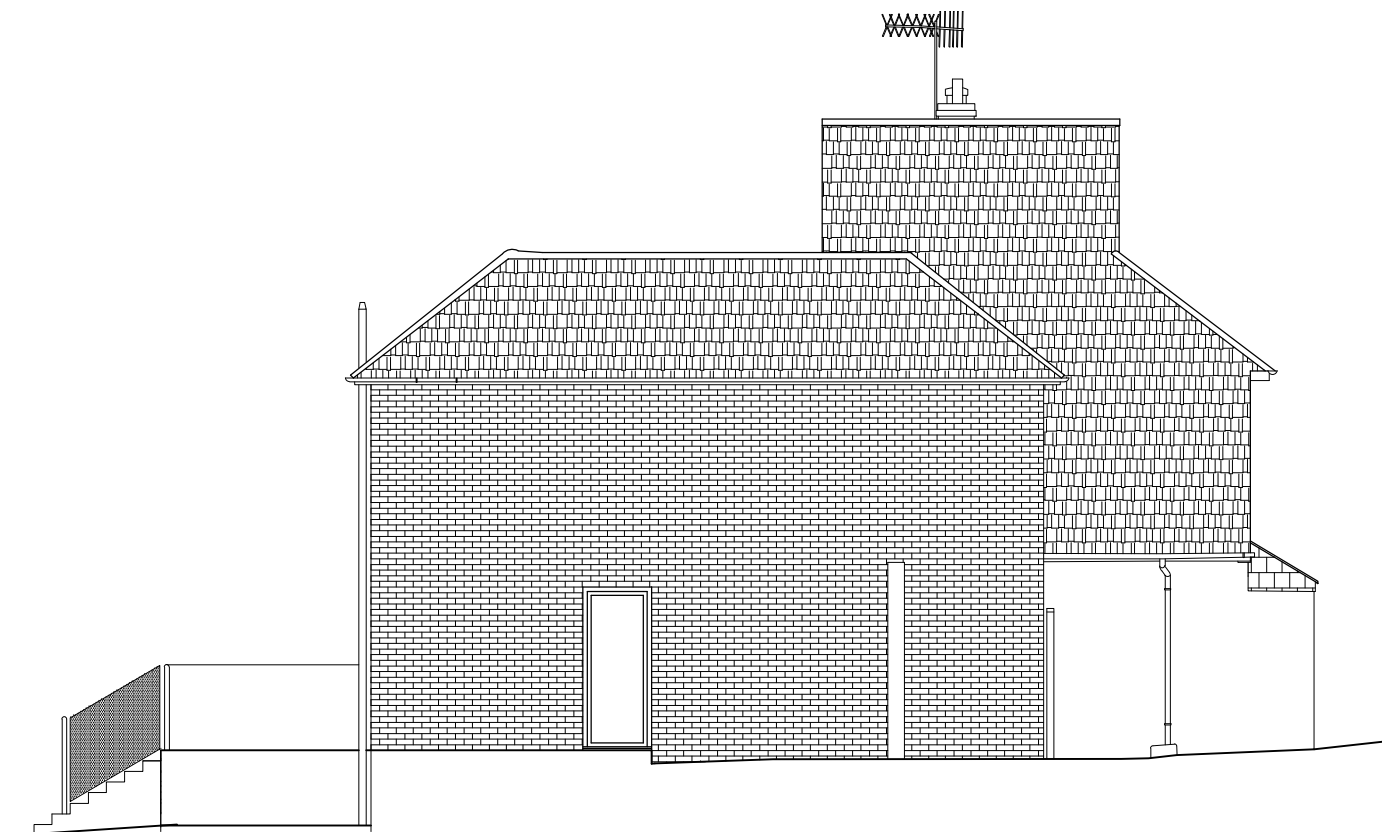

WEST ELEVATION



Rev	Description	By	Date
-----	-------------	----	------

MIBA
MIKE BLISS ARCHITECTURE
37 St Annes Crescent Lewes BN7 1SB
T: 01883 717237 M: 07768 156406
E: mike@mikeblissarchitecture.co.uk
www.mikeblissarchitecture.co.uk

Client	Mr L Mansell
Project	23 Meadowcroft Close East Grinstead
Drawing	Proposed elevations Rear and west
DWG No	299-001-P-201A
Drawn MRB	Scale 1/100@ A3
	Date June 26