


North & South Elevations


- 30 cm Additional soil potentially needed to plant tree & shrubs as set out in approved Landscaping scheme
- Existing Ground Level - No change
- Underbuild for which planning is sought

No change in overall height is sought
- Garage as approved **(DM/23/0201)**

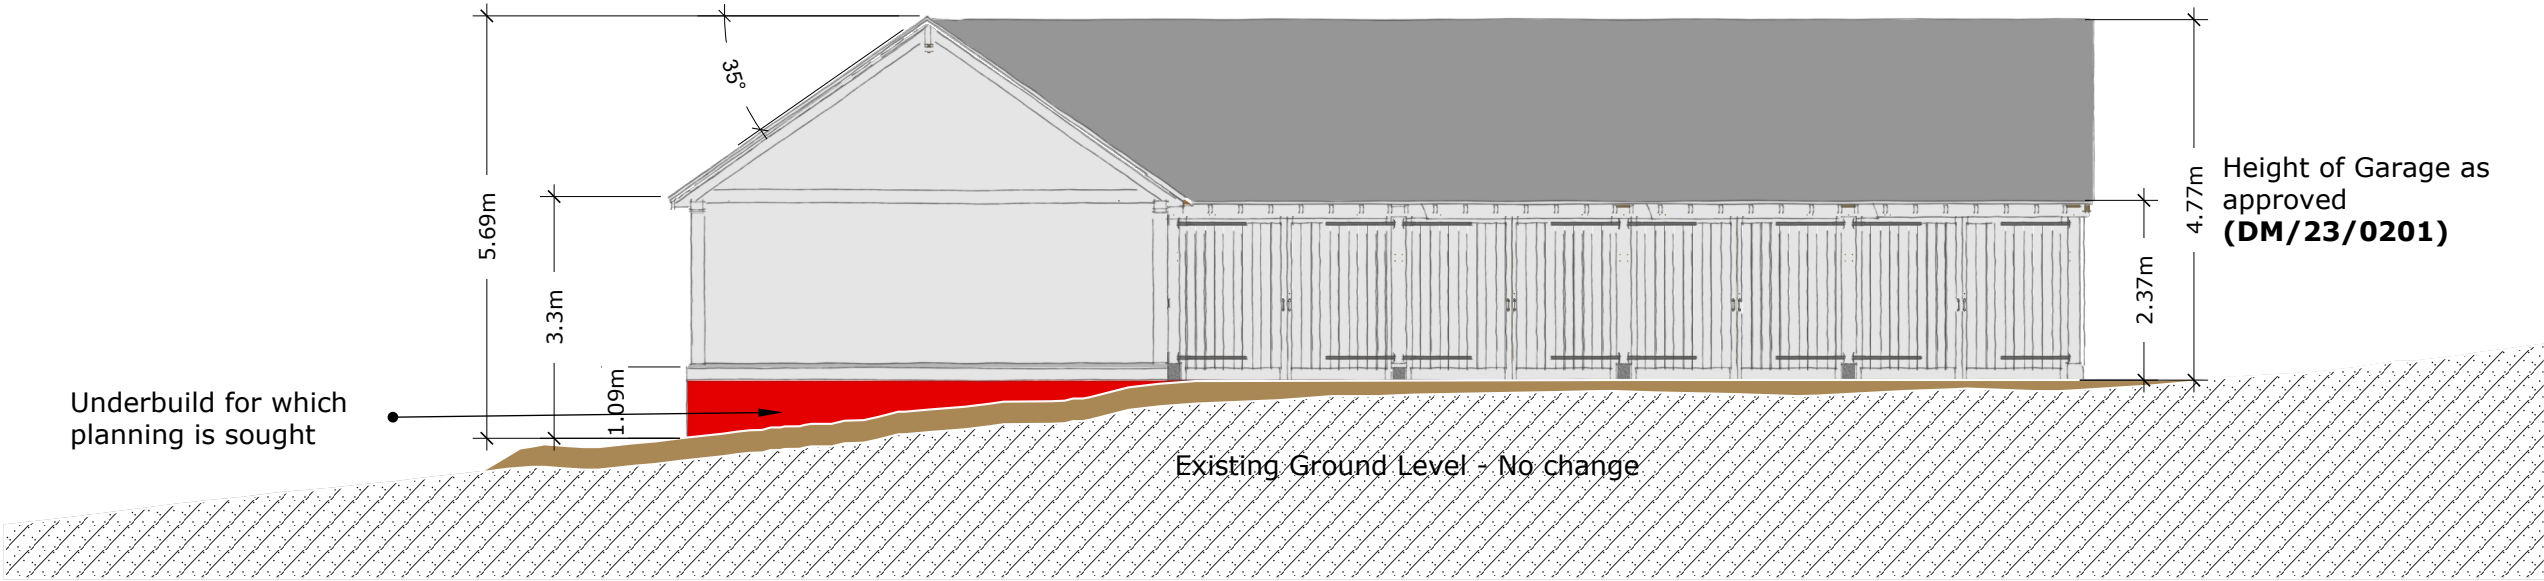


NORTH ELEVATION
Scale 1:100

No change in overall height is sought
- Garage as approved **(DM/23/0201)**

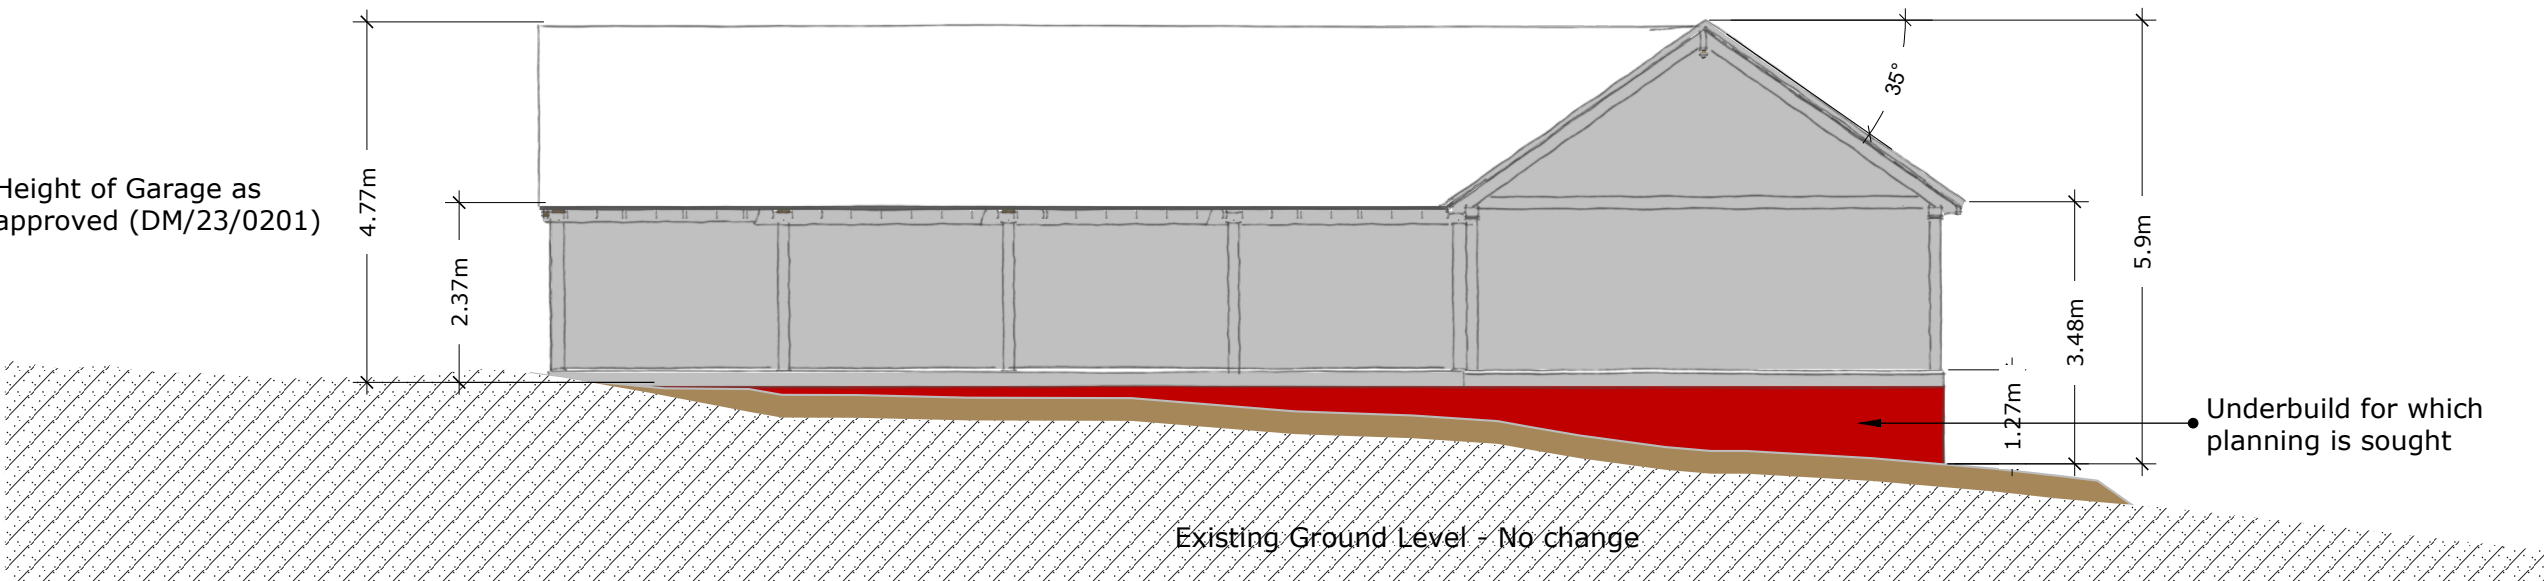

SOUTH ELEVATION
Scale 1:100

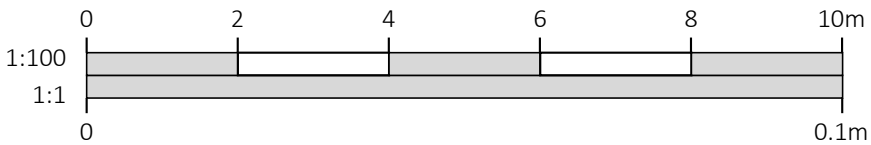

DRAWINGS PRODUCED BY
T.J. Crump Oakwrights Ltd
The Lakes, Swainshill,
Hereford, HR4 7PU

+44 (0)1432 353353
enquiries@oakwrights.co.uk

CLIENT
Mr James Smith

SITE ADDRESS
5 Silverdale Road, Burgess Hill
West Sussex RH15 0ED

PROJECT
Bespoke Outbuilding

DEPARTMENT OCB		
DRAWING		
SCALE		
DATE DRAWN 27.05.2025	DATE ISSUED 27.05.2025	
DRAWN SS & DR	CHECKED -	SALES REP ZG
DRG. NO. 2210283		REV. E