



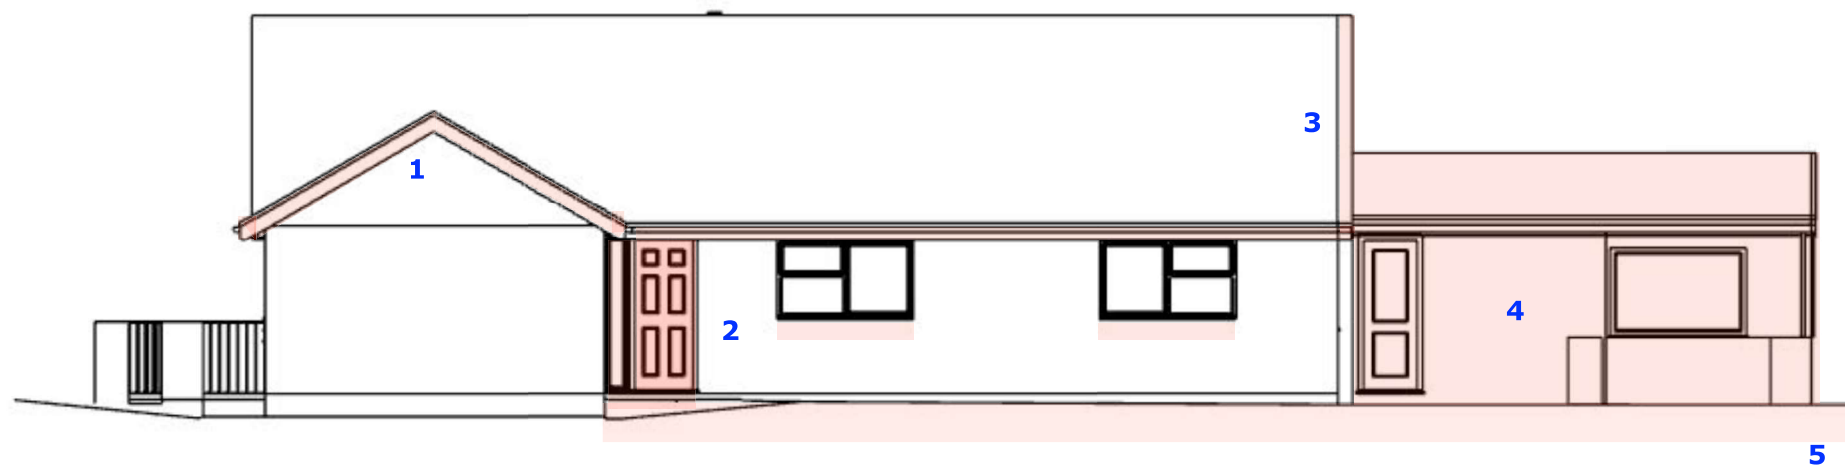

- 1. Cut away eaves** and dispose of asbestos soffit obtain an asbestos disposal certificate
- 2. Replace existing front door and windows** - bedroom windows to be lowered to 850 from FFL
- 3. Trim eaves** to accommodate new extension and EWI and render.
- 4. Remove garage structure**
- 5. Install ACO drain**

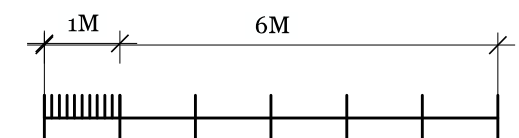

demolition front elevation 1

Magda Devaris - Interior Design

Laeony and Mike - Greenworld - Ashurst Wood

IMPORTANT: Check all measurements on site prior to construction or commencement of work. Measurements provided in this document are for information only and should not be relied upon for manufacture or installation. All appliance specifications should be taken from spec sheets provided directly by the clients.

SCALE: 1:100

TO SCALE @ A3

11

A