




- 1. Trim eaves to accommodate additional exterior insulation and timber cladding
- 2. Remove chimney and make good roof
- 3. Remove lean to roof and rotten timber supports
- 4. Garage and utility/ sauna roof

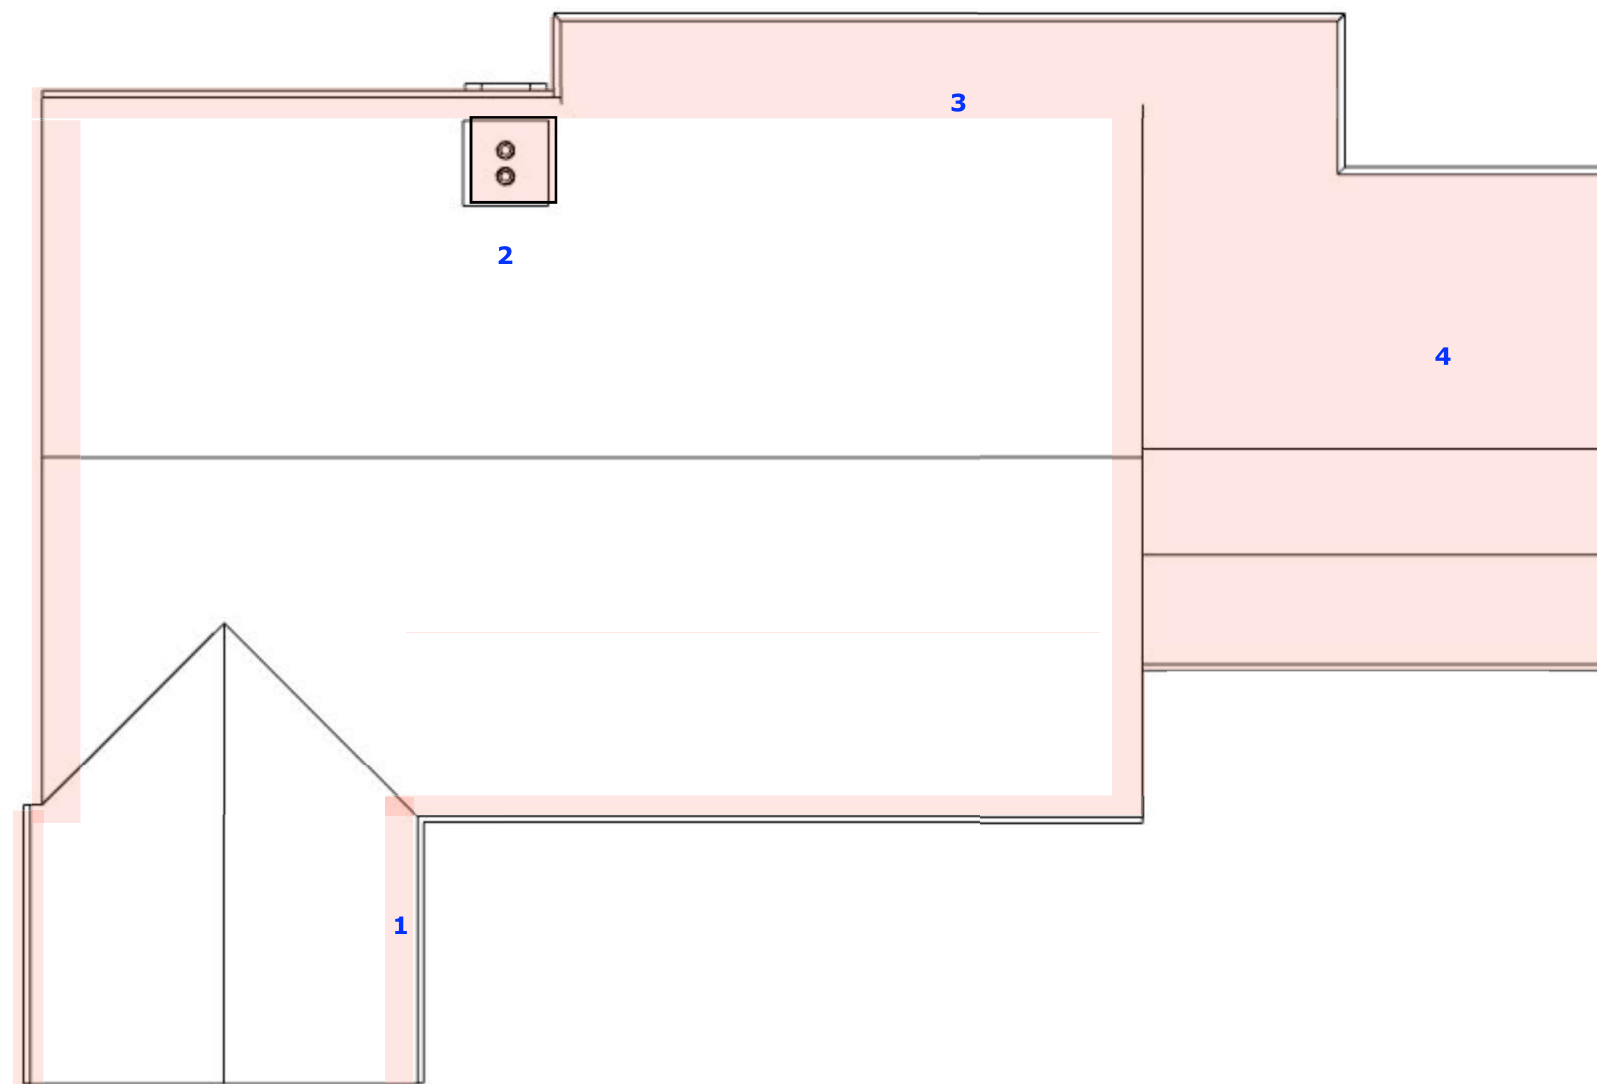

demolition roof plan

Magda Devaris - Interior Design

Laeony and Mike - Greenworld - Ashurst Wood

IMPORTANT: Check all measurements on site prior to construction or commencement of work. Measurements provided in this document are for information only and should not be relied upon for manufacture or installation. All appliance specifications should be taken from spec sheets provided directly by the clients.

SCALE: 1:100

TO SCALE @ A3