



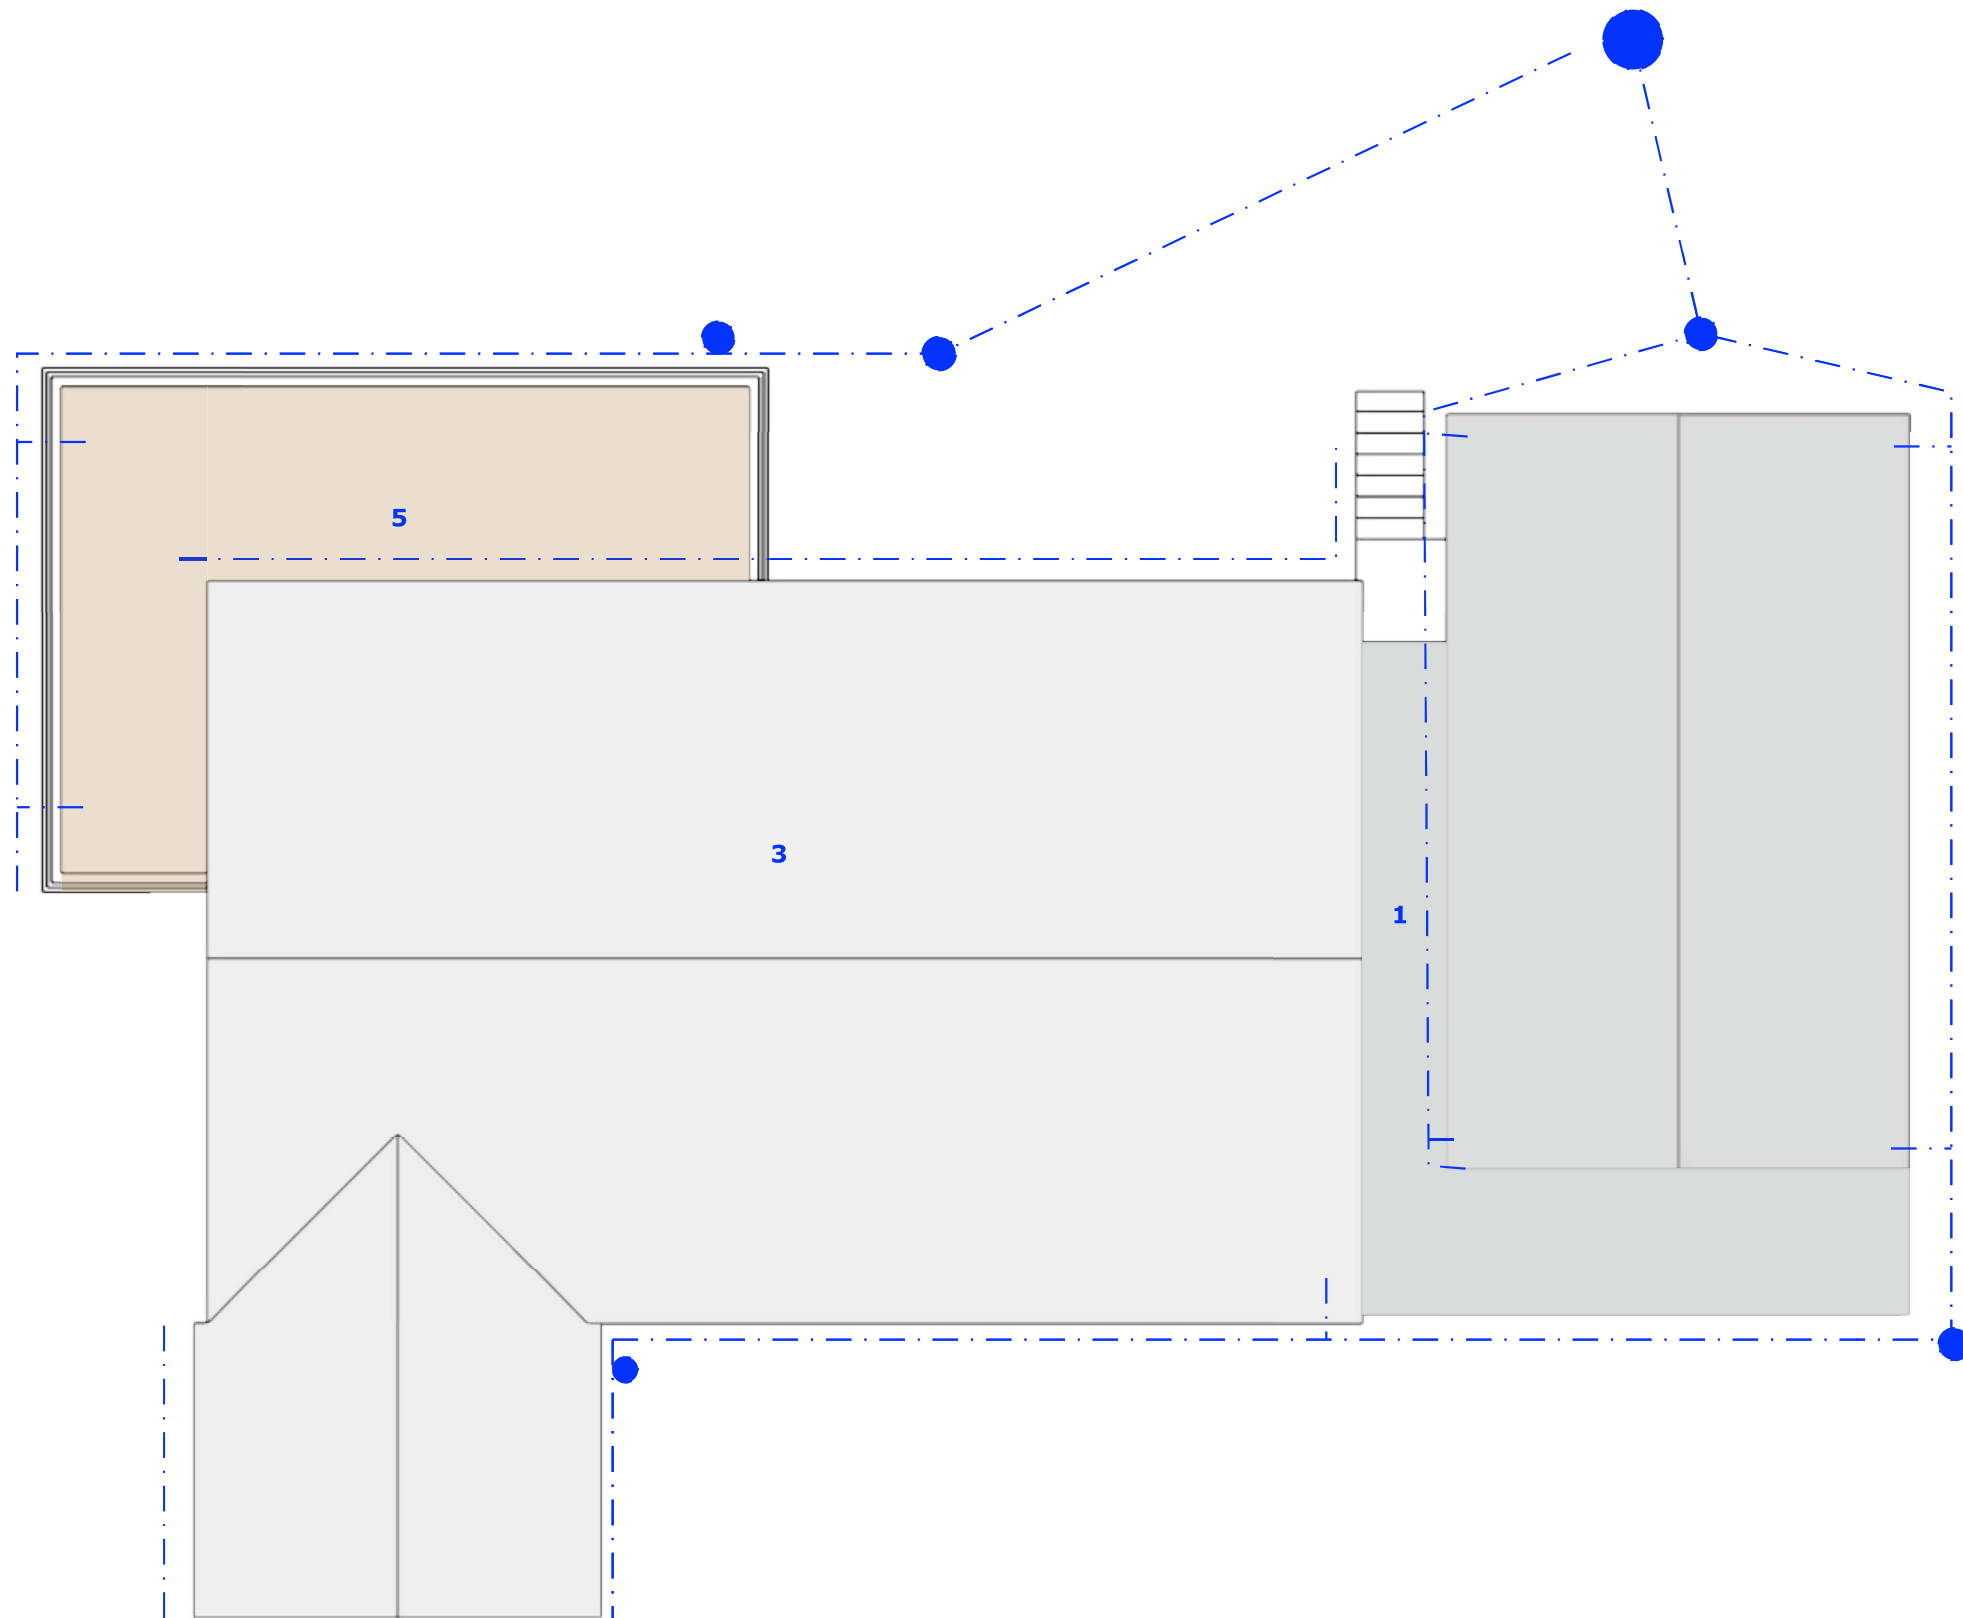

- 1 Flat roof - single membrane with standing seams**
- 2 Rain water to feed into rain water harvesting tank.**
- 3 Existing concrete tiles**
- 4 Ground floor terrace - roof of LG accommodation**
- 5 Terrace laid to fall for drainage to fall to outlets - larch decking boards**
- 6 Fibre cement slate**

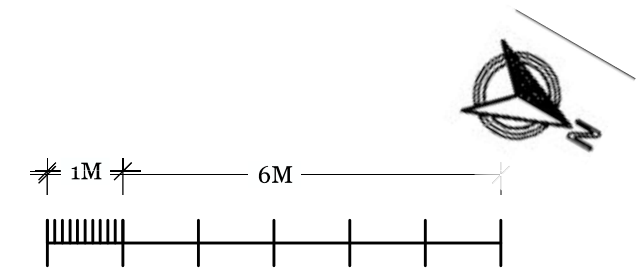

proposed roof plan with rainwater drainage

Magda Devaris - Interior Design

Laeony and Mike - Greenworld - Ashurst Wood

IMPORTANT: Check all measurements on site prior to construction or commencement of work. Measurements provided in this document are for information only and should not be relied upon for manufacture or installation. All appliance specifications should be taken from spec sheets provided directly by the clients.

SCALE: 1:100

TO SCALE @ A3