


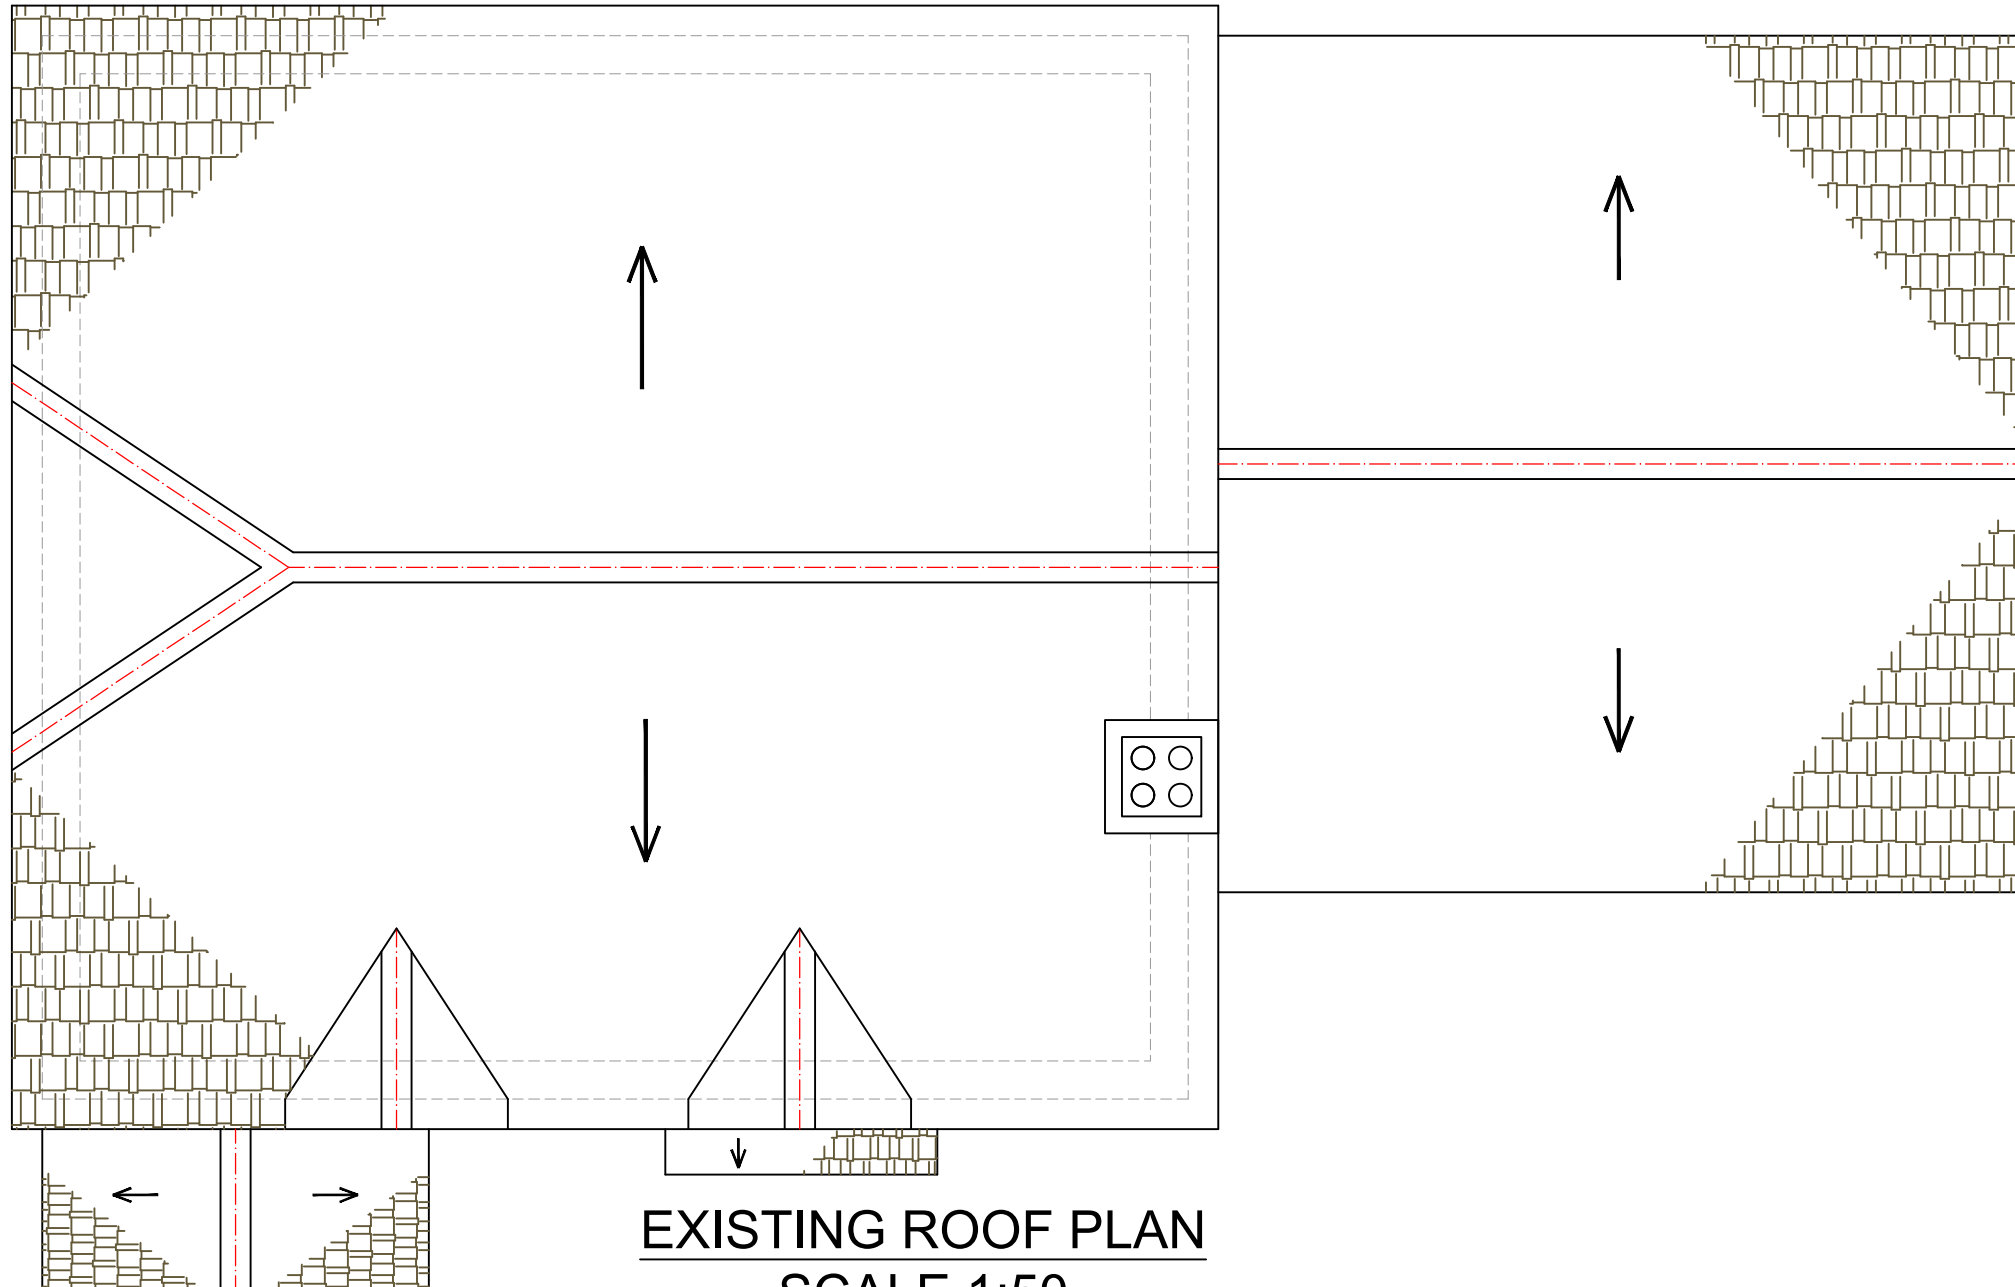

EXISTING ROOF PLAN
SCALE 1:50



www.FastPlansUK.co.uk

Project:
Garage Conversion.

Address:
23 BLUEBELL CLOSE RH19 1RS

Scale: 1:50 @ A3	Dwg. no: A04
Drawn by: O.B.S	Date Drawn: 01-SEP-2025

For Drawings Tel: 0208 154 5569

E-mail: plans@FastPlansUK.co.uk