
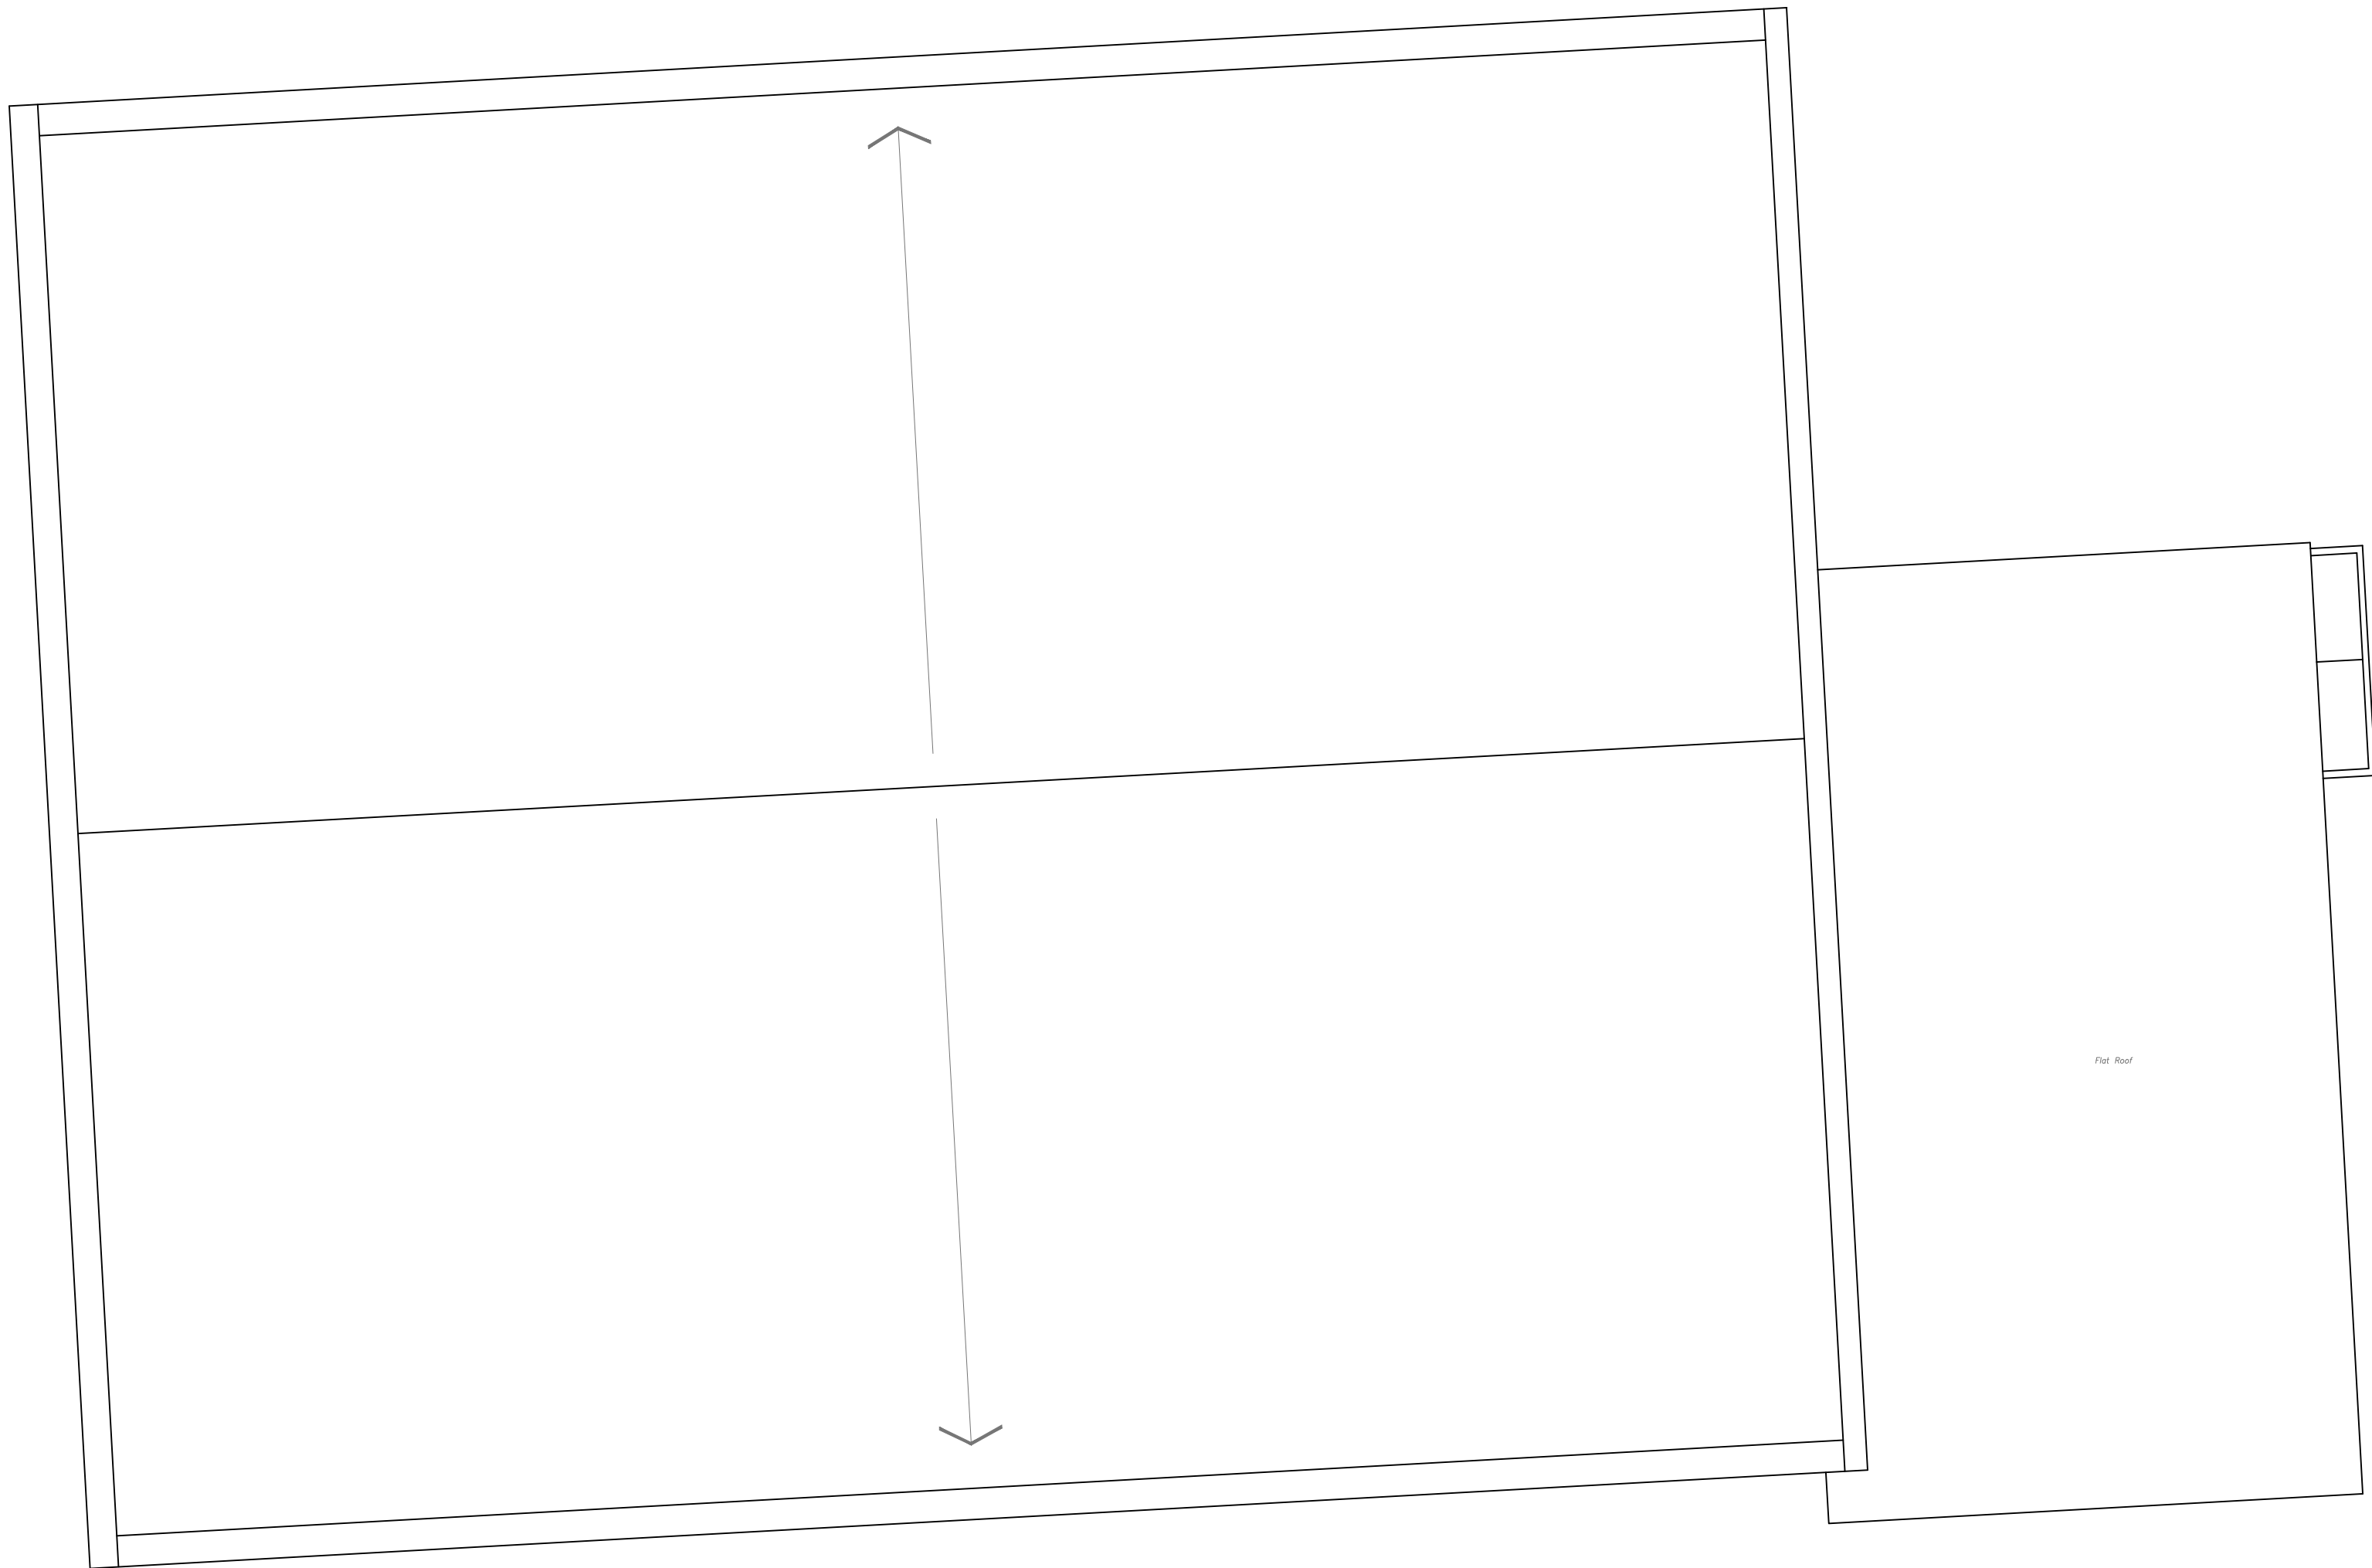


NOTES

- DO NOT SCALE OFF THIS DRAWING EXCEPT FOR PLANNING PURPOSES
- CHECK ALL DIMENSIONS ON SITE BEFORE ANY WORK IS COMMENCED
- ALL GOODS MATERIALS AND WORKMANSHIP MUST CONFORM WITH CURRENT BUILDING REGULATIONS, BRITISH STANDARDS AND CODES OF PRACTICE
- COPYRIGHT OF THIS DRAWING IS RETAINED BY THE ARCHITECT AND IT MUST NOT BE REPRODUCED WITHOUT WRITTEN CONSENT

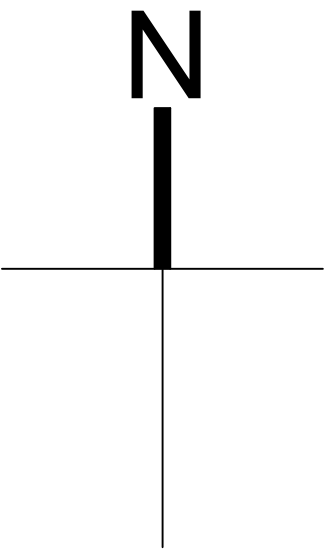

No 21 Roof Plan

A	16.07.26	EC	layout updated following LPA comments
REV	DATE	BY	AMENDMENT



folkes architects

L 01903 868628
info@folkesarchitects.co.uk

The Old Forge
6 Church Street
Storrington
West Sussex
RH20 4LA

CLIENT

Tates Brothers Limited

JOB TITLE

21 Victoria Gardens
Burgess Hill
West Sussex
RH15 9NB

DRAWING TITLE

Existing Roof Plan

DRAWING STATUS

Planning

NOT FOR CONSTRUCTION USE UNLESS STATED AS 'CONSTRUCTION'

DATE	SCALE	DRAWN BY
Nov 2025	1:100@A1	GW
	CHECKED BY	EC

JOB NO.	DRAWING NO.	REVISION
25068	1.05	A