




No 21 North Elevation

Datum 30.00m

NOTE:
SOUTH ELEVATION NOT AFFECTED
BY SCOPE OF WORKS

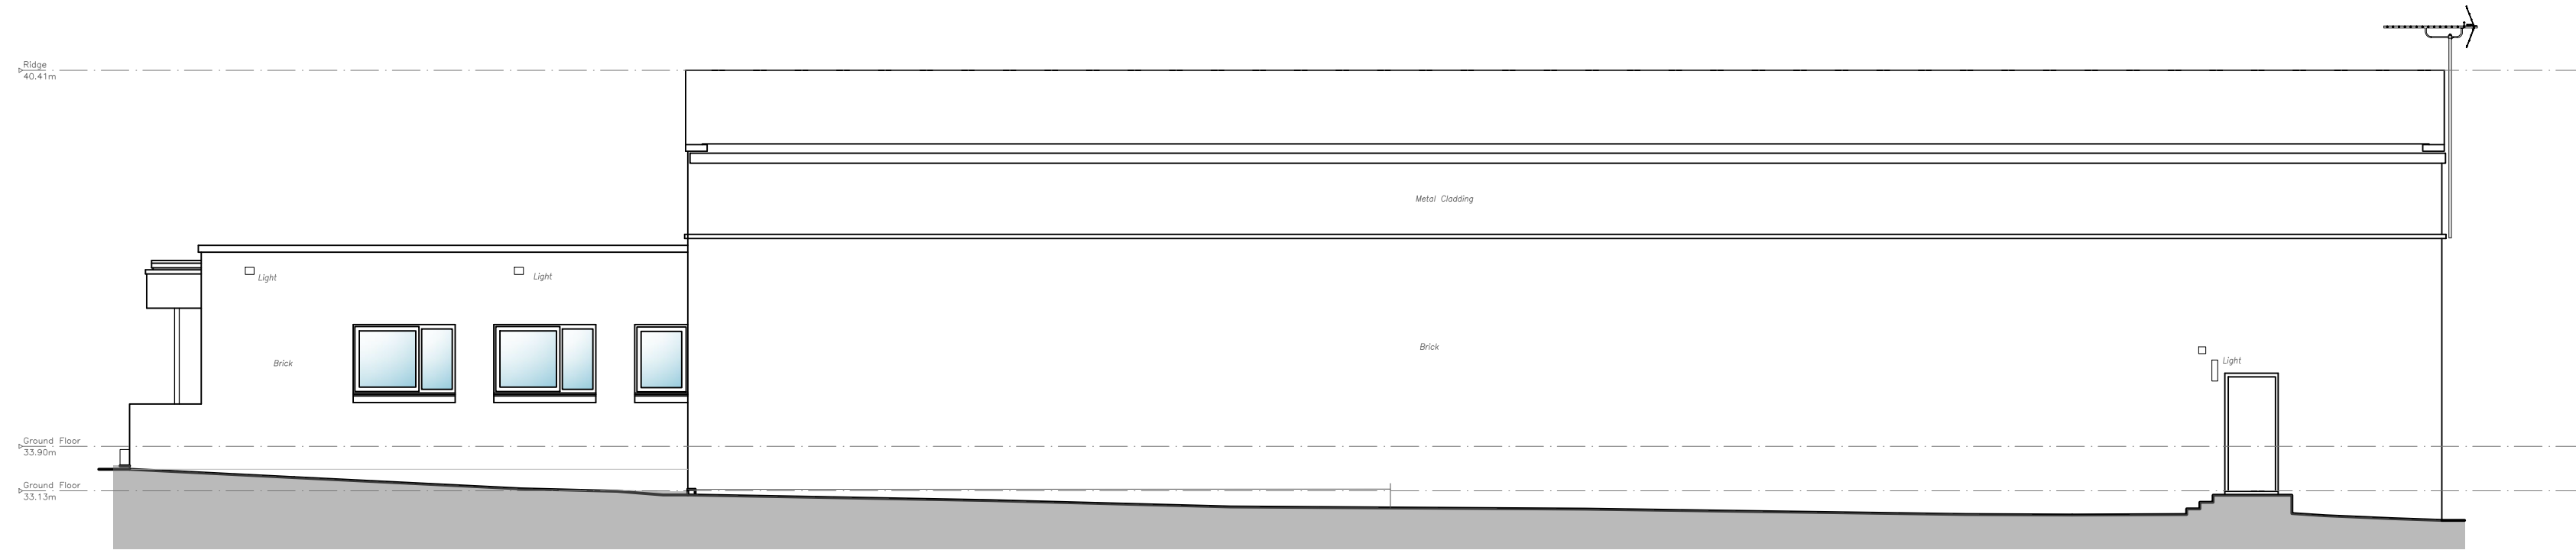


No 21 East Elevation

Datum 30.00m




No 21 East Elevation

Datum 30.00m

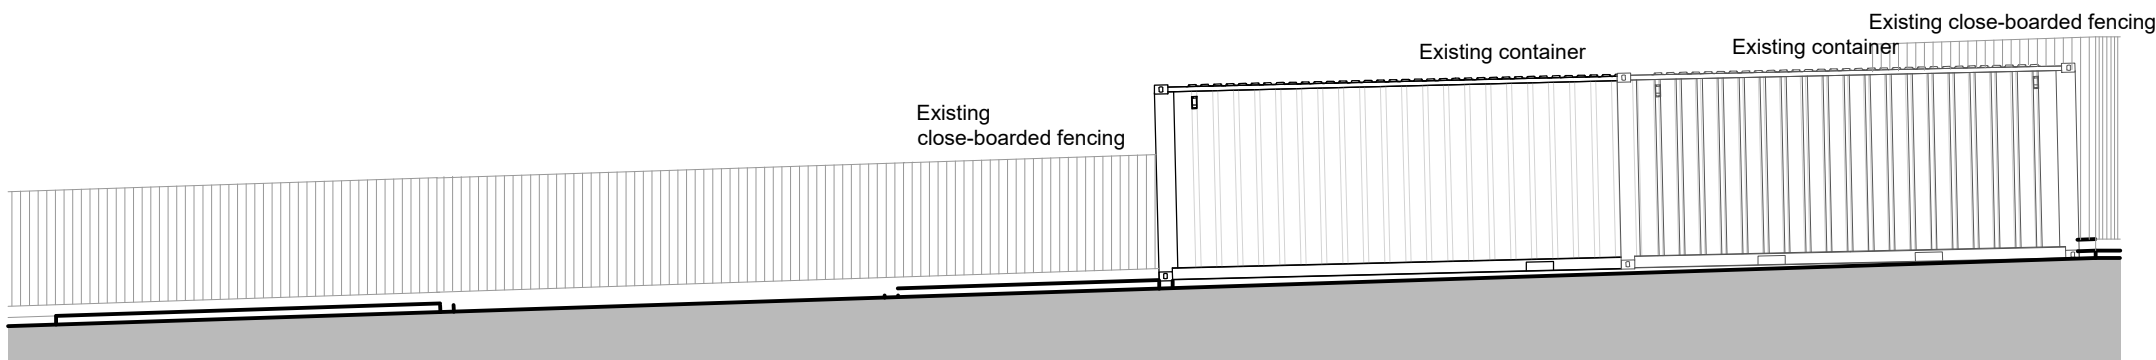

No 21 North Boundary Elevation

Datum 30.00m

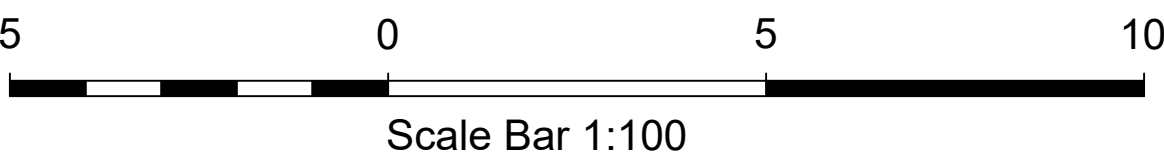

NOTES

- DO NOT SCALE OFF THIS DRAWING EXCEPT FOR PLANNING PURPOSES
- CHECK ALL DIMENSIONS ON SITE BEFORE ANY WORK IS COMMENCED
- ALL GOODS MATERIALS AND WORKMANSHIP MUST CONFORM WITH CURRENT BUILDING REGULATIONS, BRITISH STANDARDS AND CODES OF PRACTICE
- COPYRIGHT OF THIS DRAWING IS RETAINED BY THE ARCHITECT AND IT MUST NOT BE REPRODUCED WITHOUT WRITTEN CONSENT

A	16.07.26	EC	layout updated following LPA comments
REV	DATE	BY	AMENDMENT
folkes architects L 01903 868028 info@folkesarchitects.co.uk The Old Forge 6 Church Street Storrington West Sussex BN20 4LA			
CLIENT Tates Brothers Limited			
JOB TITLE 21 Victoria Gardens Burgess Hill West Sussex RH15 9NB			
DRAWING TITLE Existing Elevations			
DRAWING STATUS Planning NOT FOR CONSTRUCTION USE UNLESS STATED AS 'CONSTRUCTION'			
DATE Nov 2025	SCALE 1:100@A1	DRAWN BY GW	CHECKED BY EC
JOB NO. 25068	DRAWING NO. 1.06	REVISION A	