




Existing First Floor Plan 1:100

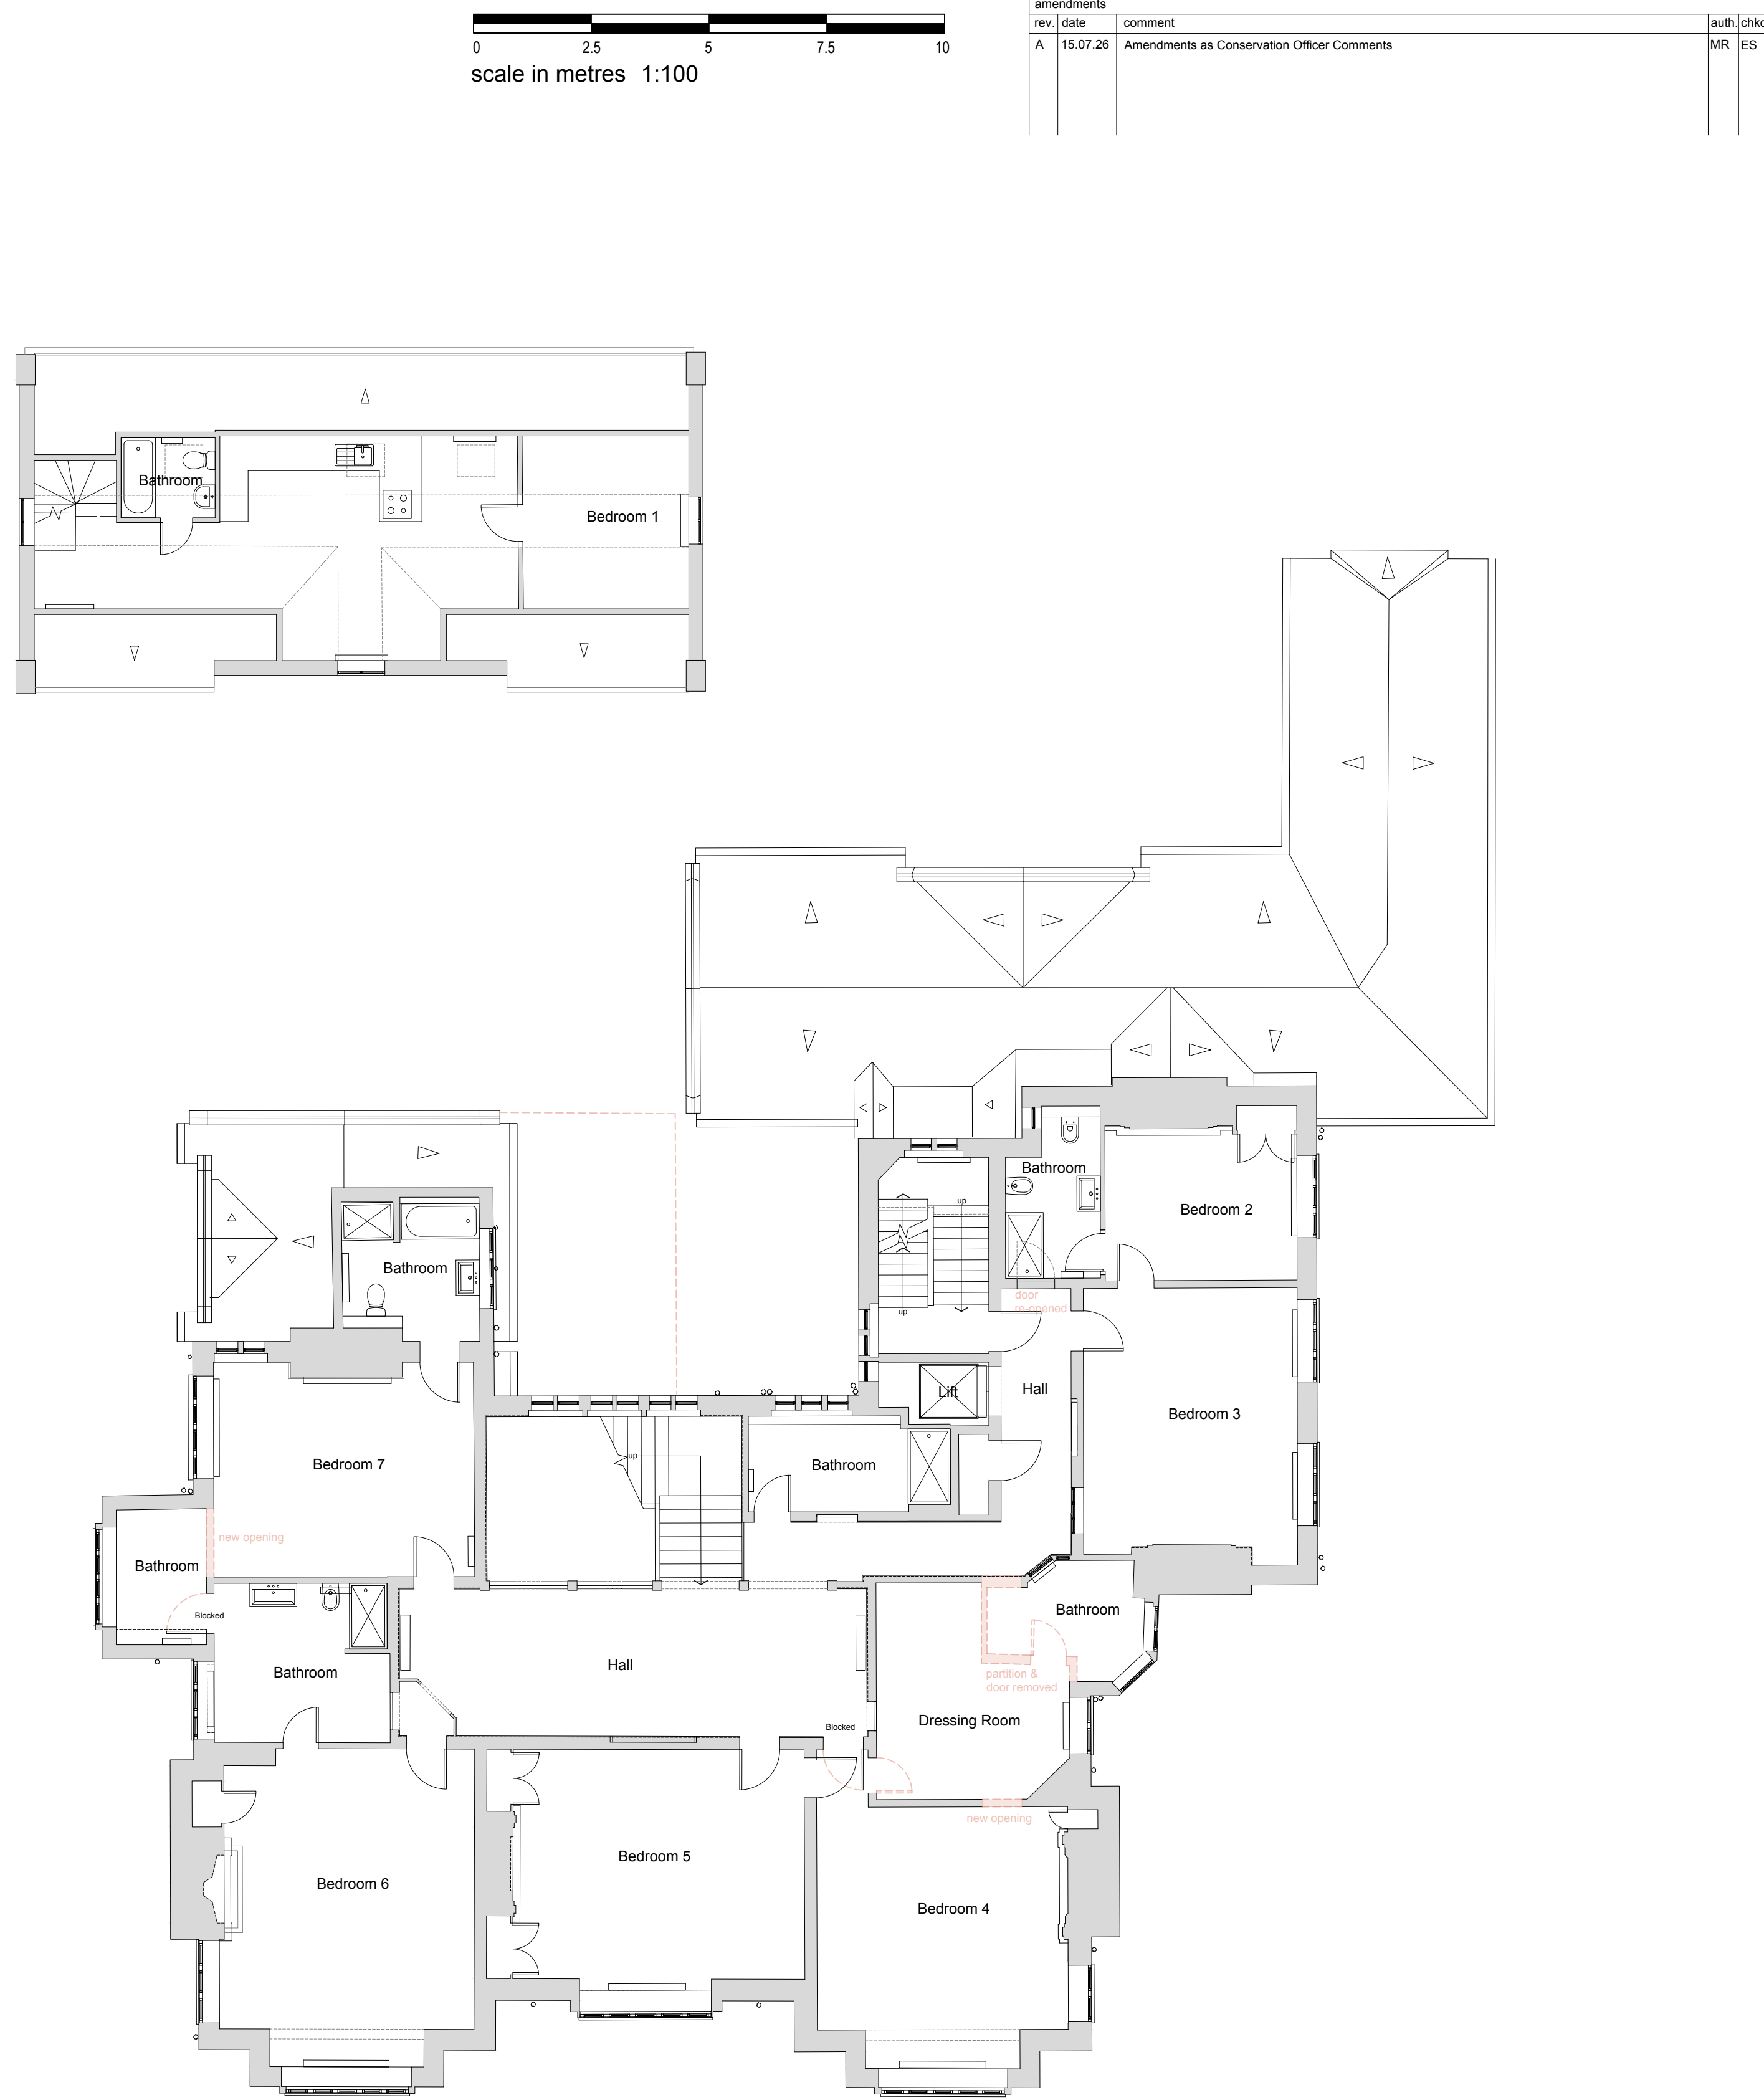

Proposed Removal First Floor Plan 1:100

amendments			auth	chkd
rev	date	comment	MR	ES
A	15.07.26	Amendments as Conservation Officer Comments		

client		drawing number		revision	
RCM Partnership LLP		0603.DEMO.1501		A	
project		drawing title			
Chownes Mead, Chownes Mead Lane, Haywards Heath, RH16 4BS		Existing and Proposed Removal First Floor Plans Measured Survey (by others)			
drawn by	checked by	riba work stage	date	scale/original sheet size	
Others/ES	MR	3	Feb '26	1:100 @ A1	
www.abir.co.uk studio@abirarchitects.co.uk			© ABIR Architects Ltd. Check all dimensions on site before work is undertaken. All goods, materials and workmanship to conform with current building regulations, BSS and COP's.		
Unit 1, Beta House, St John's Road, Hove, BN3 2FX, United Kingdom					
Hove +44 (0)1273 724 384					
Company No 06877117 VAT No 971 4147 17					

