


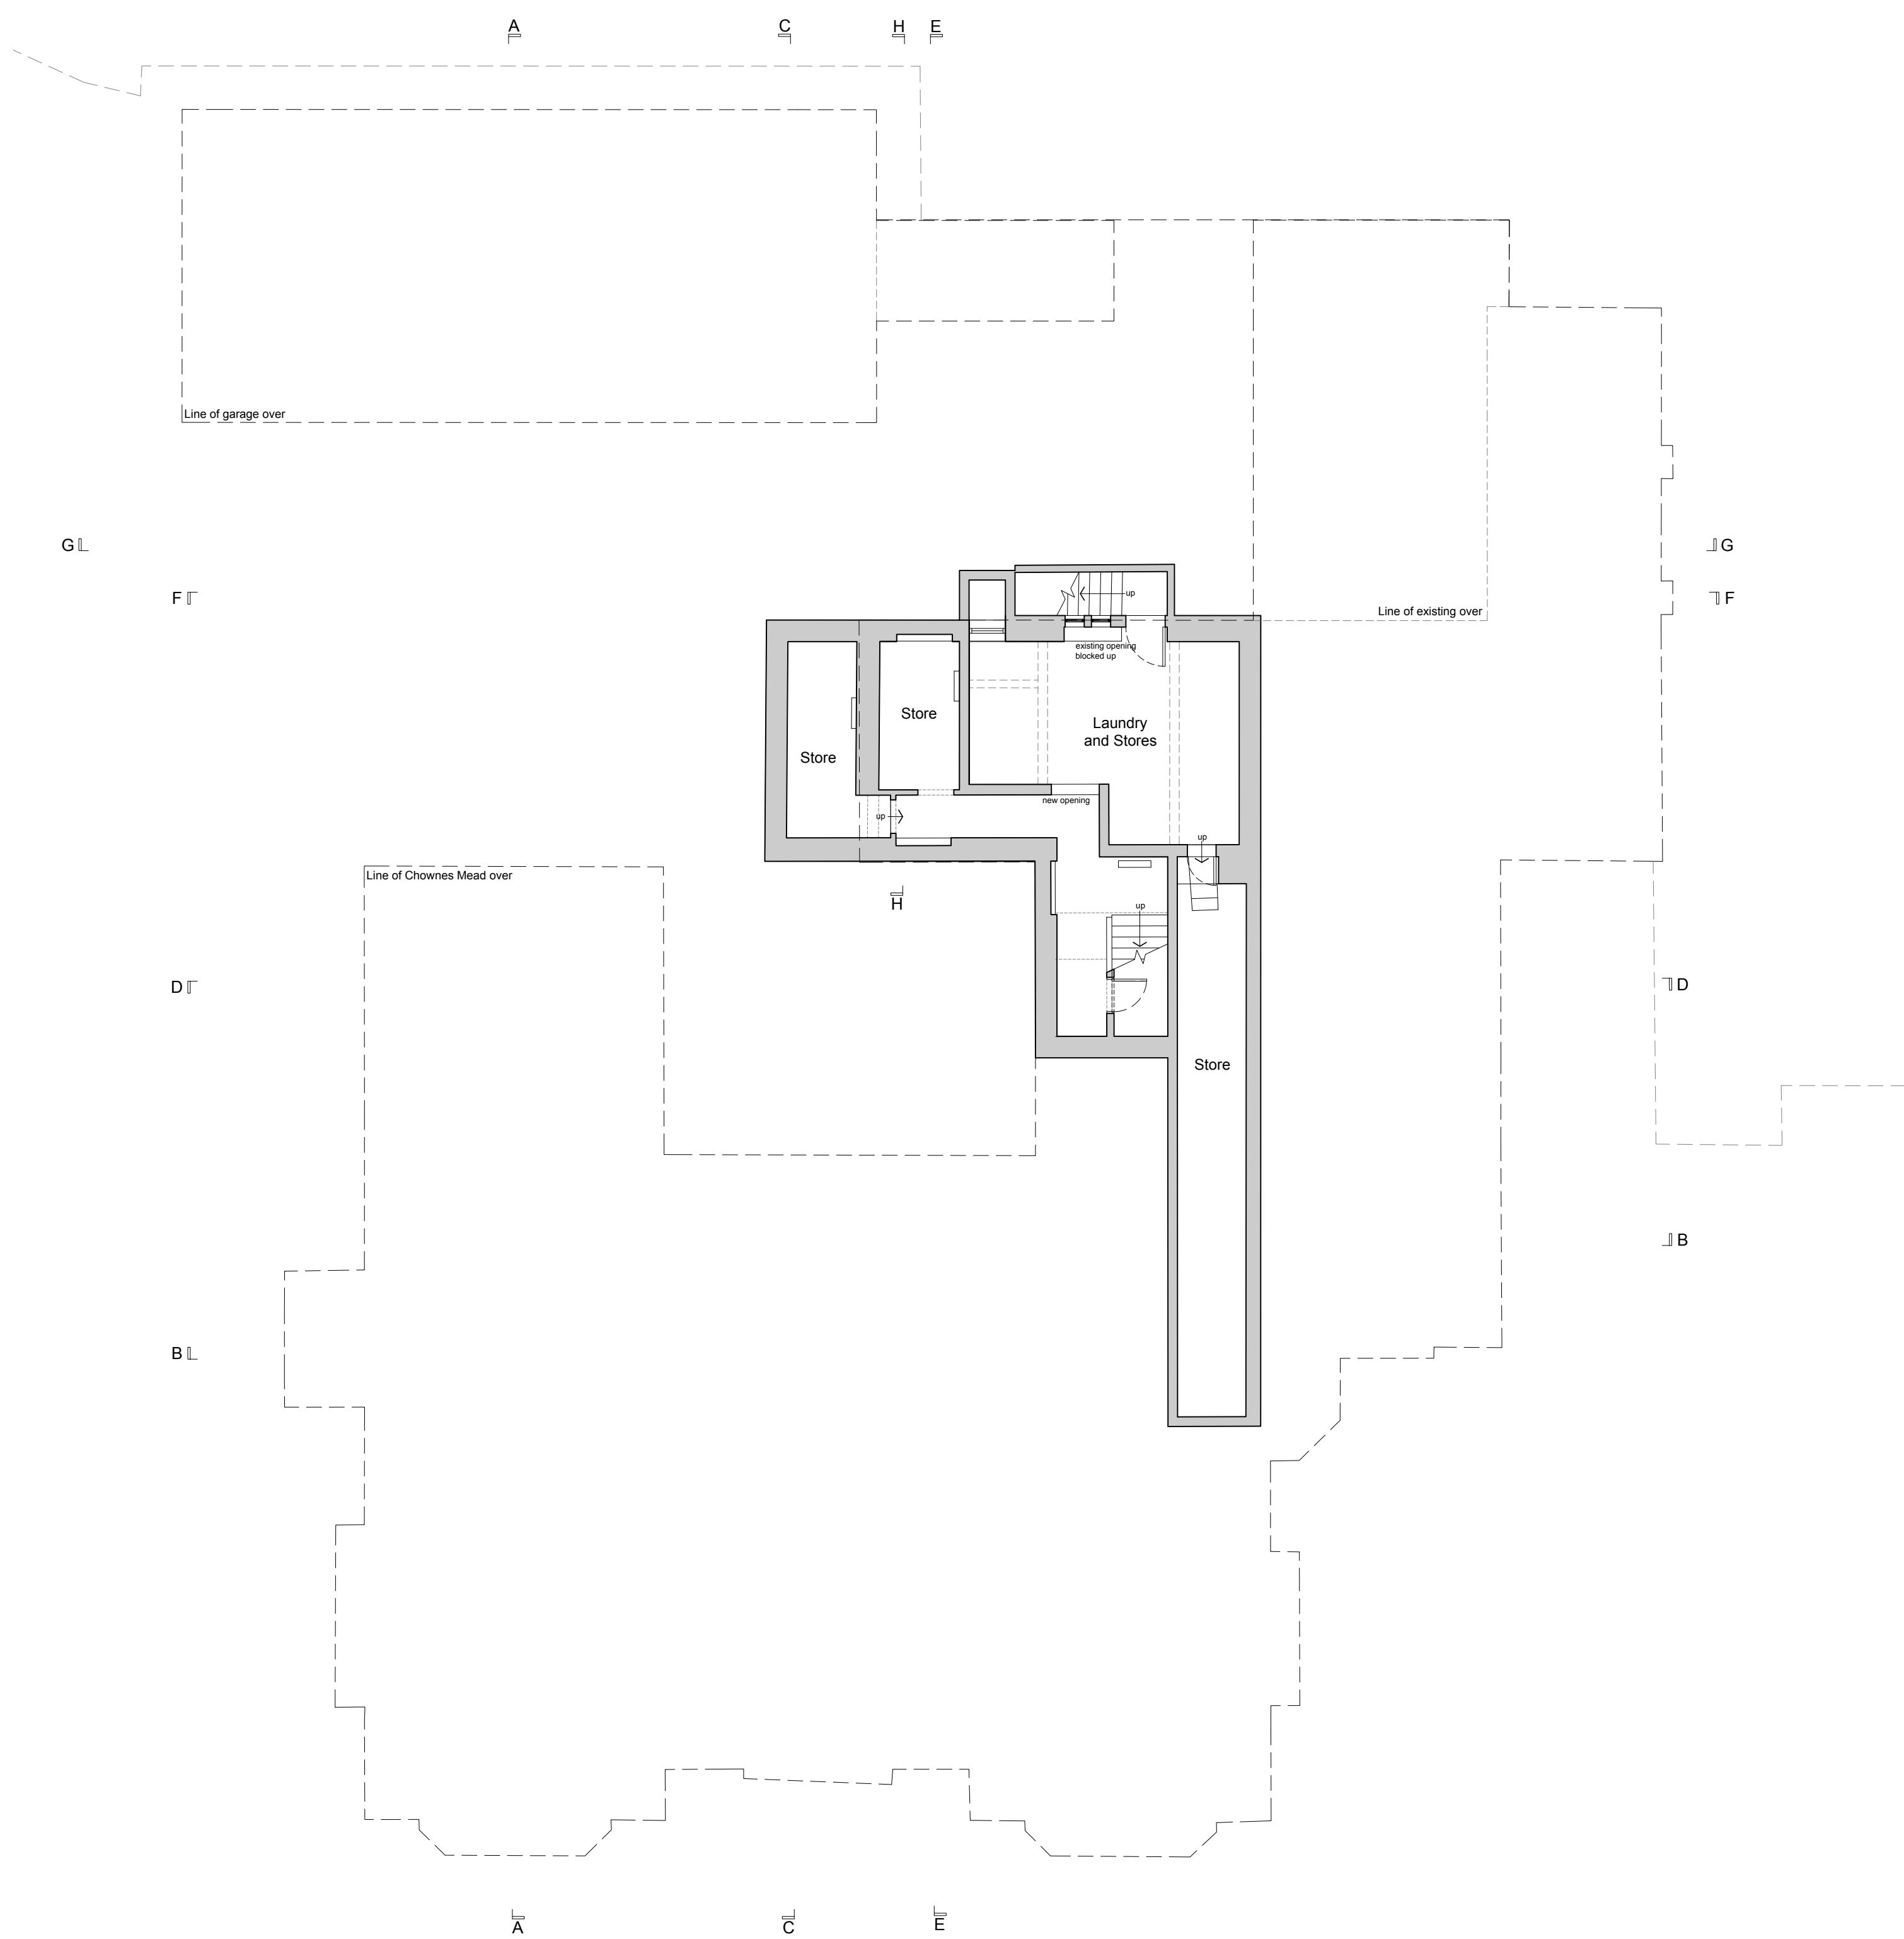

Proposed Lower Ground Floor Plan 1:100



Proposed Ground Floor Plan 1:100

| amendments |          | comment                                        | auth | chkd |
|------------|----------|------------------------------------------------|------|------|
| rev        | date     |                                                |      |      |
| A          | 25.06.26 | Amendments as Conservation Officer comments    | MR   | GI   |
| B          | 16.07.26 | Further amendments in conjunction with A above | MR   | GI   |

**Schedule of Accommodation:**

Lower Ground Floor - Laundry & storage

Ground Floor - Hotel entrance, communal public areas, kitchen/ancillaries, staff areas and guest room 1 with en suite

|   |            |                                                                            |   |                           |  |
|---|------------|----------------------------------------------------------------------------|---|---------------------------|--|
| client   |            | drawing number                                                             |   | revision                  |  |
| RCM Partnership LLP   |            | 0603.PL.1503                                                               |   | B                         |  |
| project   |            | drawing title                                                              |   |                           |  |
| Chownes Mead Hotel,<br>Chownes Mead Lane,<br>Haywards Heath, RH16 4BS   |            | Proposed Lower Ground and<br>Ground Floor Plans (Chownes Mead)<br>PLANNING |   |                           |  |
| drawn by   | checked by | riba work stage                                                            | date   | scale/original sheet size |  |
| Others/ES   | MR         | 3                                                                          | Feb '26   | 1:100 @ A1                |  |
| www.abir.co.uk    studio@abirarchitects.co.uk<br>Unit 1, Beta House, St John's Road, Hove, BN3 2FX, United Kingdom<br>Hove +44 (0)1273 724 354<br>Company No 06871117    VAT No 971 4147 17 |            |                                                                            | © ABIR Architects Ltd. Check all dimensions on site before work is undertaken. All goods, materials and workmanship to conform with current building regulations, BSS and COP's. |                           |  |