


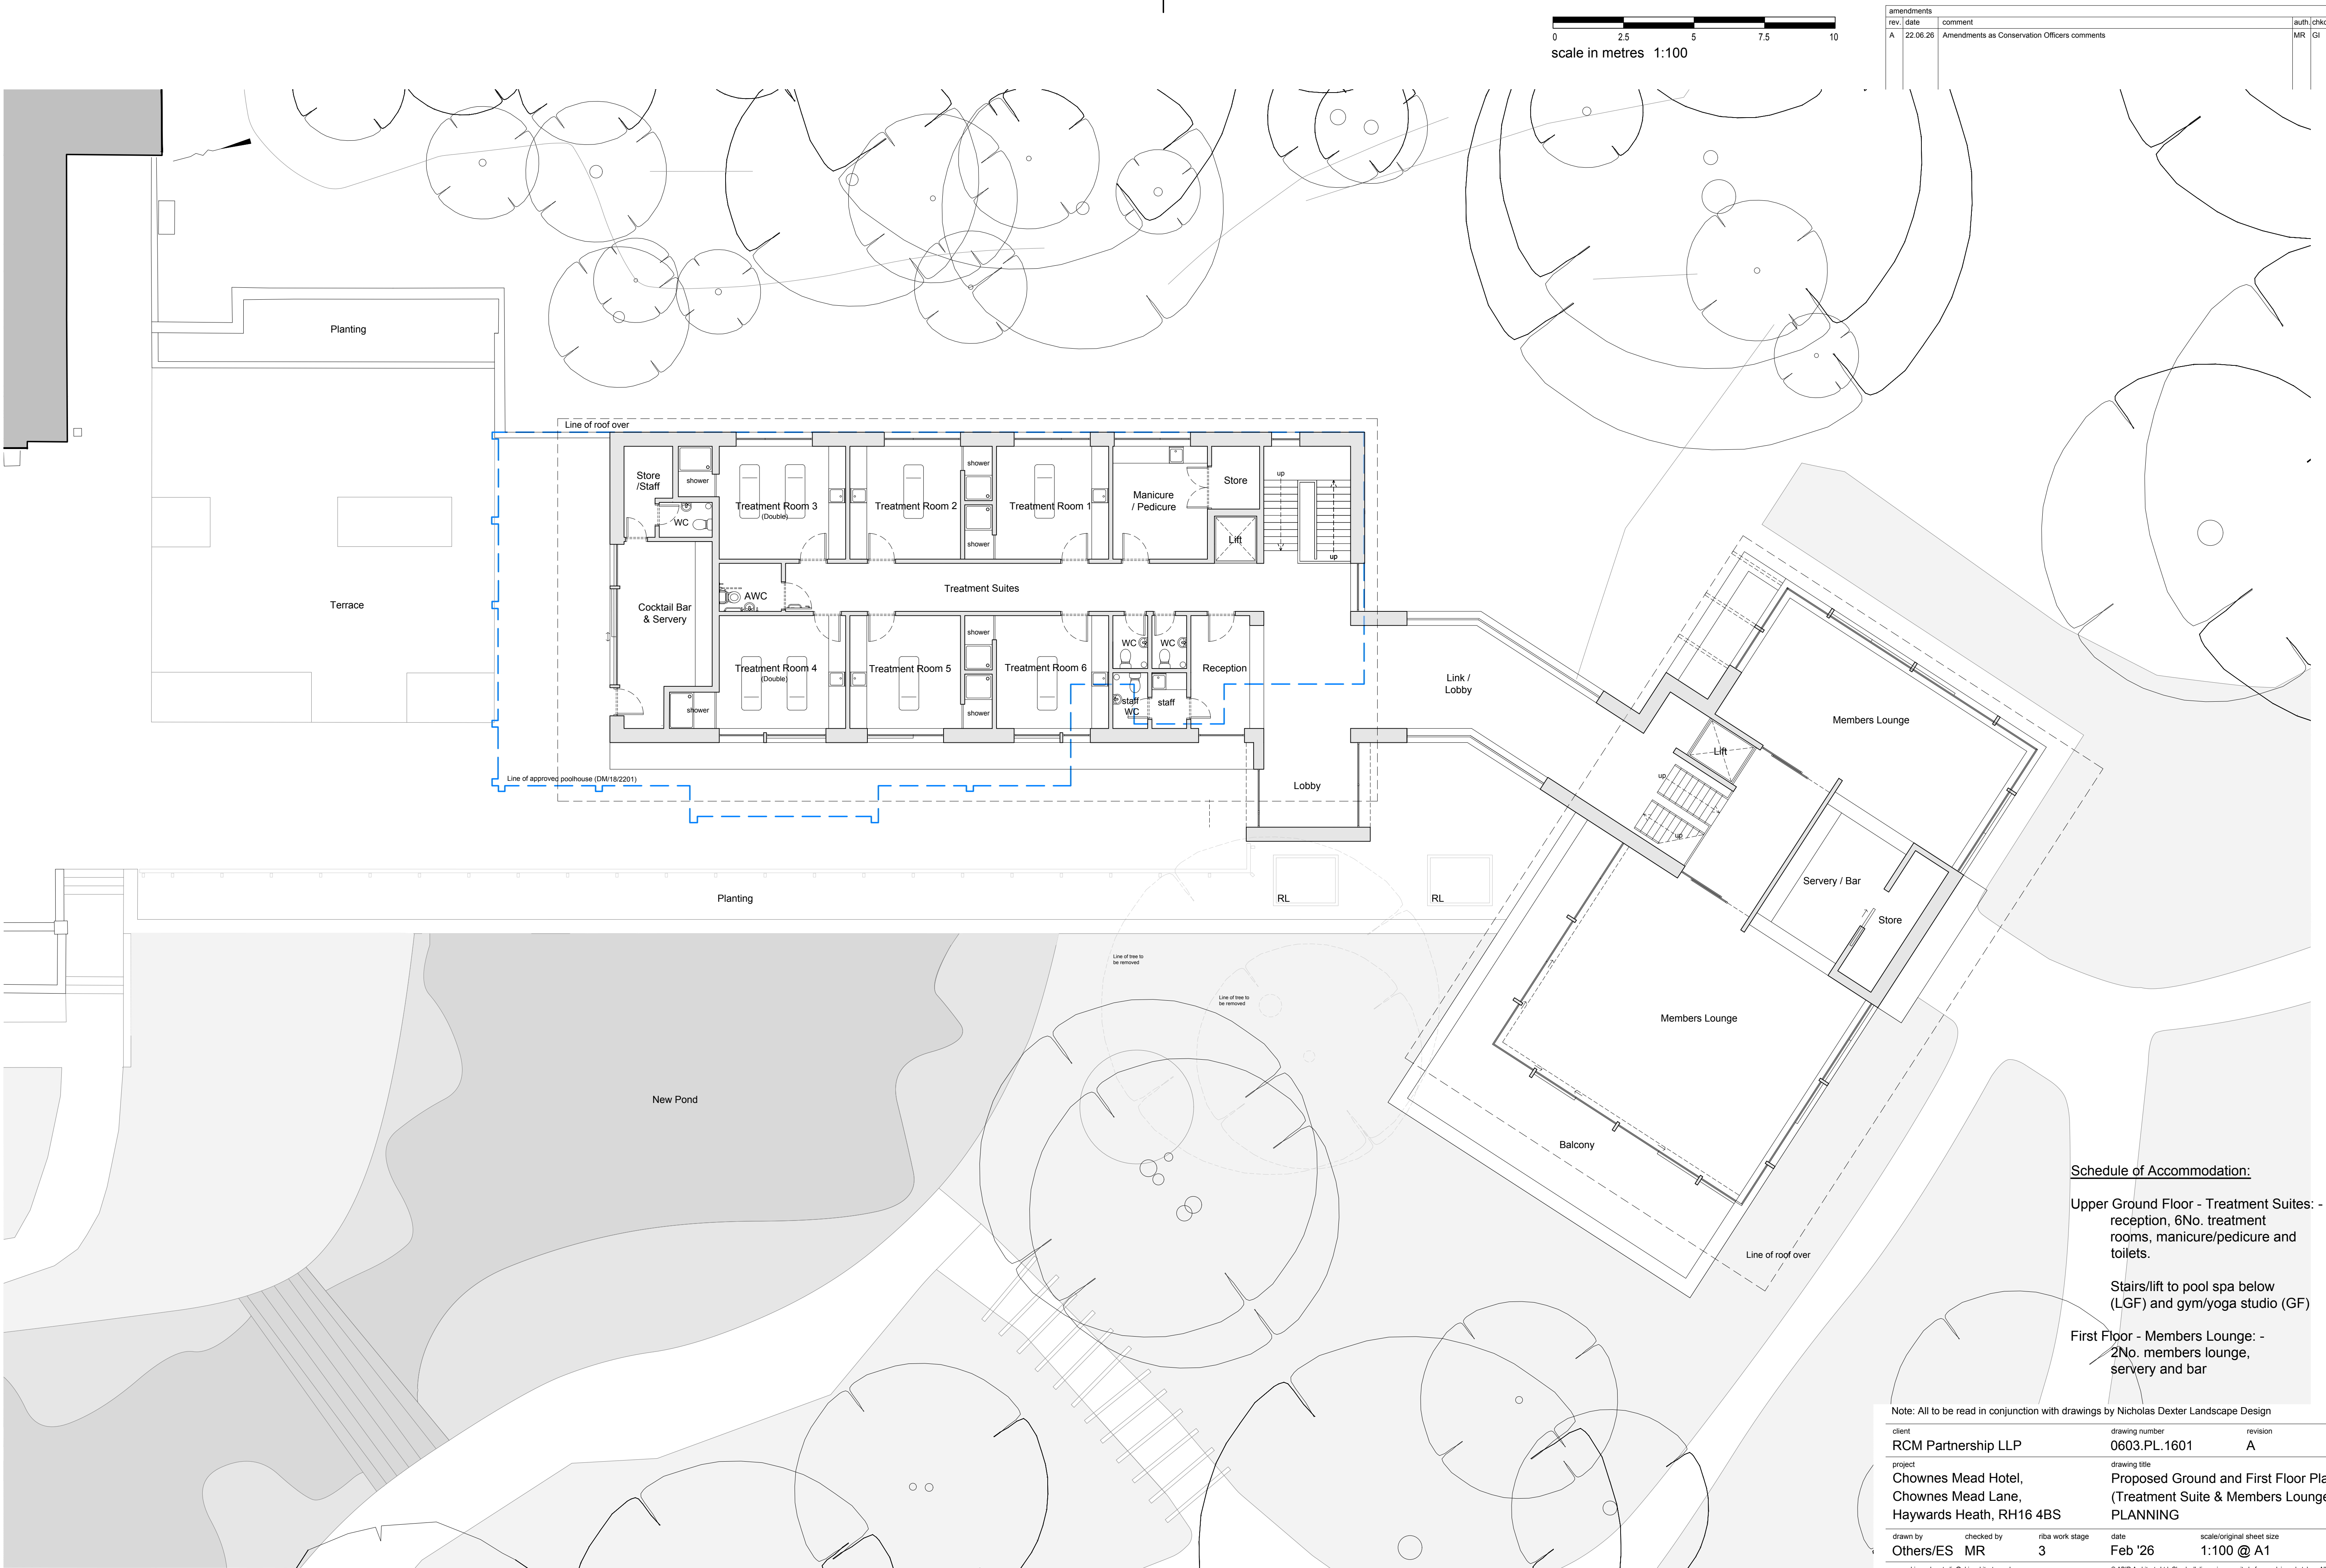

Proposed Upper Ground Floor Treatment Suites and First Floor Members Lounge Plan 1:100

amendments			auth	chkd
rev	date	comment	MR	GI
A	22.06.26	Amendments as Conservation Officers comments		

Schedule of Accommodation:

Upper Ground Floor - Treatment Suites: - reception, 6No. treatment rooms, manicure/pedicure and toilets.

Stairs/lift to pool spa below (LGF) and gym/yoga studio (GF)

First Floor - Members Lounge: - 2No. members lounge, servery and bar

client		drawing number	revision
RCM Partnership LLP		0603.PL.1601	A
project		drawing title	
Chownes Mead Hotel, Chownes Mead Lane, Haywards Heath, RH16 4BS		Proposed Ground and First Floor Plan (Treatment Suite & Members Lounge) PLANNING	
drawn by	checked by	riba work stage	date
Others/ES	MR	3	Feb '26
scale/original sheet size		1:100 @ A1	
www.abir.co.uk studio@abirarchitects.co.uk Unit 1, Bala House, St John's Road, Hove, BN2 2FX, United Kingdom Hove +44 (0)1273 724 384 Company No 06877117 VAT No 971 4147 17		© ABIR Architects Ltd. Check all dimensions on site before work is undertaken. All goods, materials and workmanship to conform with current building regulations, BSS and COP's.	