
 
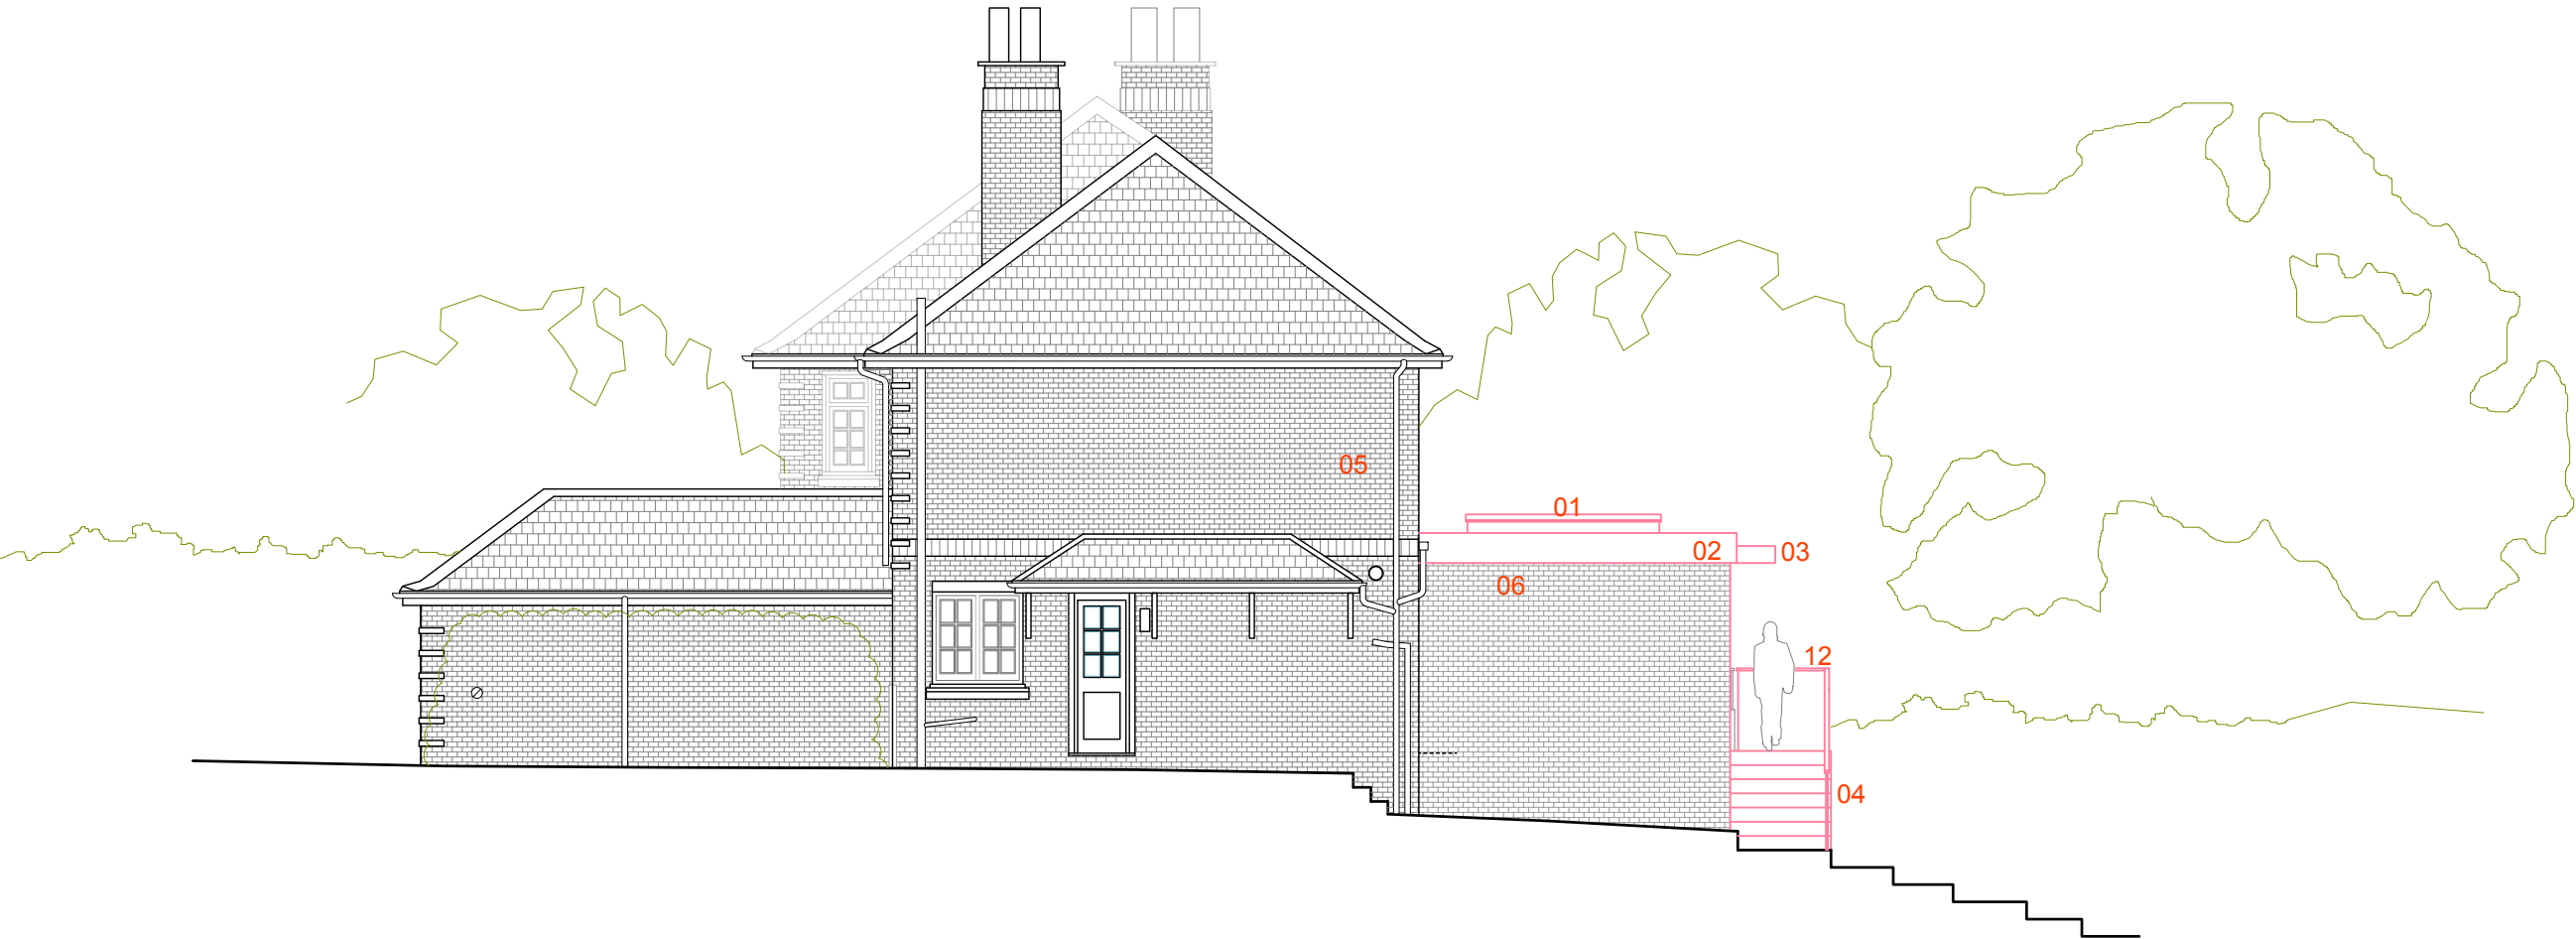


- 01. New Roof Light
- 02. Proposed Flat Roof
- 03. Proposed Brise Soleil
- 04. Replaced Stair and Balustrade
- 05. Existing Brick
- 06. Existing Brick Wall retained and raised in height to suit new roof profile
- 07. Proposed Fixed Glass
- 08. Proposed Sliding Doors
- 09. Proposed Timber Cladding
- 10. Proposed Garden Door
- 11. Planting
- 12. Proposed Balustrade

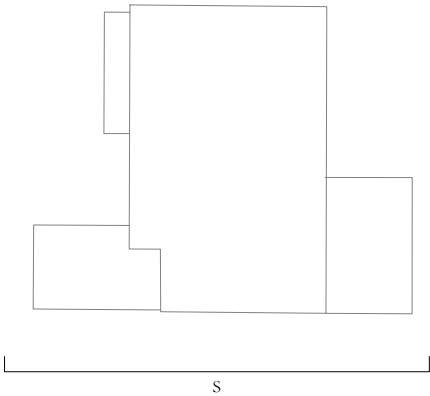

① SOUTH ELEVATION- AS PROPOSED
Scale: 1:100

Notes
This drawing has been prepared for the purpose of gaining planning permission only and does not purport to be a working or contractual drawing and should not be used for any building or contractual purposes.
This drawing has been prepared based on survey drawings and information prepared by others.
All dimensions and levels on all drawings must be checked and verified on site before commencement of works.

© Copyright
This drawing is the property of James Wells Architects / James Wells Commercial Architects. No disclosure or copy of it may be made without the written permission of James Wells Architects.

Revisions		
Date	Rev	Details
20/03/2025	/	Issued for Information
03/04/2025	/	Issued for Planning



James Wells Architects
Sussex House, 12 Crane Street,
Chichester, West Sussex, PO19 1LJ
T: 01243 940020
E: admin@jameswellsarchitects.co.uk

Project Title & Address		
22 Lucastes Ave		
Haywards Heath		
RH16 1JX		
Drawing Title		
Side Elevation		
as Proposed		
Scale	Creation Date	Status
1:100@A3	FEB 2025	PLAN
Project No.	Drawing No.	Revision
677	121	/