
 


- 01. New Roof Light
- 02. Proposed Flat Roof
- 03. Proposed Brise Soleil
- 04. Replaced Stair and Balustrade
- 05. Existing Brick
- 06. Proposed Brick to match existing
- 07. Proposed Fixed Glass
- 08. Proposed Sliding Doors
- 09. Proposed Timber Cladding
- 10. Proposed Garden Door
- 11. Brickwork Planting
- 12. Proposed Balustrade
- 13. Zinc Flashing

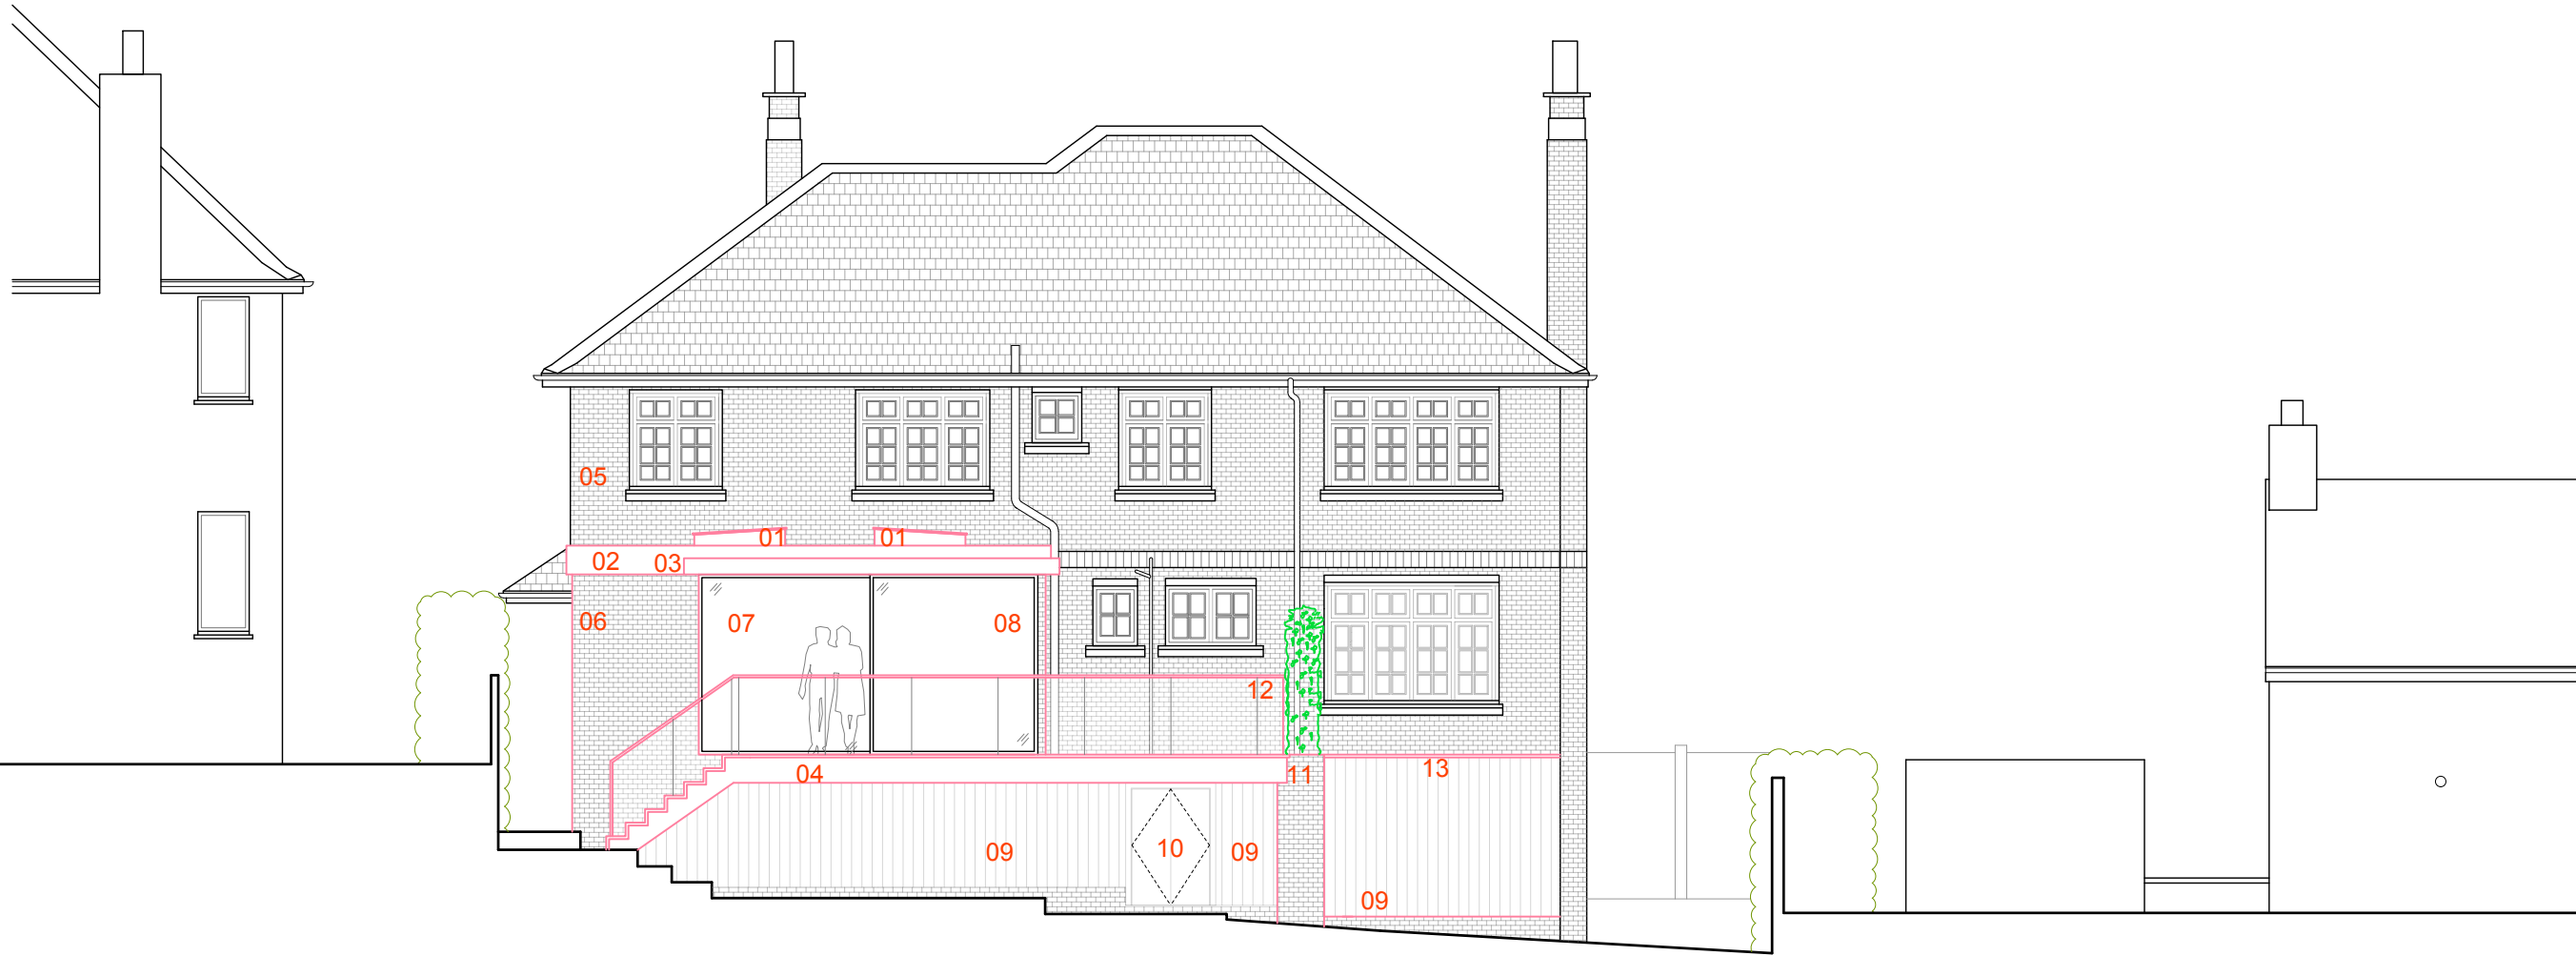

① EAST ELEVATION- AS PROPOSED  
Scale: 1:100

**Notes**  
This drawing has been prepared for the purpose of gaining planning permission only and does not purport to be a working or contractual drawing and should not be used for any building or contractual purposes.  
This drawing has been prepared based on survey drawings and information prepared by others.  
All dimensions and levels on all drawings must be checked and verified on site before commencement of works.

© Copyright  
This drawing is the property of James Wells Architects / James Wells Commercial Architects. No disclosure or copy of it may be made without the written permission of James Wells Architects.

| Revisions  |     |                        |
|------------|-----|------------------------|
| Date       | Rev | Details                |
| 20/03/2025 | /   | Issued for Information |
| 24/03/2025 | A   | Updated Planning       |
| 26/03/2025 | B   | Updated Basement       |
| 03/04/2025 | B   | Issued for Planning    |

James Wells Architects  
Sussex House, 12 Crane Street,  
Chichester, West Sussex, PO19 1LJ  
T: 01243 940020  
E: admin@jameswellsarchitects.co.uk

Project Title & Address  
**22 Lucastes Ave**  
Haywards Heath  
RH16 1JX

Drawing Title  
**Rear Elevation**  
as Proposed

|             |               |             |
|-------------|---------------|-------------|
| Scale       | Creation Date | Status      |
| 1:100@A3    | FEB 2025      | <b>PLAN</b> |
| Project No. | Drawing No.   | Revision    |
| <b>677</b>  | <b>122</b>    | <b>B</b>    |