



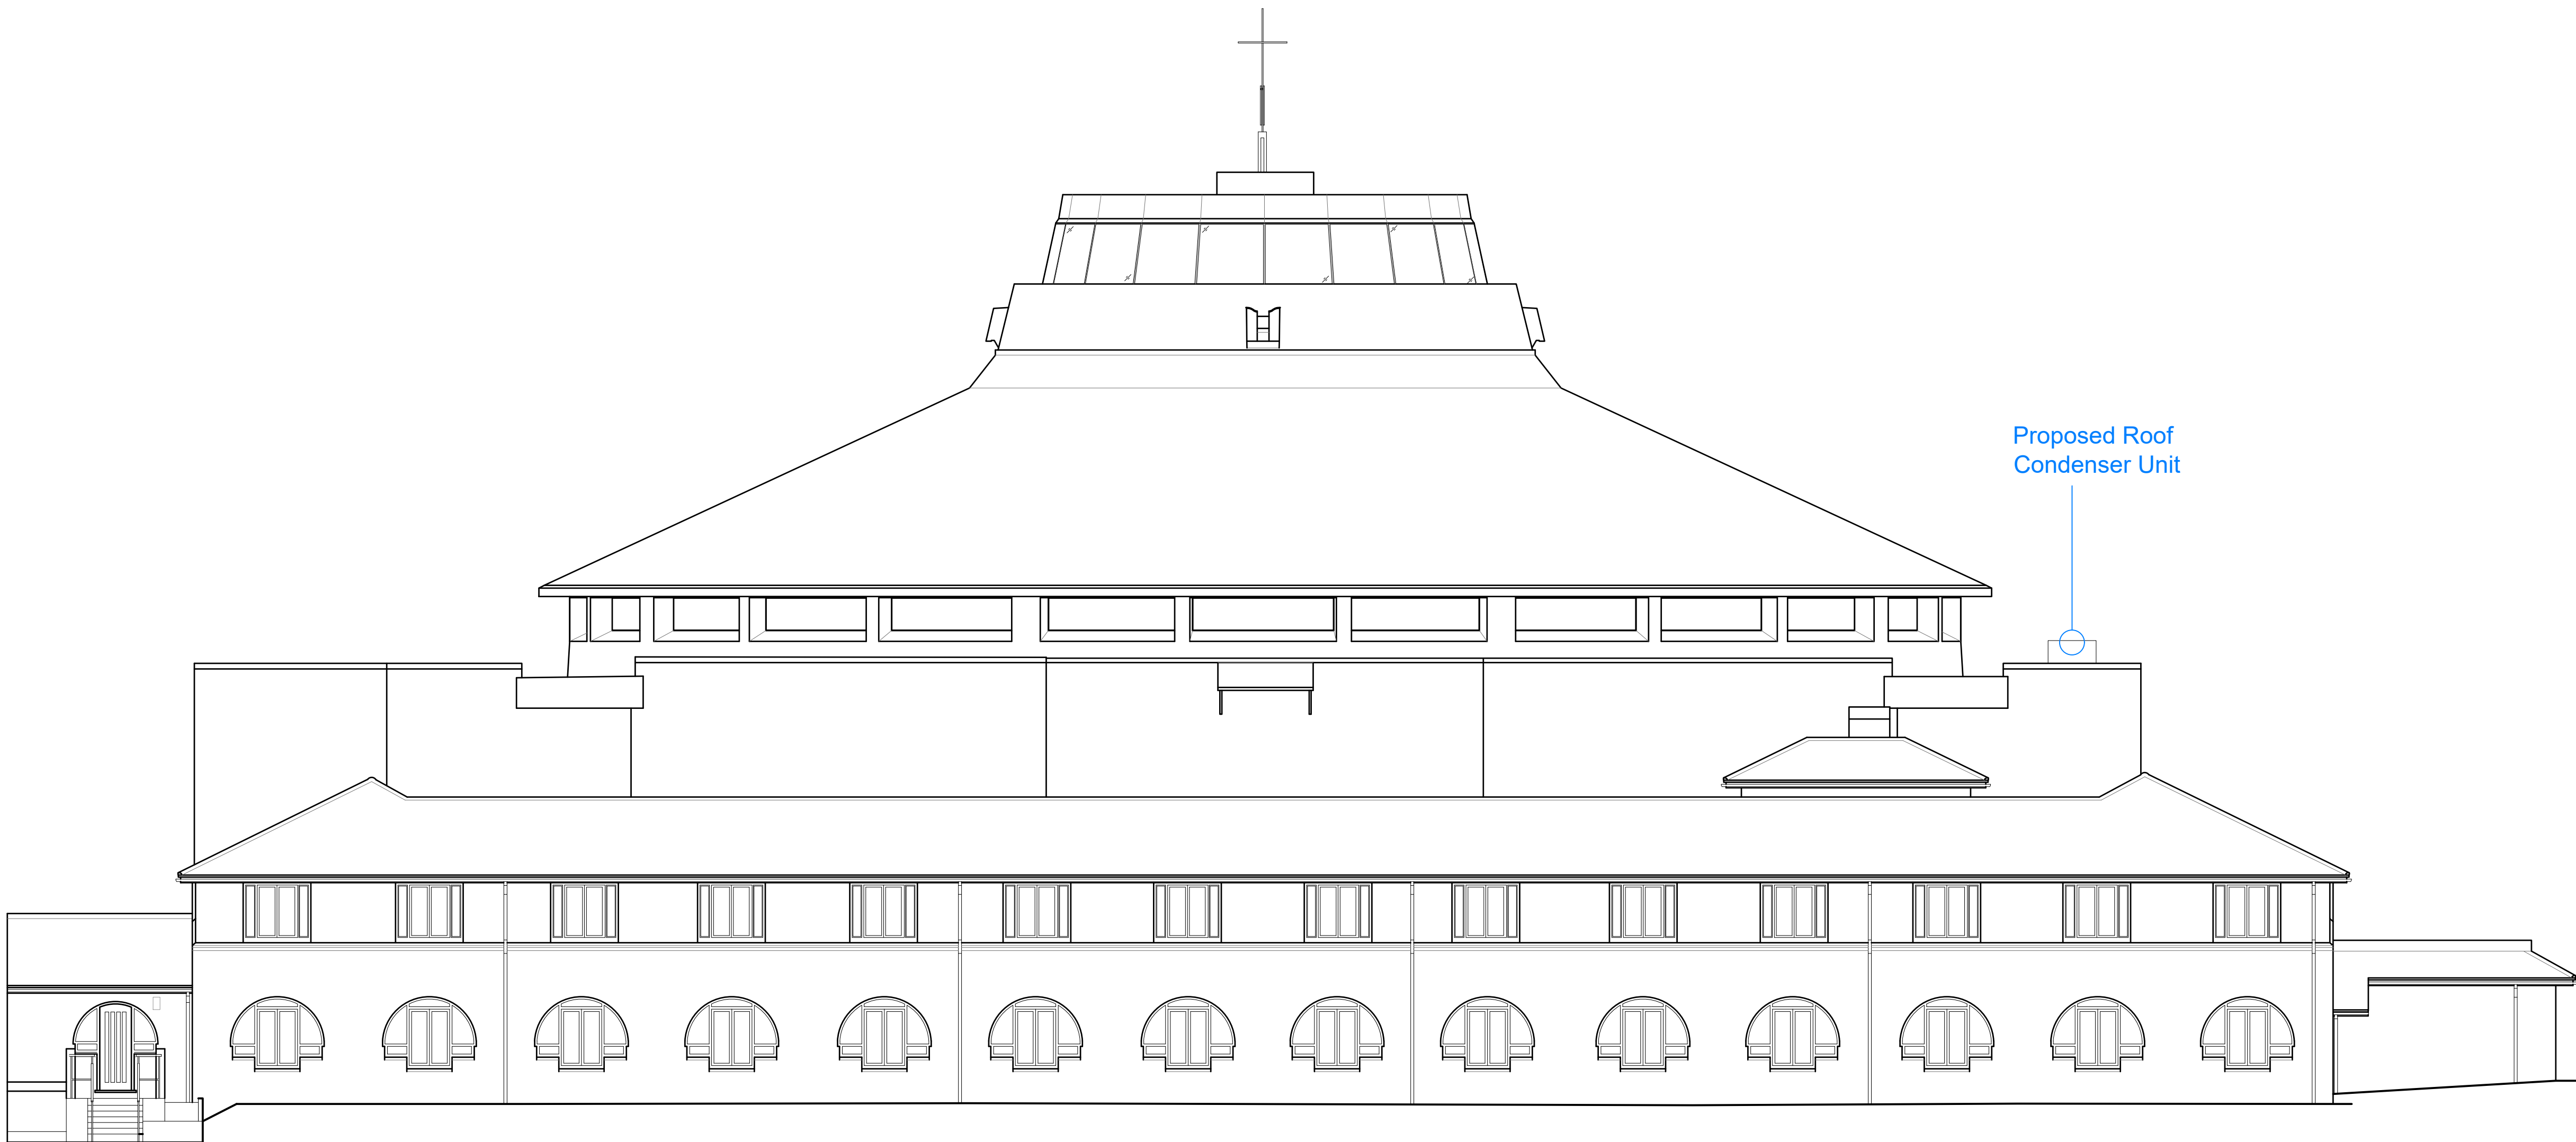

1. Proposed South Elevation
1:100 @ A1

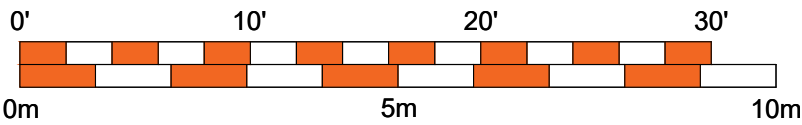

Rev	Date	Revision	DRW	CHK
 made Architects Ltd The Stables 18 Howard Road Ralgate w: www.made-architects.com e: info@made-architects.com t: +44 (0)203 633 4625 @ madearchitects_				
Client:		Worth Abbey		
Job:		2412		
Address:		Worth Abbey Paddockhurst, Crawley RH10 4SB		
Drawing:		Proposed South Elevation		
Scale:		1:100 @ A1		
Drawn:		WG		
Checked:		CG		
Date:		04/07/2025		
Size:		A1		
		2412-MAL-XX-ZZ-DR-A-0250		
		P0		

PRELIMINARY
 liable to change without notice, not for construction