

Notes


Do not scale from this drawing except for planning purposes. All dimensions must be checked on site before any work begins.

All goods, materials, and workmanship must comply with current Building Regulations, British Standards, and relevant Codes of Practice.


© Ecotecture Ecological Design Limited.

All rights reserved. This drawing and its design are the property of Ecotecture Ecological Design Limited and may not be reproduced, copied, or used for any purpose other than that for which they were issued, without prior written consent.

Drawing to be printed A1


 


Scale 1-500

 


Scale 1-1250

N

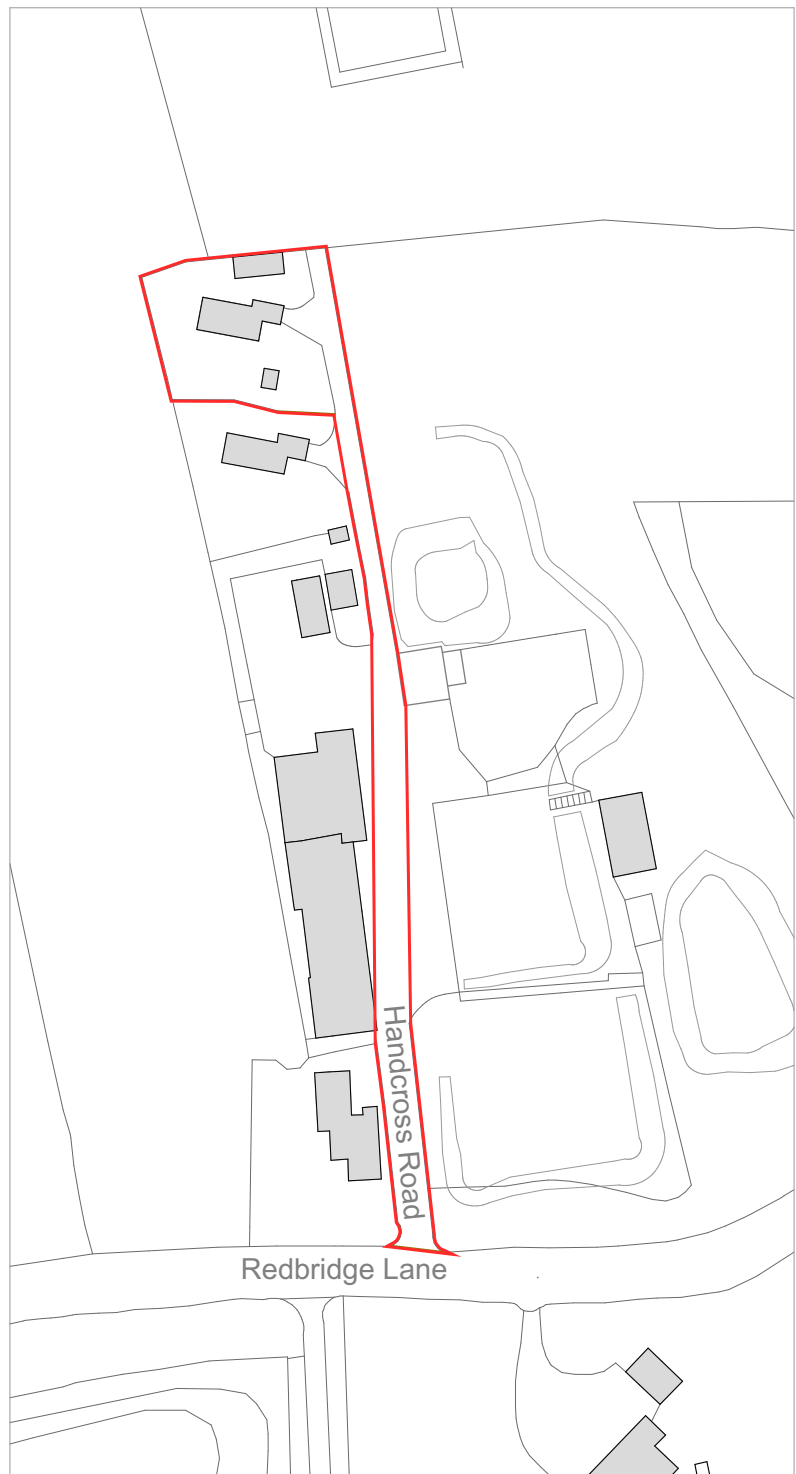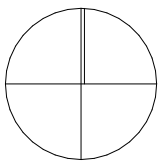

Existing Location Plan

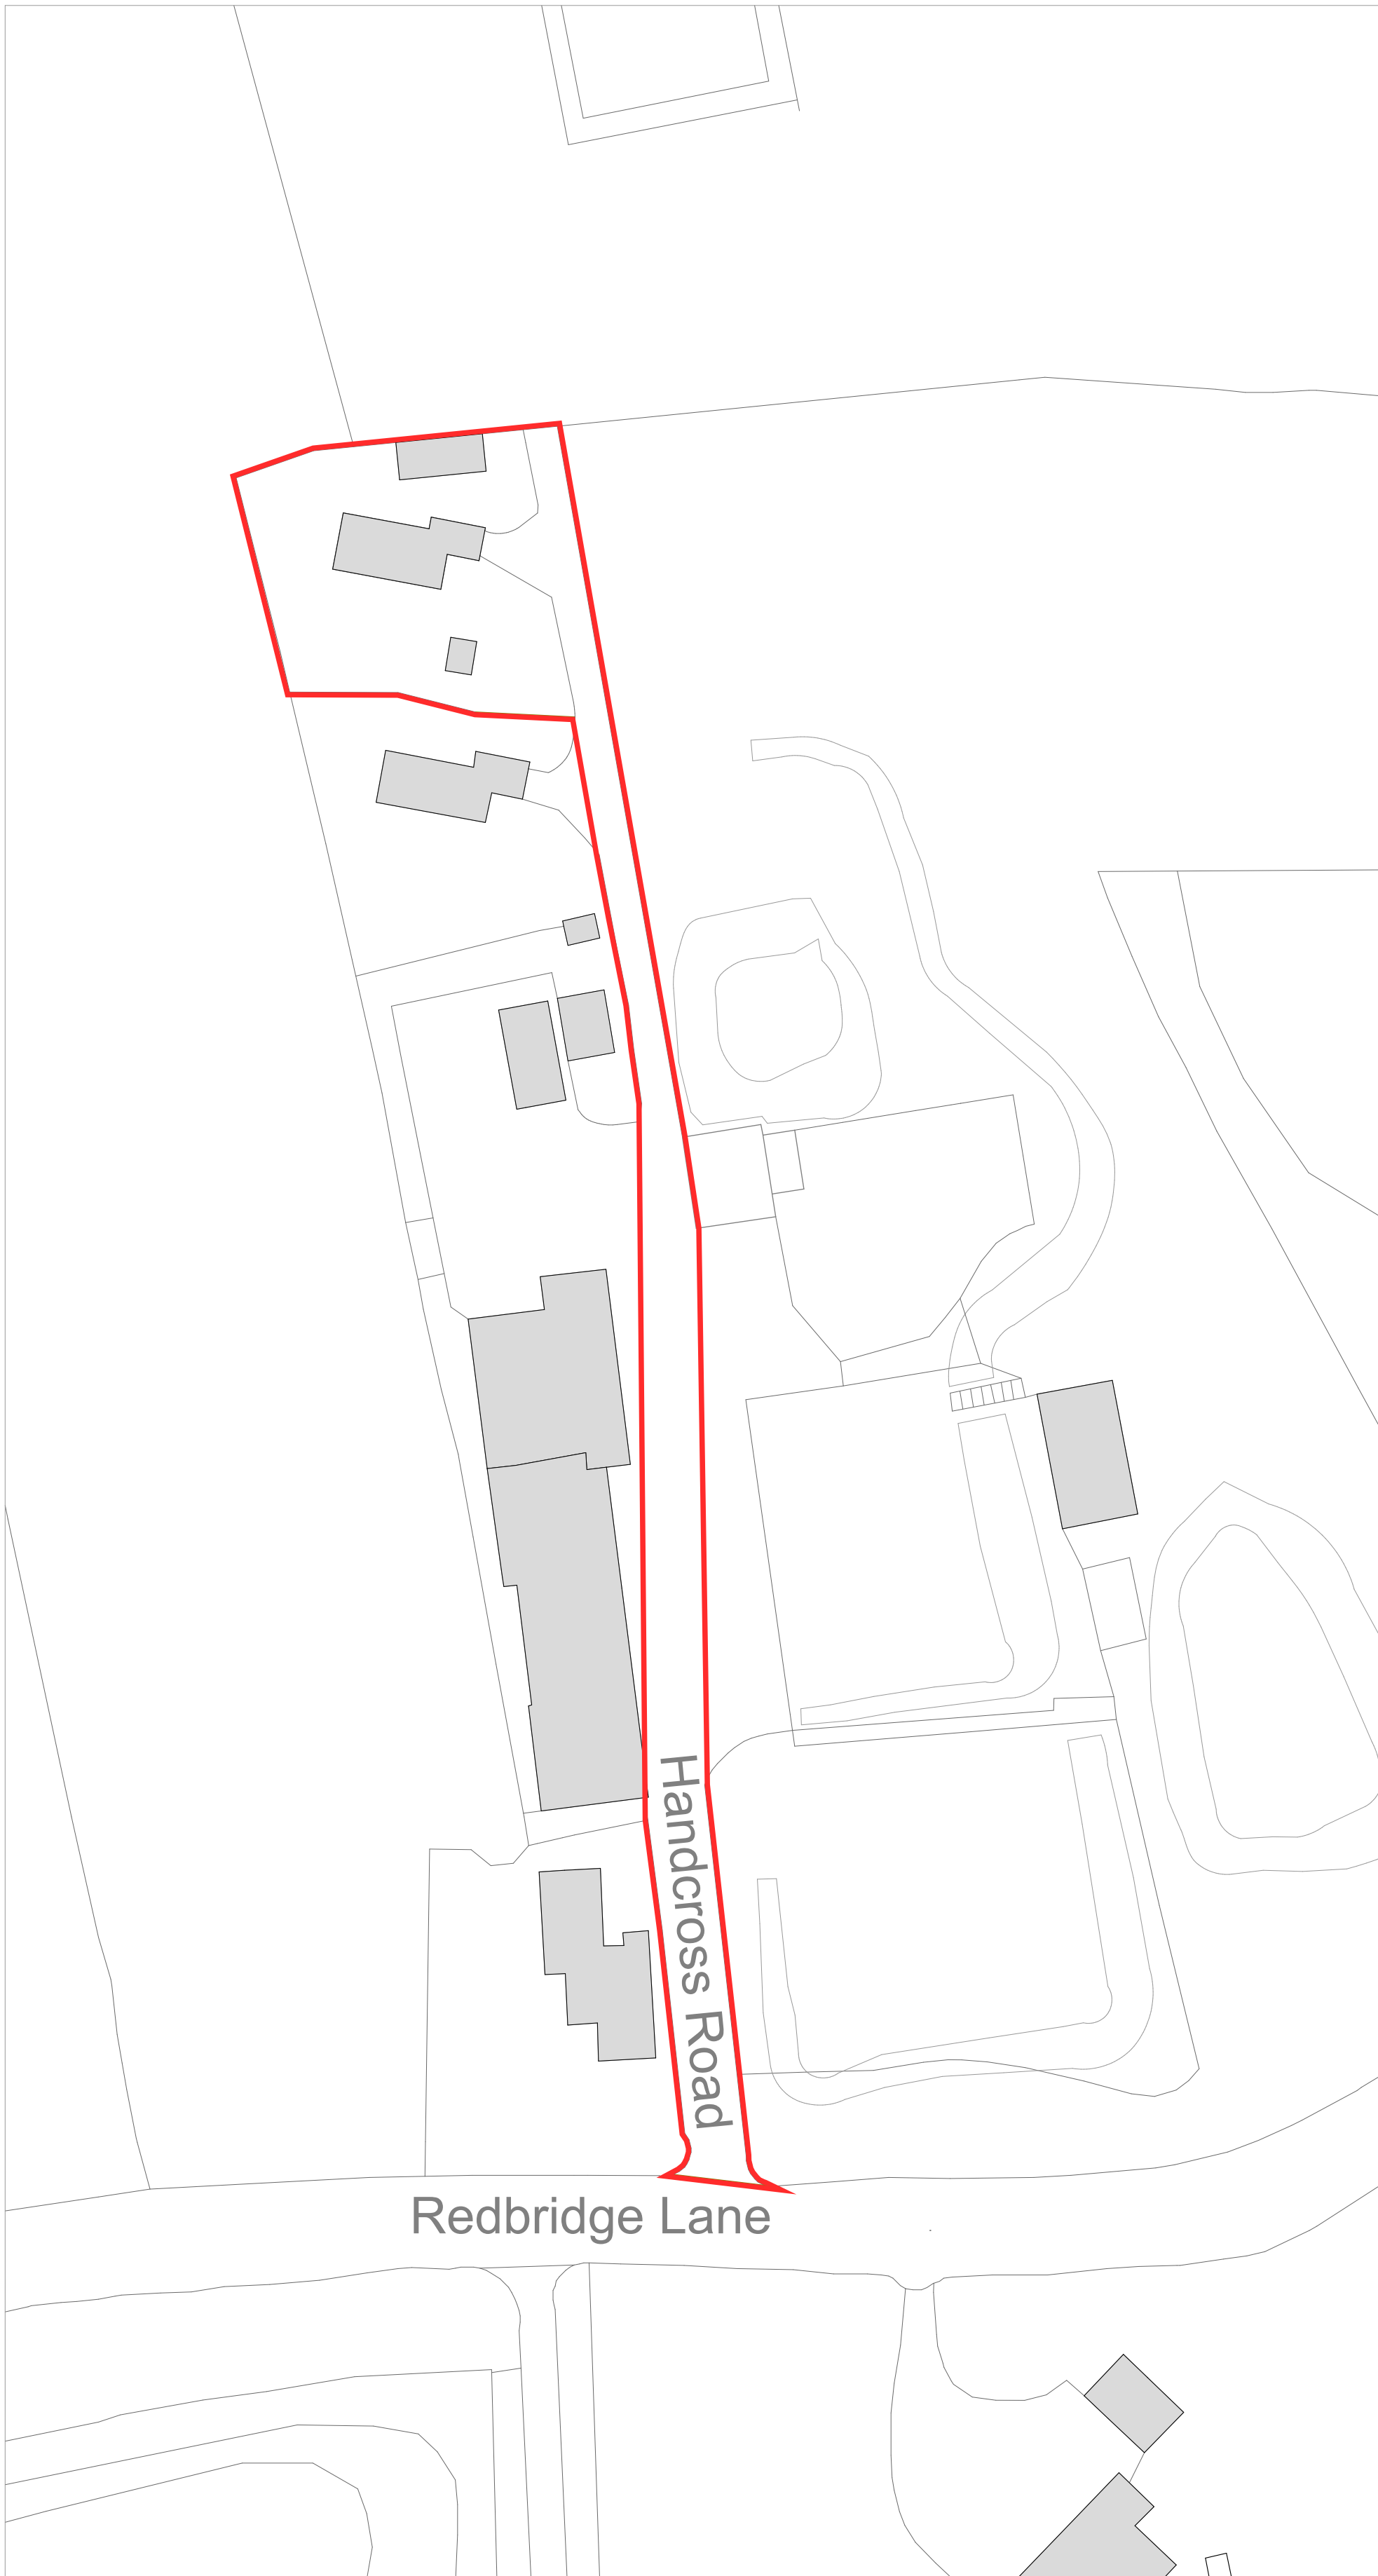

Existing Site Plan

RevID	Transmitted By	Transmitted Date	Layout Comment

EXISTING

ecotecture

ECOLOGICAL ARCHITECTURE

01444 416745 info@ecotecture.co.uk
www.ecotecture.co.uk

31 Sussex Road Haywards Heath
West Sussex RH16 4DZ

Client: Mark and Vanessa Gillam

Address: 3 Waterworks Cottage,
Balcombe,
Haywards Heath.
RH17 6PP

Description: Existing Location and Site Plan

Scale: 1:1250, 1:500 Date: Sep' 19

Drawn: BI Checked: JS

Drawing No: 865 /100