



Proposed Roof Plan

 


Proposed East Elevation

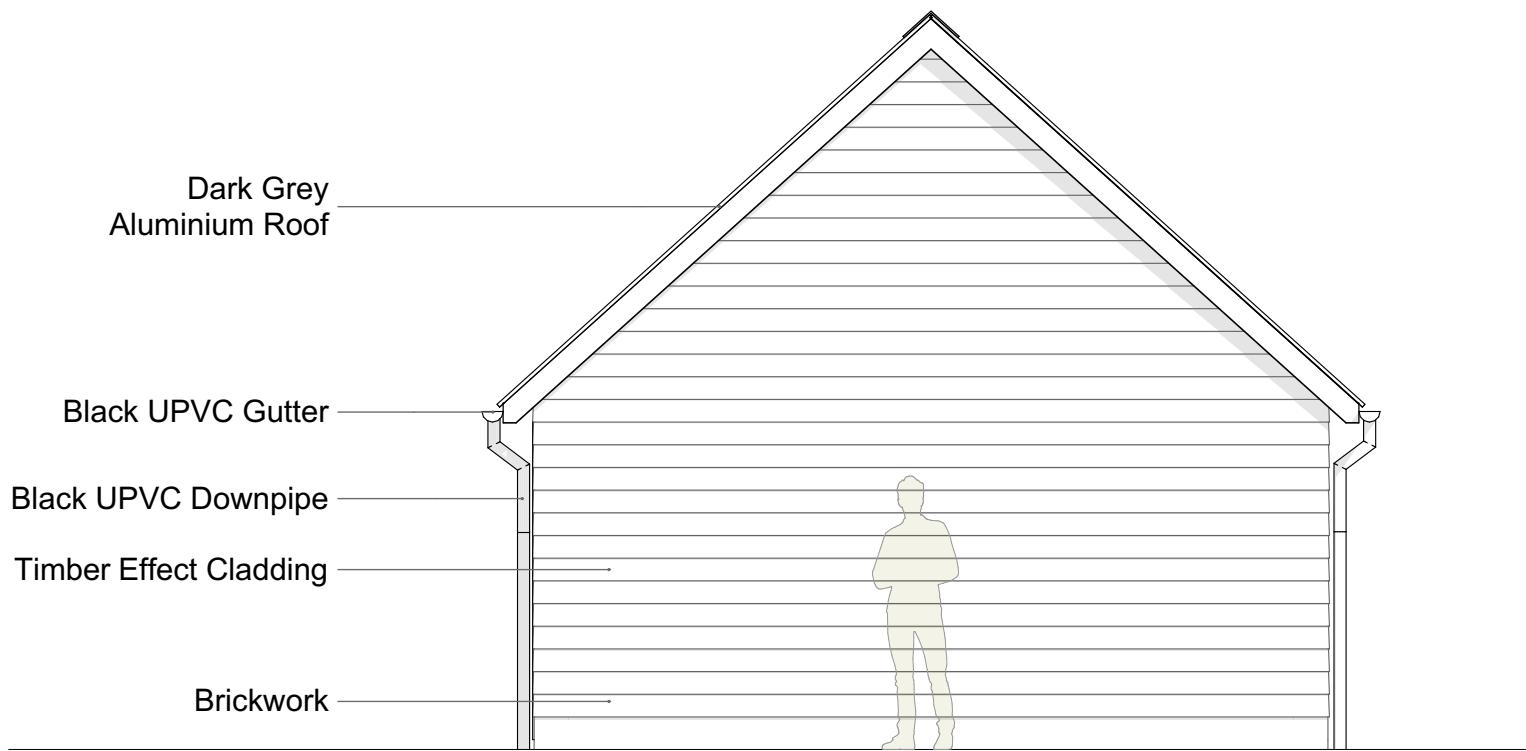


Proposed North Elevation



Proposed South Elevation

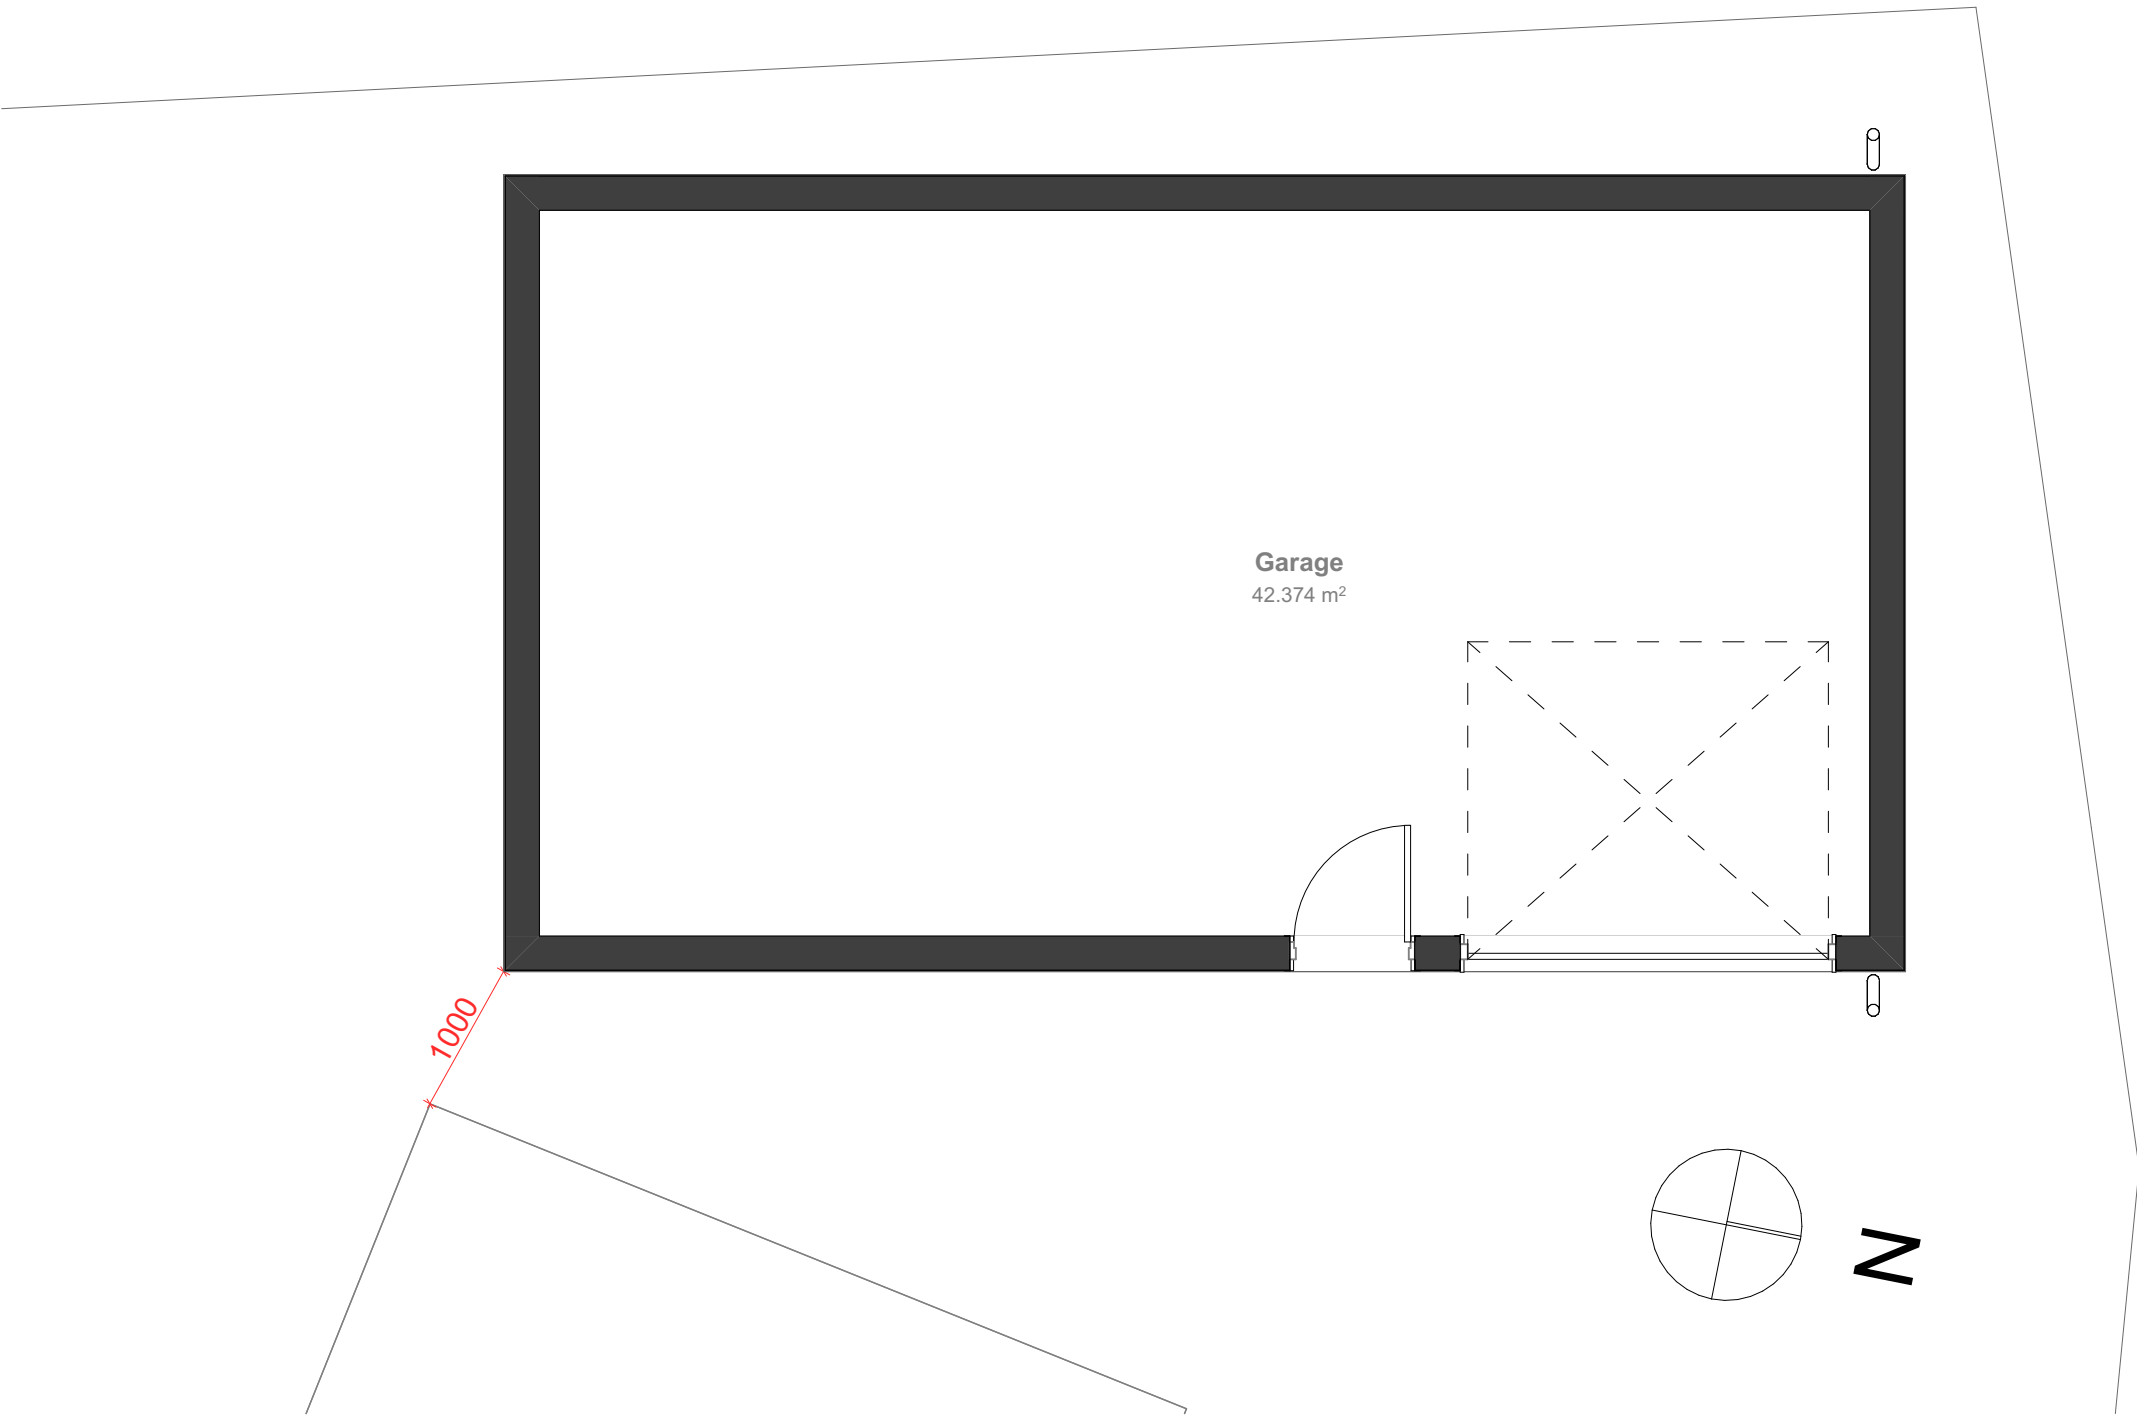

Proposed Ground Floor

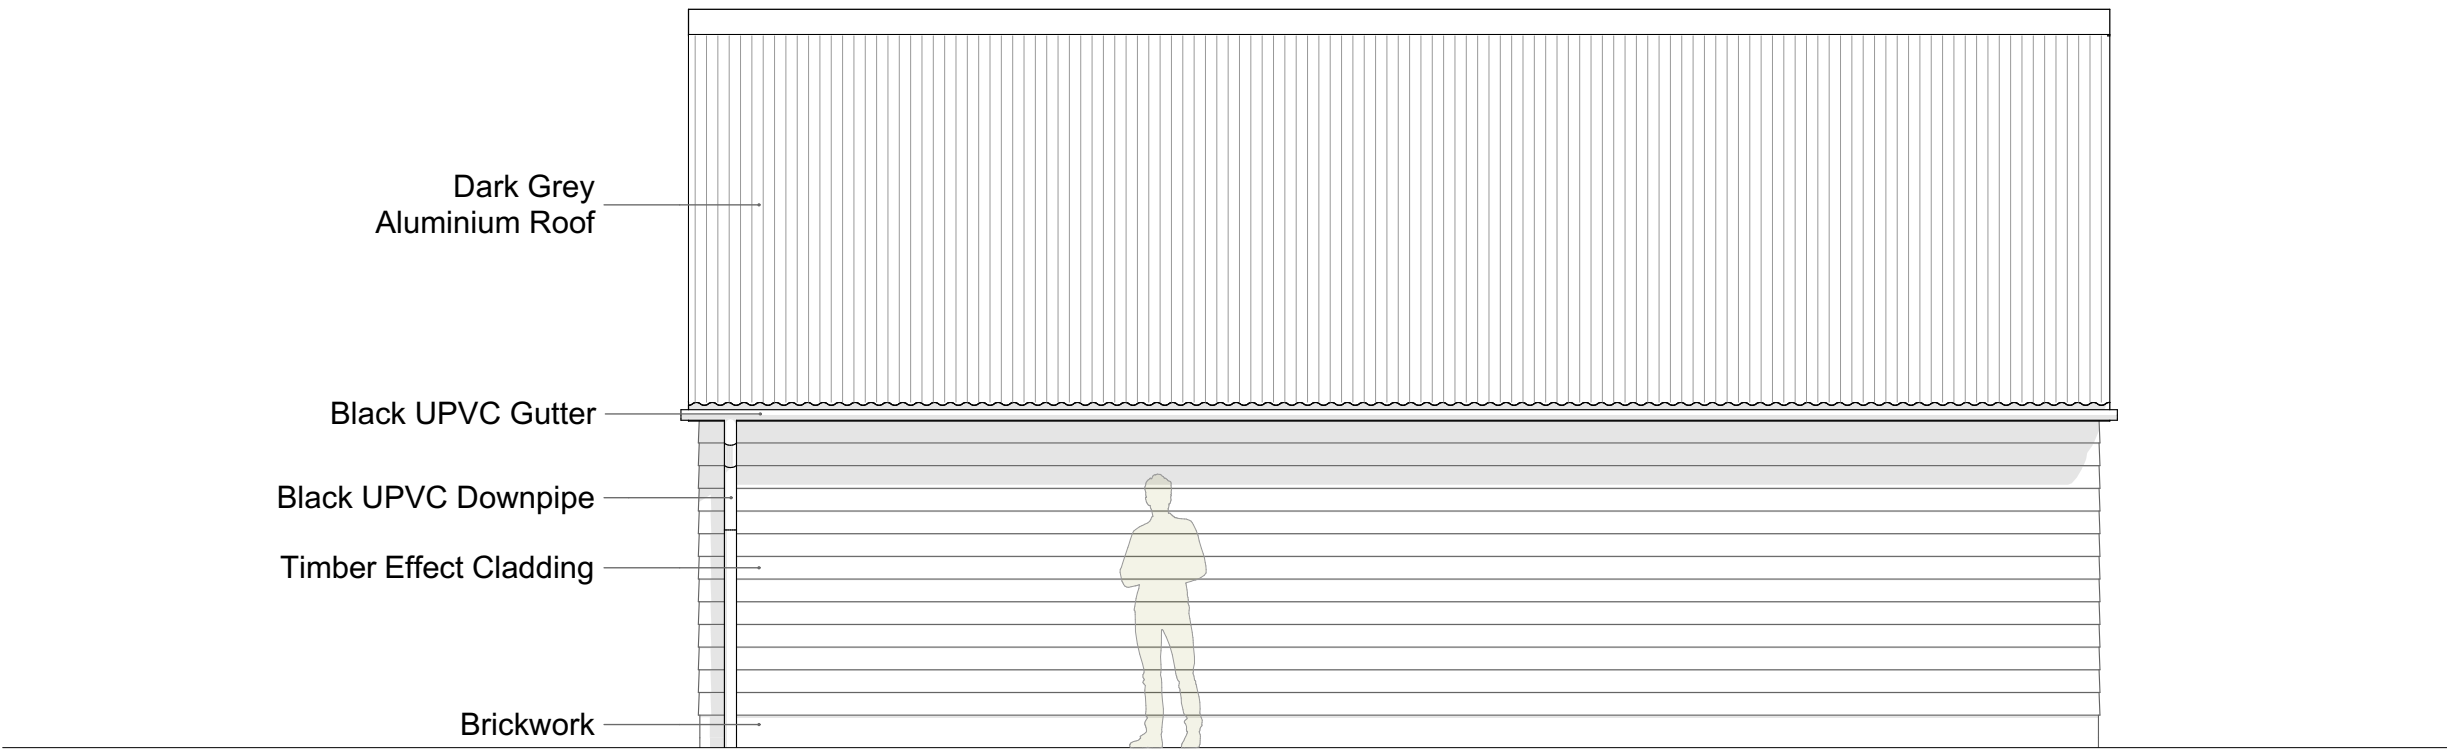

Proposed West Elevation

Notes


Do not scale from this drawing except for planning purposes. All dimensions must be checked on site before any work begins.

All goods, materials, and workmanship must comply with current Building Regulations, British Standards, and relevant Codes of Practice.

© Ecotecture Ecological Design Limited.

All rights reserved. This drawing and its design are the property of Ecotecture Ecological Design Limited and may not be reproduced, copied, or used for any purpose other than that for which they were issued, without prior written consent.

Drawing to be printed A1

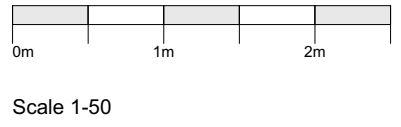

RevID	Transmitted By	Transmitted Set Date	Layout Comment
-------	----------------	----------------------	----------------

PLANNING

ecotecture

ECOLOGICAL ARCHITECTURE

01444 416745 info@ecotecture.co.uk
www.ecotecture.co.uk

31 Sussex Road Haywards Heath
West Sussex RH16 4DZ

Client: Mark and Vanessa Gillam

Address: 3 Waterworks Cottage,
Balcombe,
Haywards Heath.
RH17 6PP

Description: Proposed Plans and Elevations

Scale: 1:50

Drawn: BI

Drawing No:

Date:

Checked: JS

865 /301A