




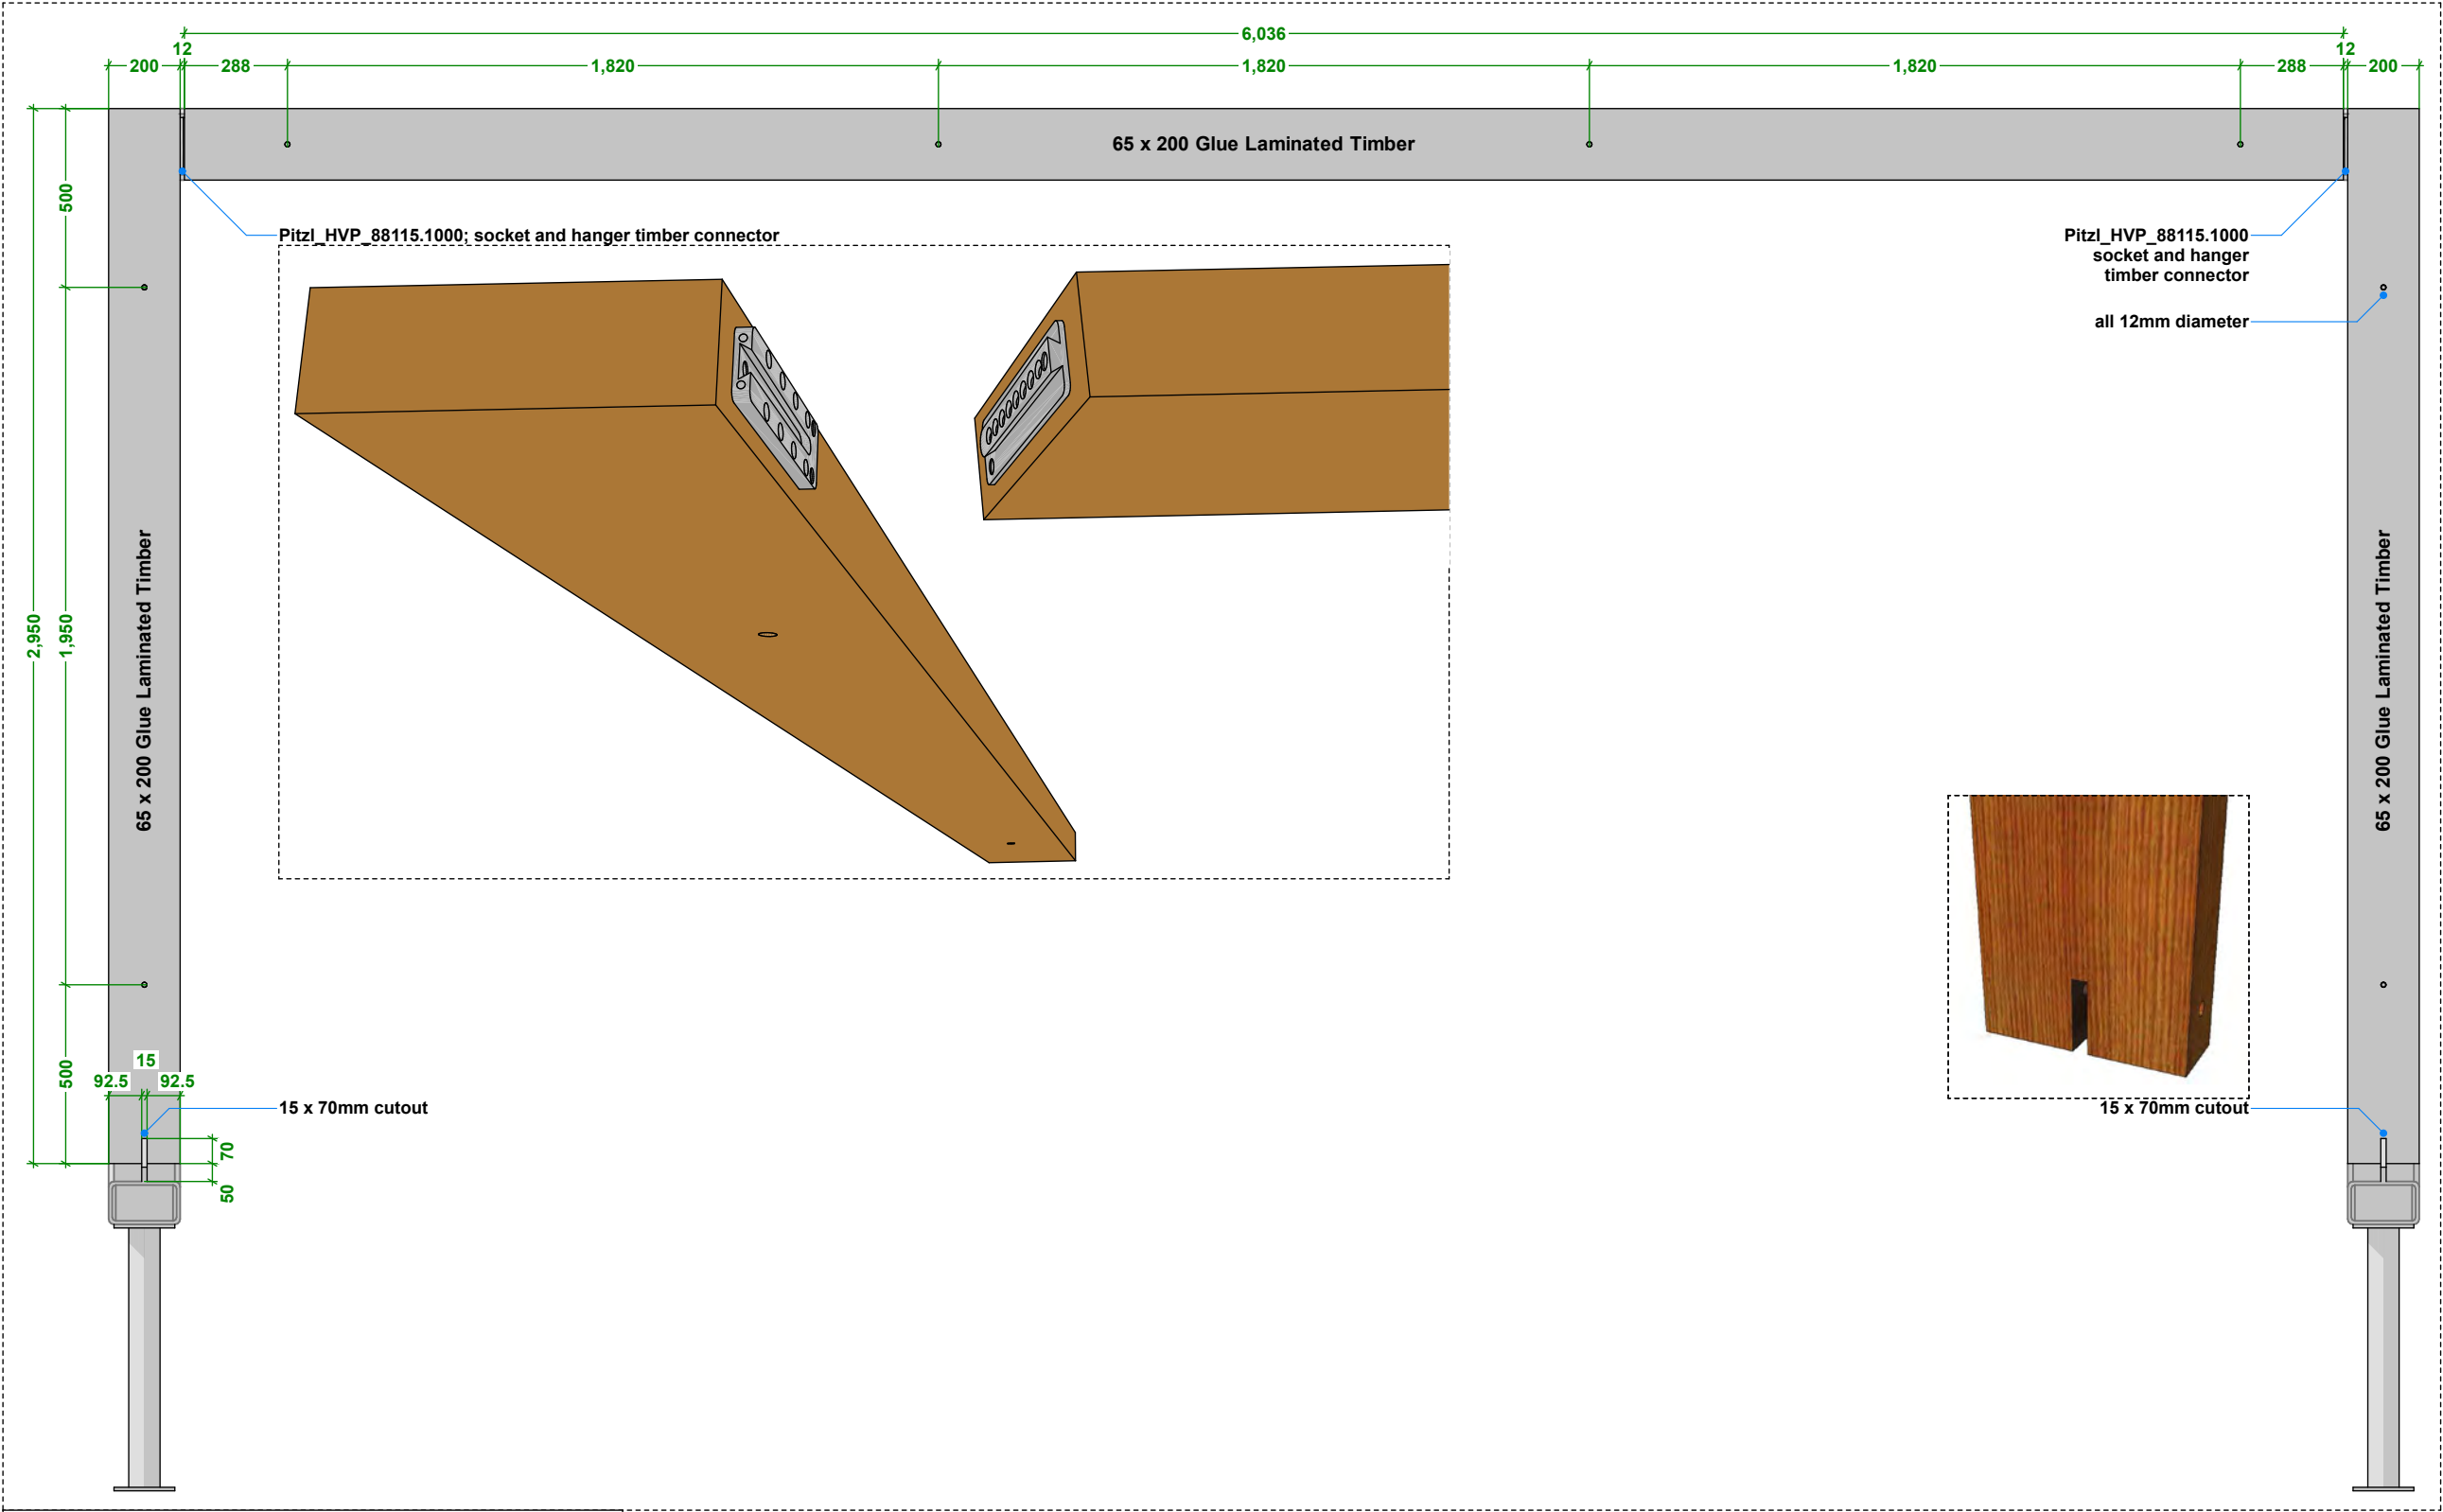

Pergola (North Elevation) - Timber Structure Back View

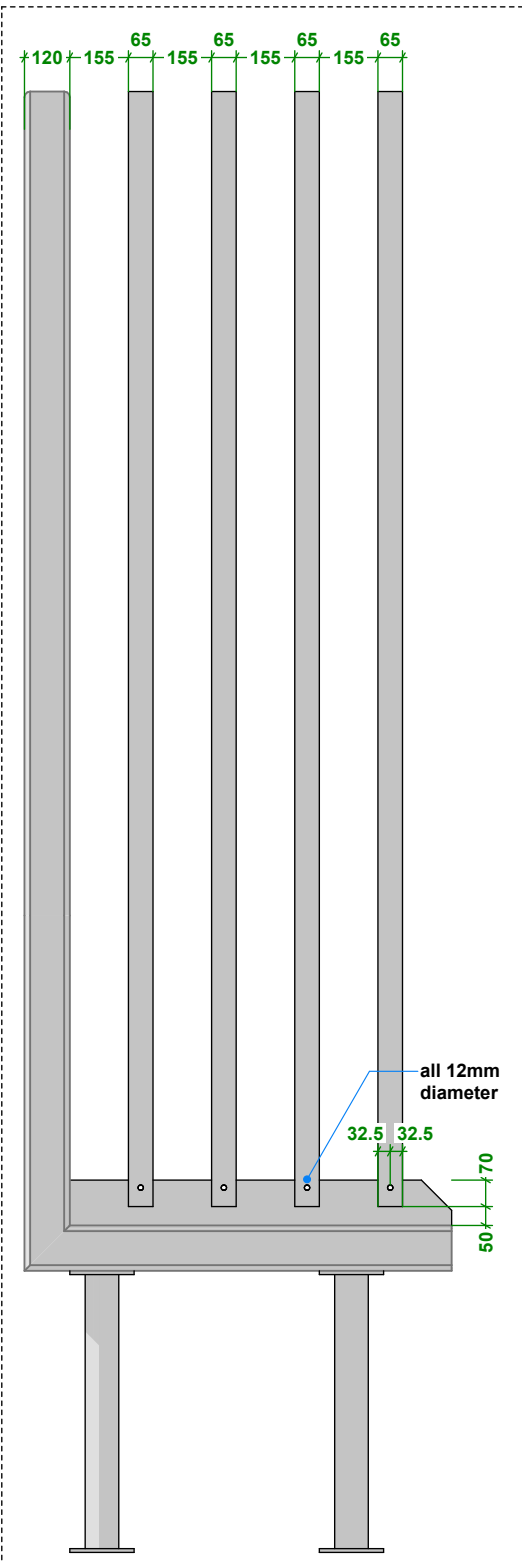

Pergola (North Elevation) - Timber Structure Side View  
Note: fixings omitted for clarity.

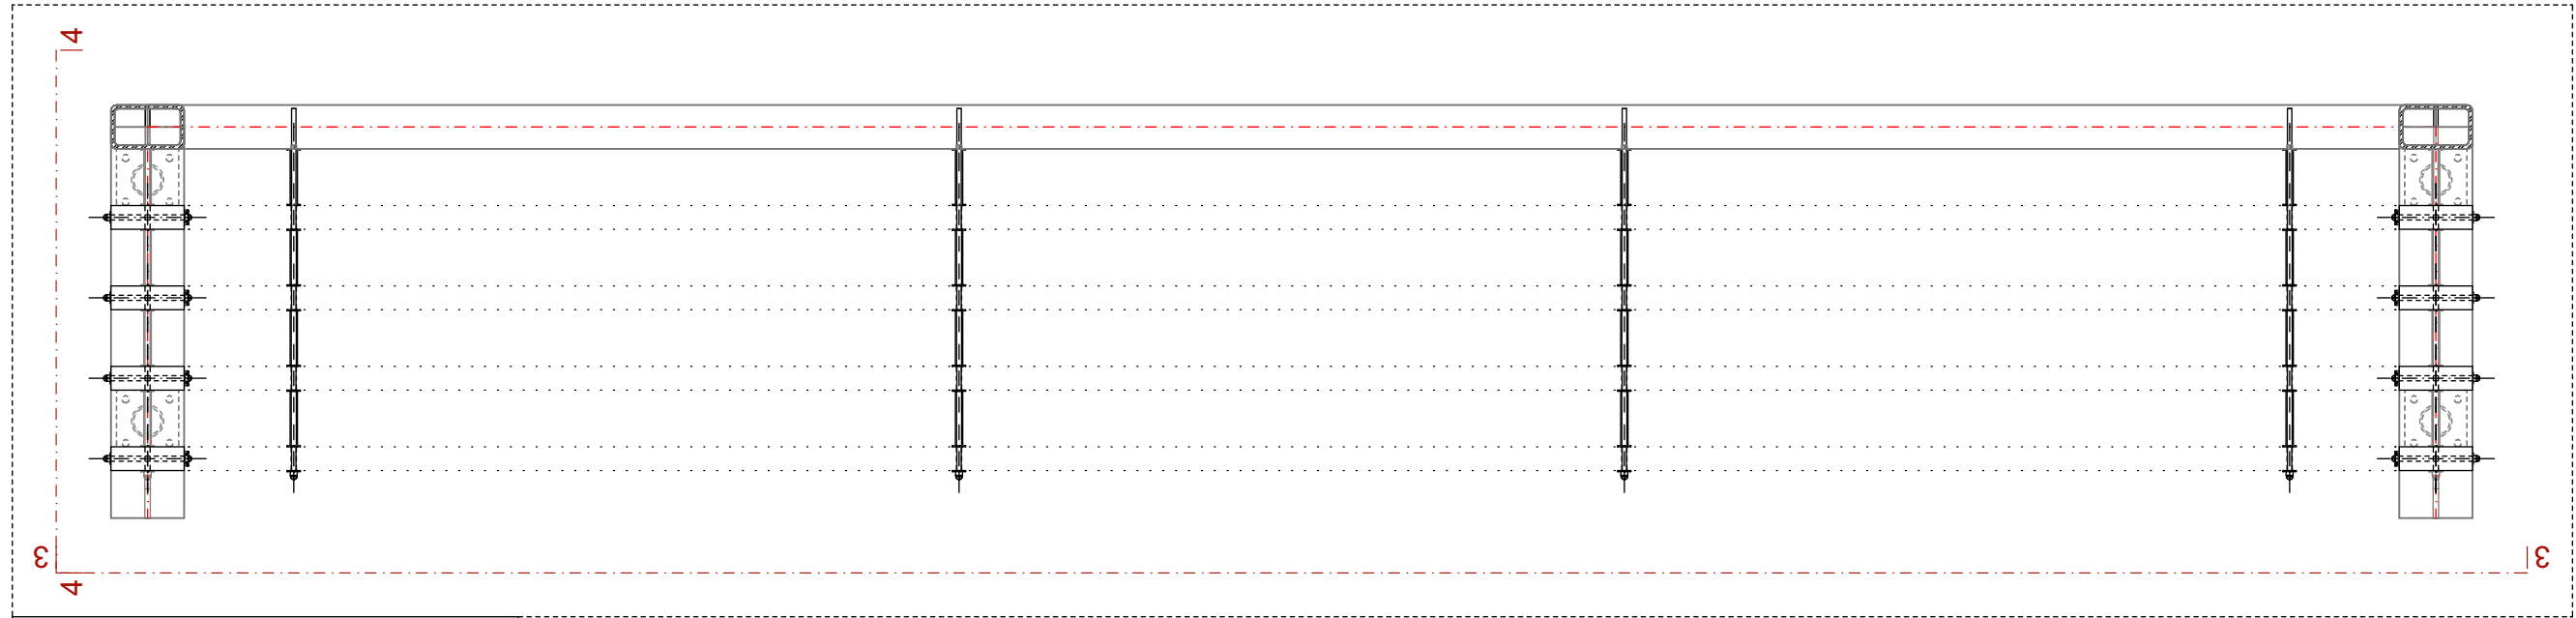

Pergola (North Elevation) - Overall Top View

Revision number Drawn Date Chkd

**TG ESCAPES**  
modular eco-buildings

Unit A, Dutton Road, Aldermans Green, Coventry, CV2 2LE  
E info@tgescapes.co.uk W www.tgescapes.co.uk

Client : S&C Slatter  
Project : Burgess Hill Centre for Outdoor Sport.  
Northern Arc, Burgess Hill. BN6 9LE.  
Title : Pergola (North Elevation) (2)  
Status : Procurement

Scale : 1:20, 1:33.33,  
1:500 at A3  
Date : 15/08/2024  
Drawn : HW  
Checked : MG

Dwg No. : 213 Rev : .