


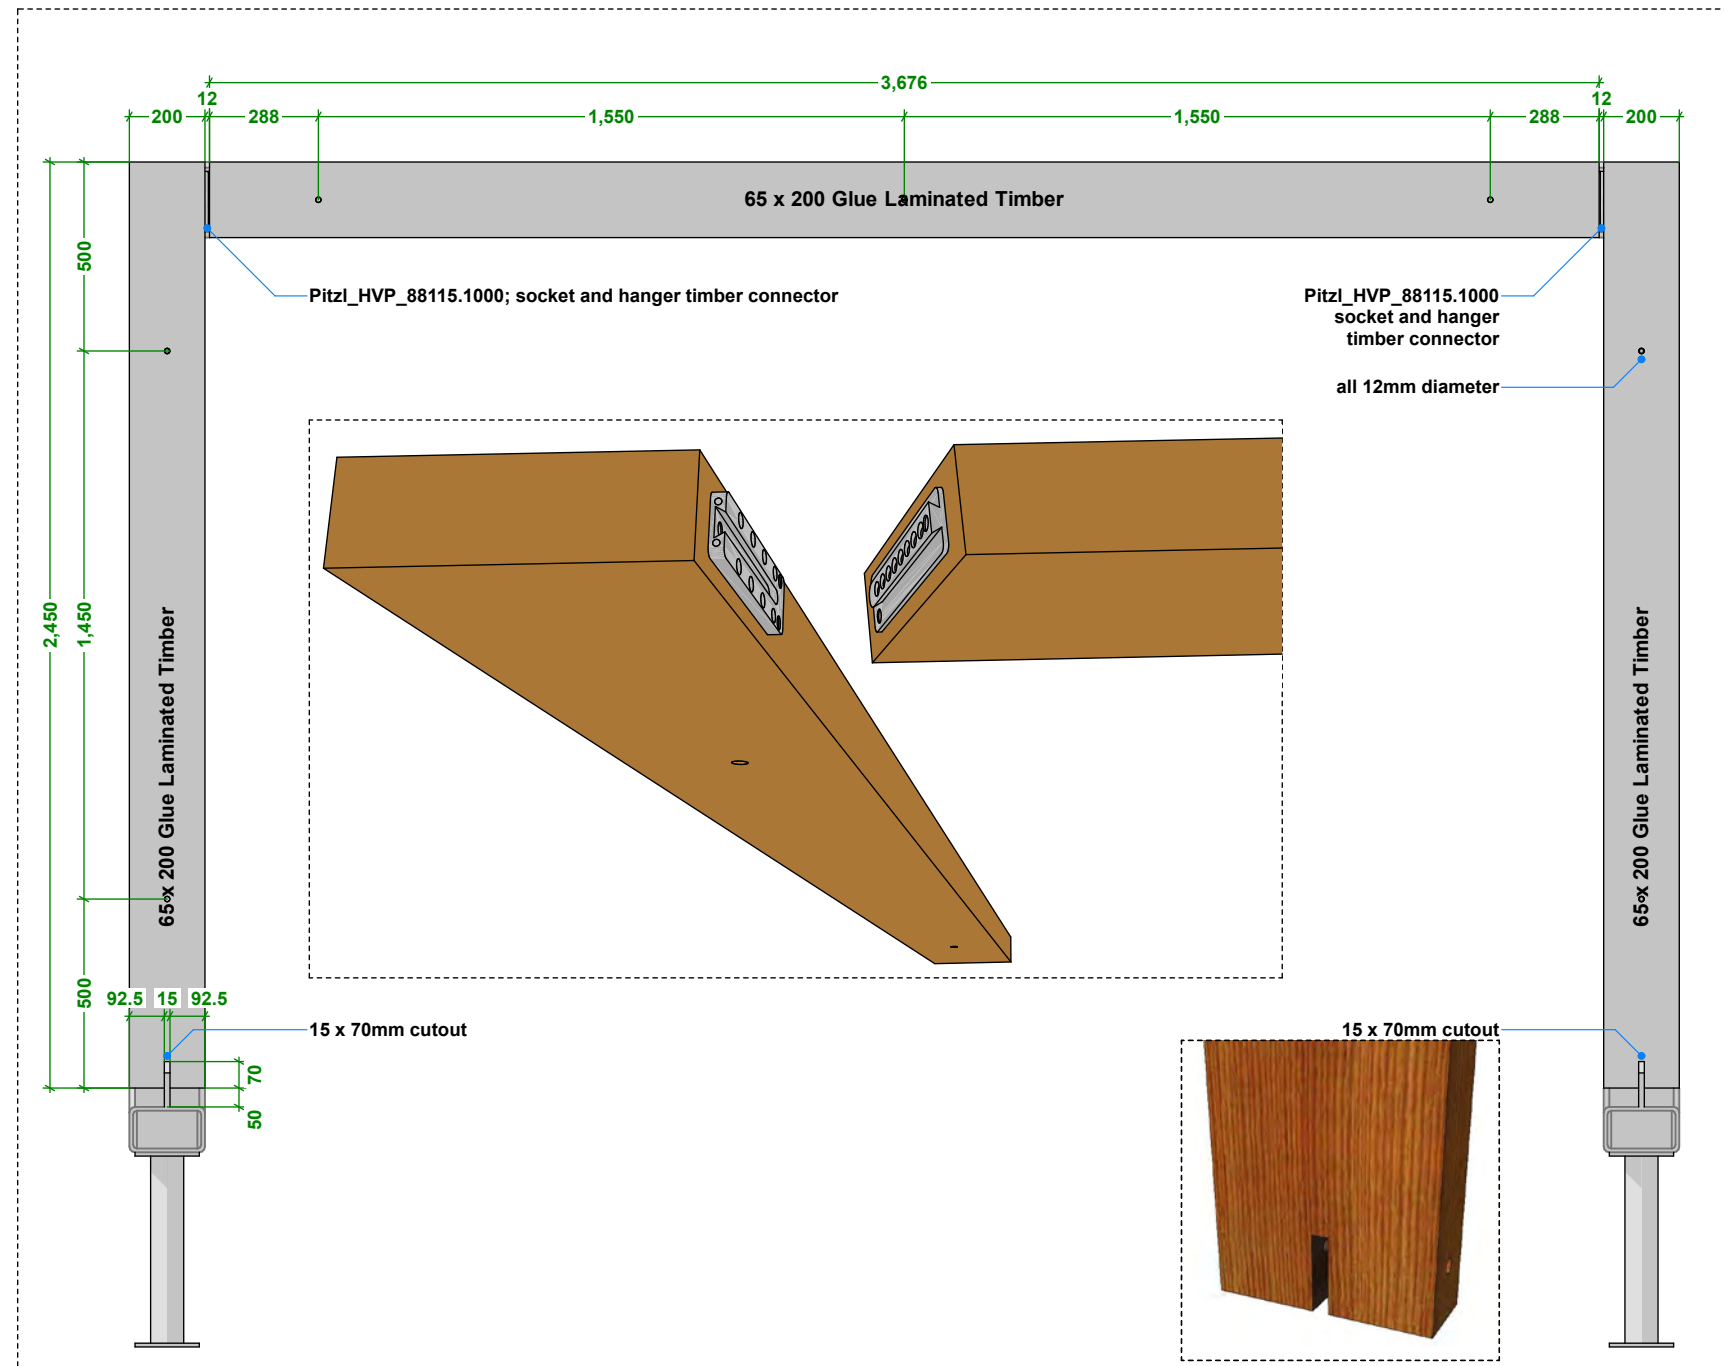


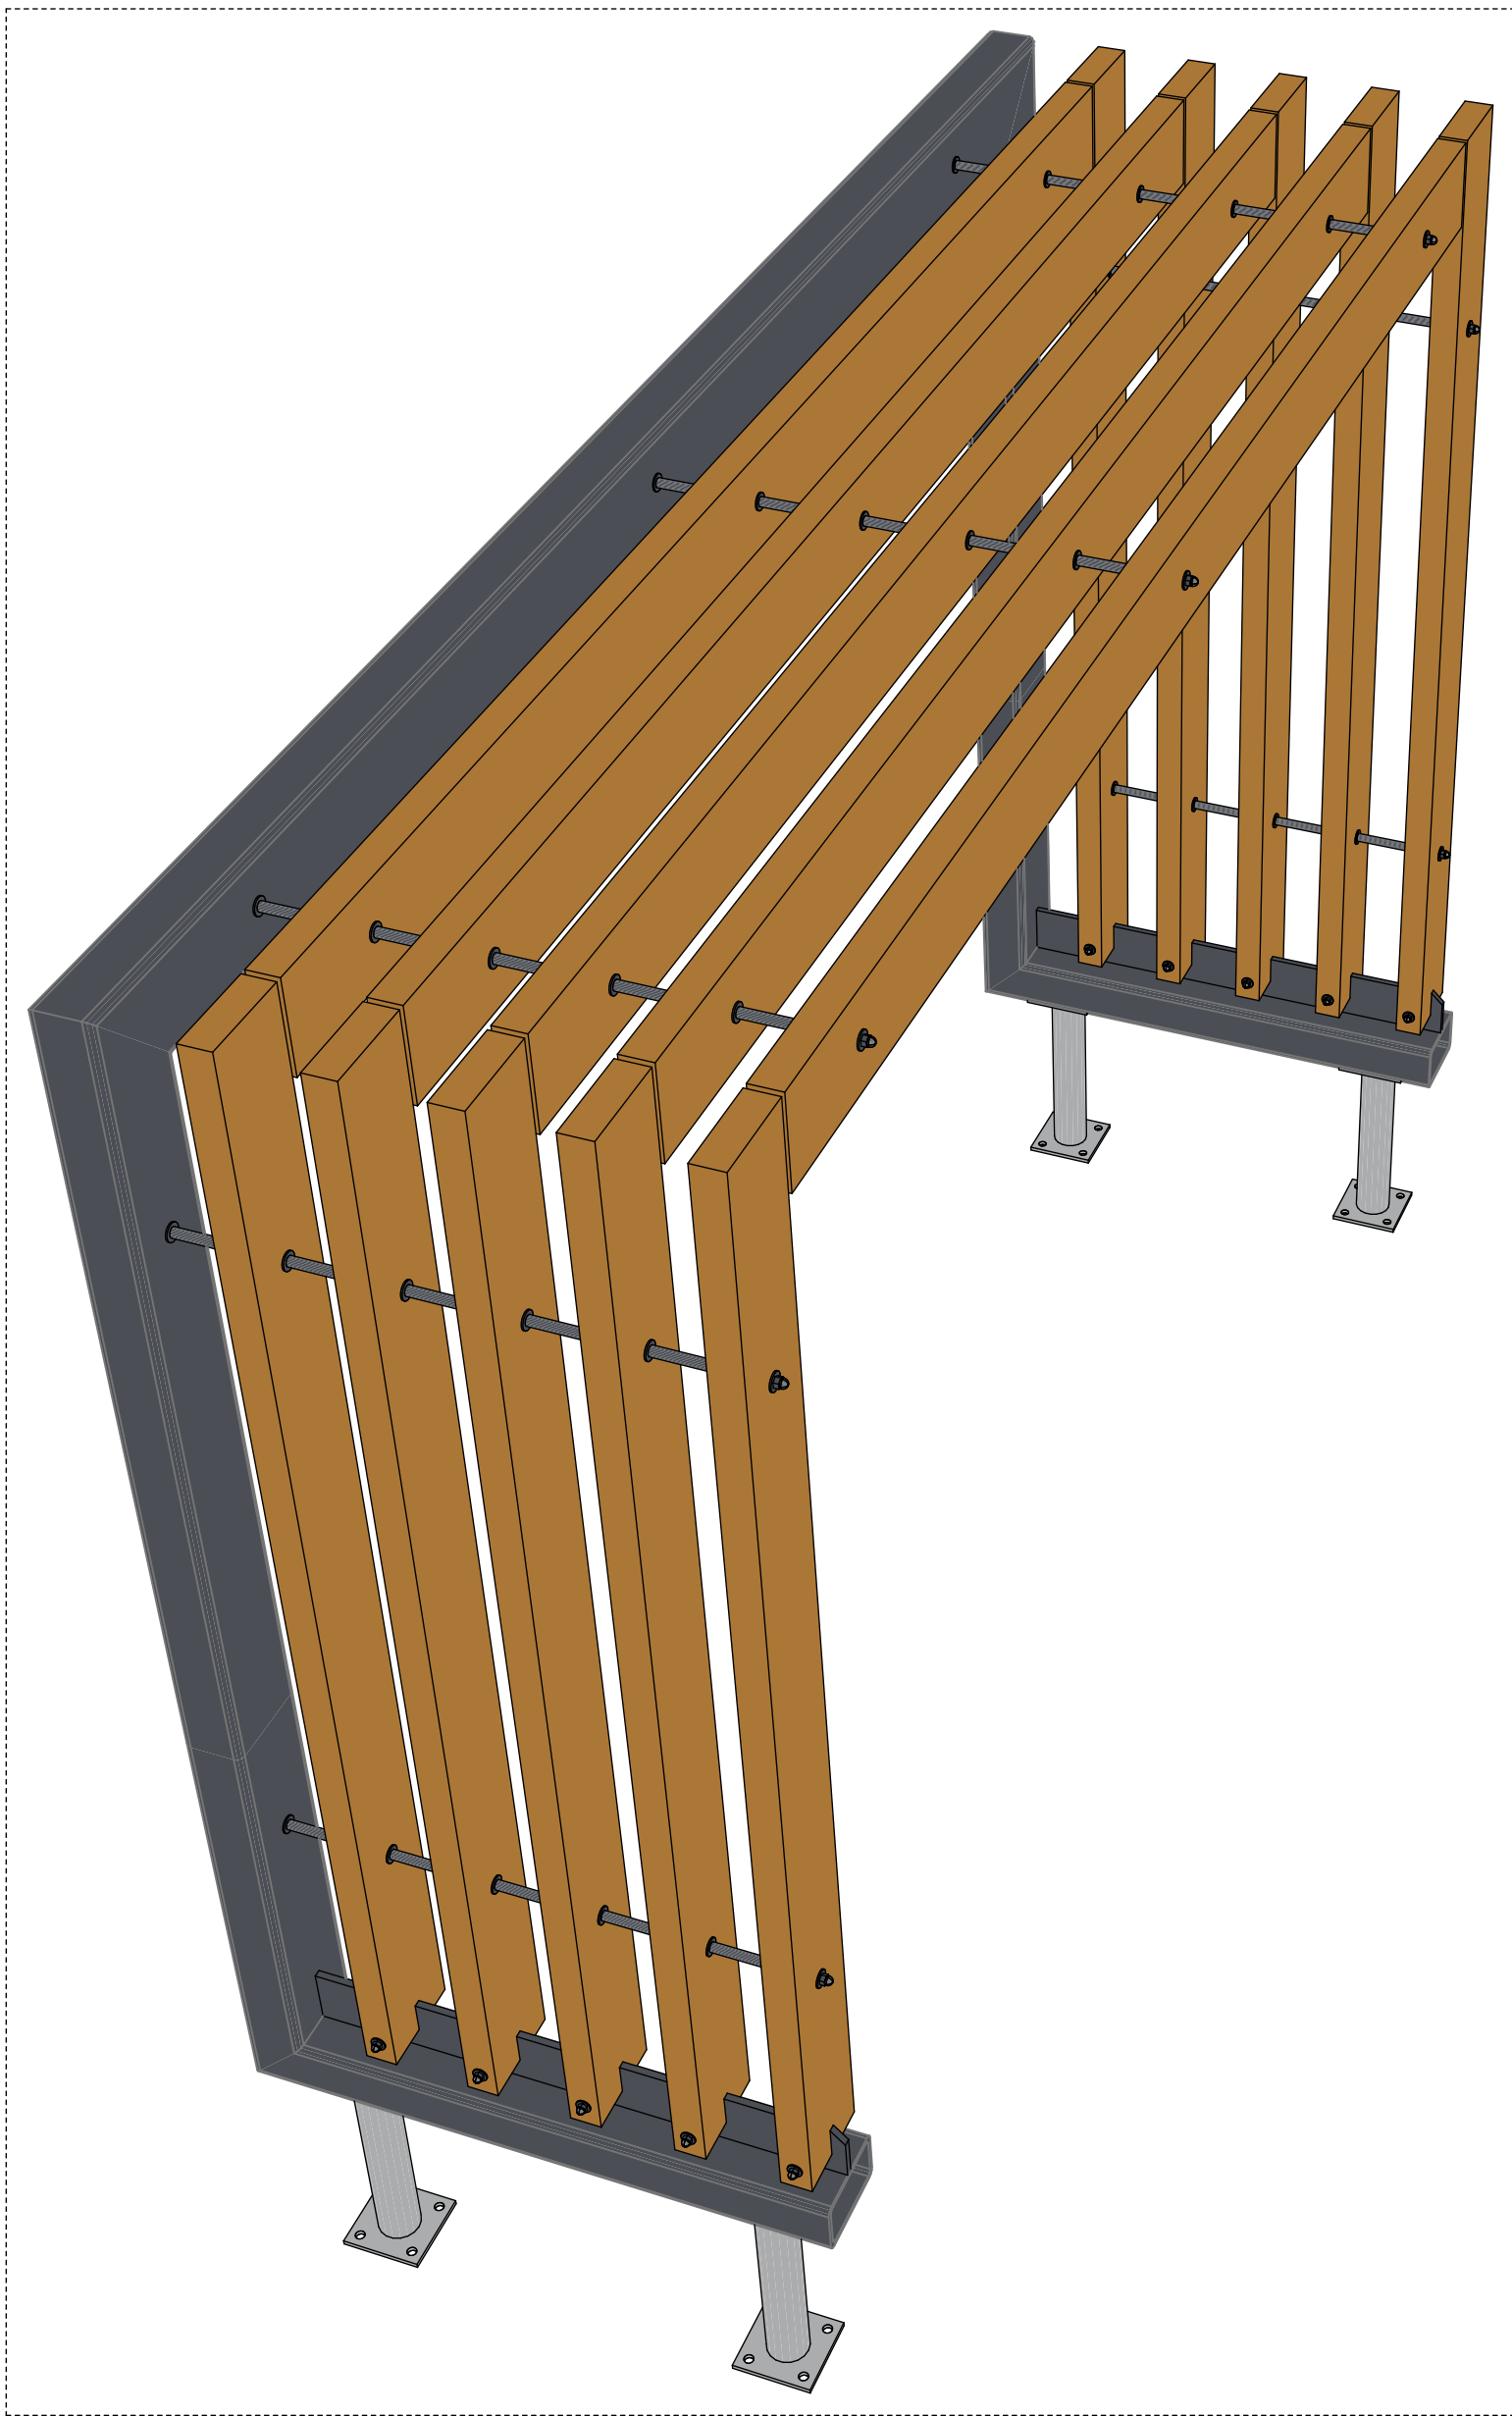

Pergola (West Elevation) - Timber Structure Back View
Pergola (East Elevation) - Timber Structure Back View - Identical

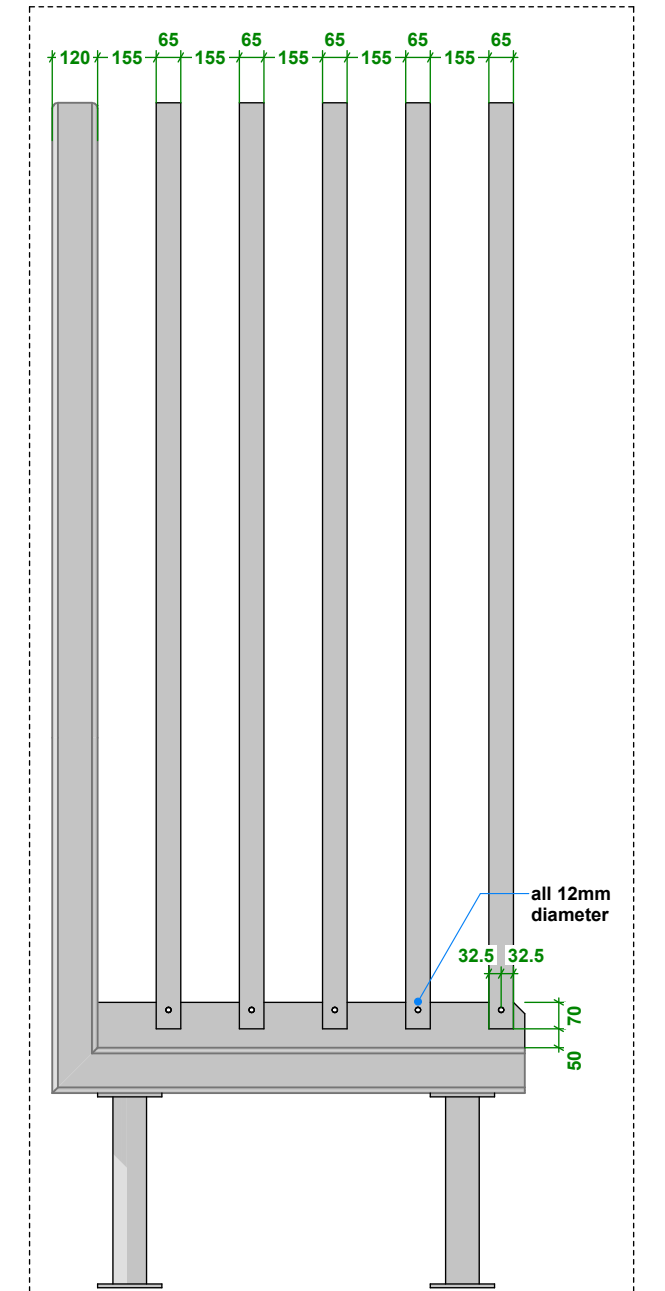

Pergola (West Elevation) - Timber Structure Side View
Note: fixings omitted for clarity.
Pergola (East Elevation) - Timber Structure Side View
Identical

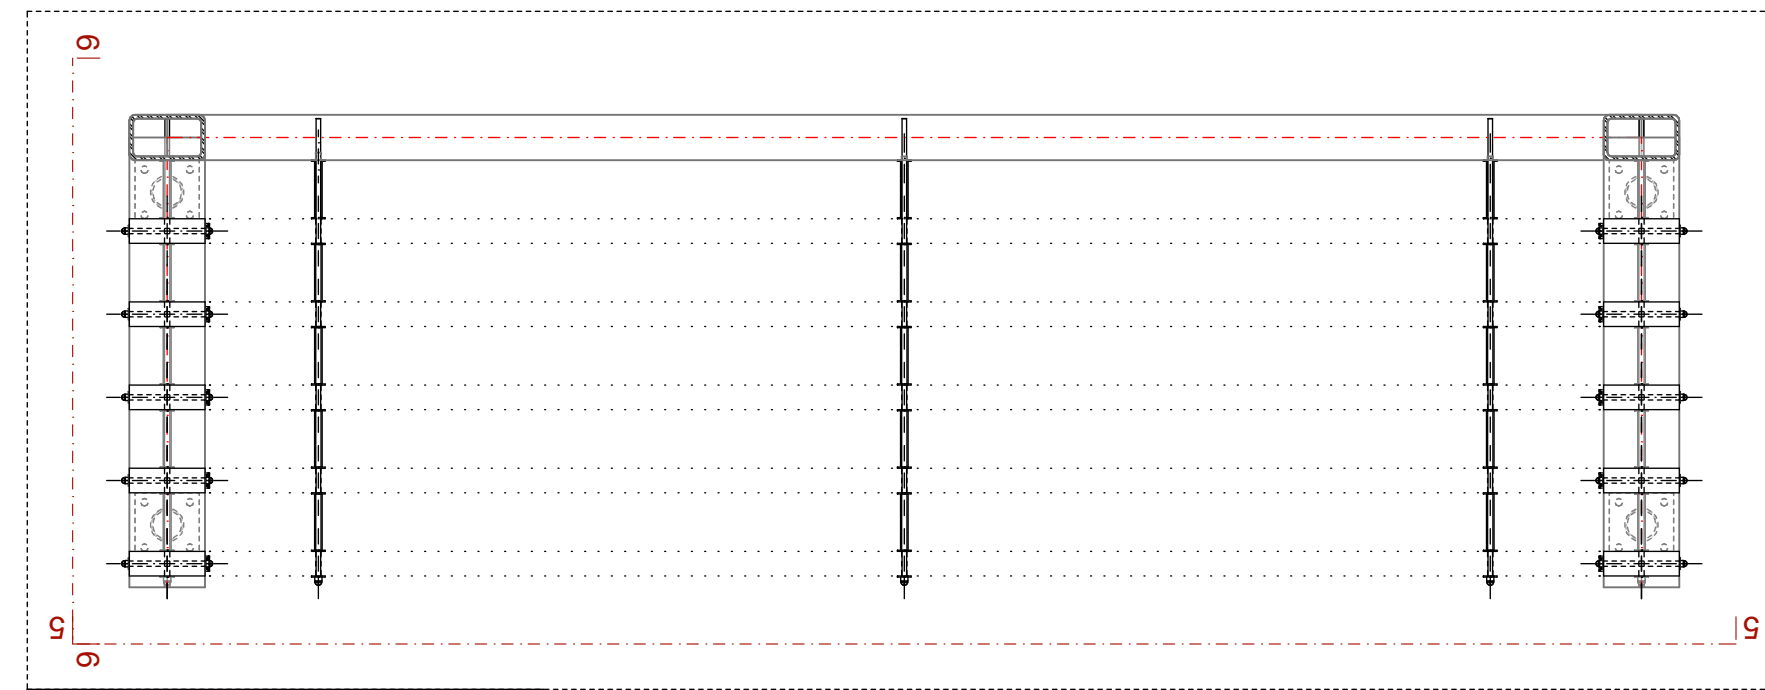

Pergola (West Elevation) - Overall Top View
Pergola (East Elevation) - Overall Top View - Identical

Revision number Drawn Date Chkd

TG ESCAPES
modular eco-buildings

Unit A, Dutton Road, Aldermans Green, Coventry, CV2 2LE
E info@tgescapes.co.uk W www.tgescapes.co.uk

Client : S&C Slatter
Project : Burgess Hill Centre for Outdoor Sport.
Northern Arc, Burgess Hill. BN6 9LE.
Title : Pergola (West&East Elevation) (2)
Status : Procurement

Scale : 1:20, 1:40,
1:500, 1:13.33 at
A3
Date : 15/08/2024
Drawn : HW
Checked : MG

Dwg No. : **215** Rev : .