




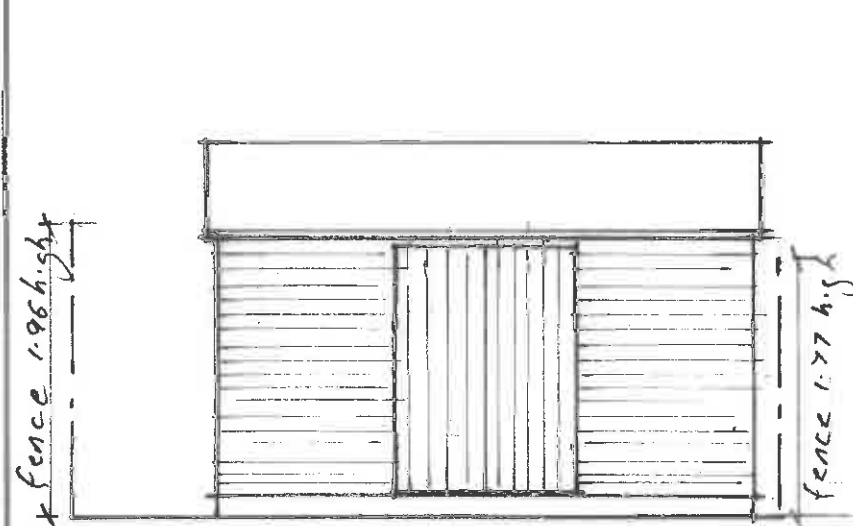


East Elevation 1:50

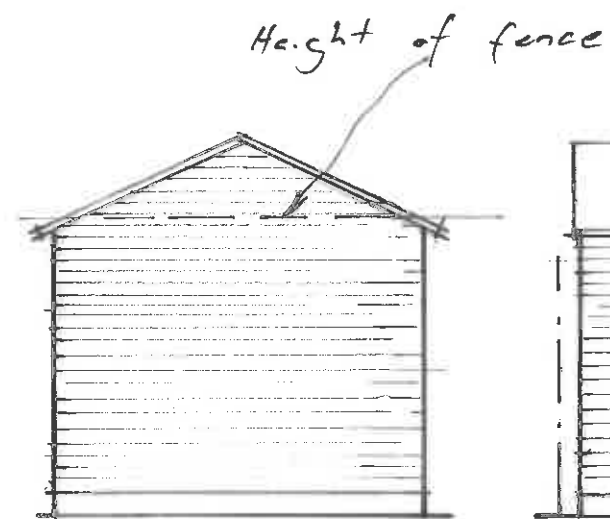

South Elevation 1:50

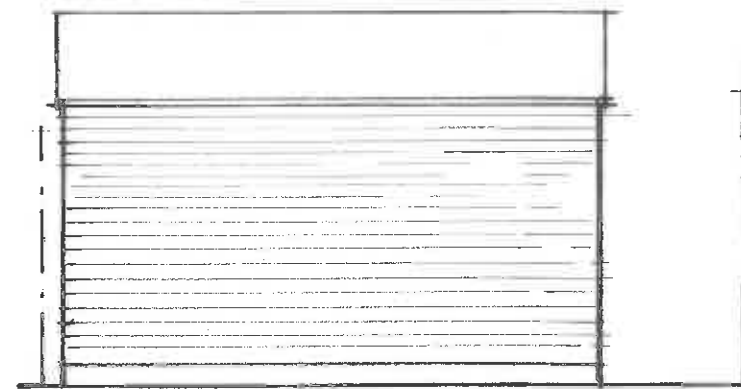


West Elevation 1:50

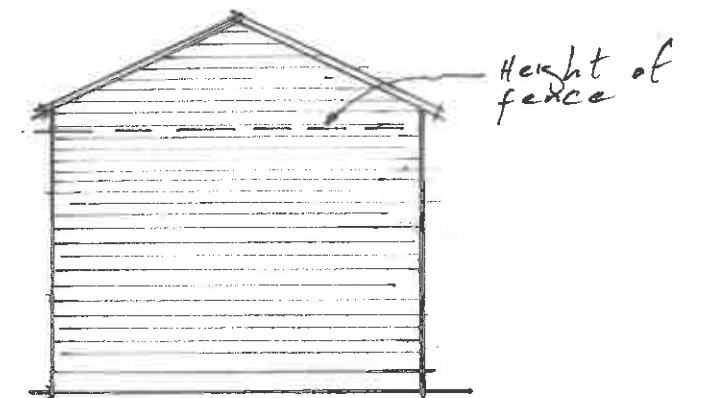


North Elevation 1:50

Materials
 Walls - Pressure treated
 T&G softwood timber
 Roof - Black sand roofing
 felt

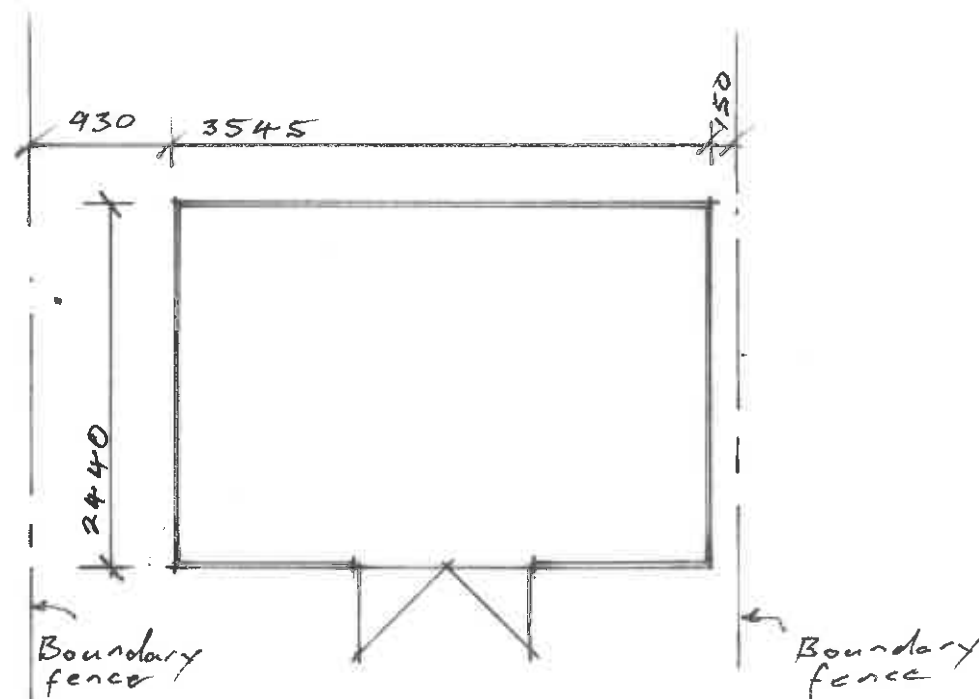


Floor Plan 1:50

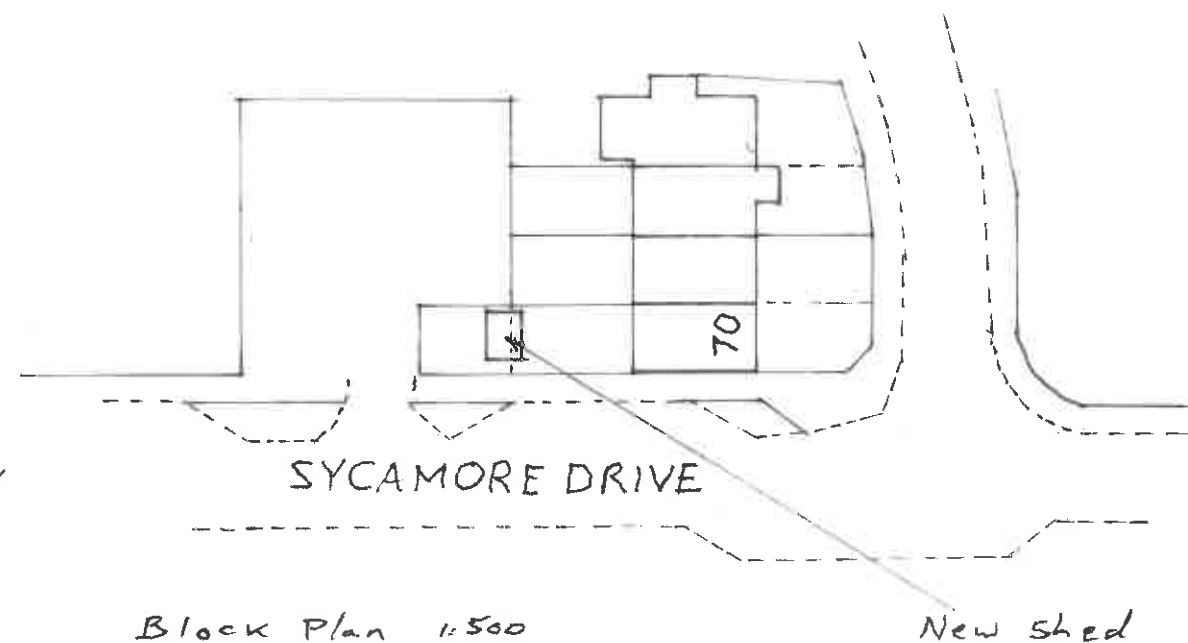


Block Plan 1:500

New shed

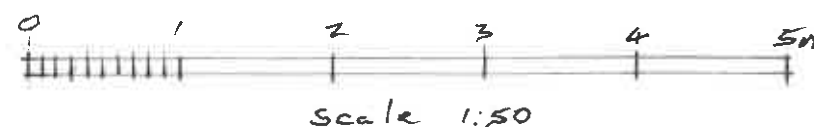

Scale 1:50

 

Scale 1:500

client Sally Burchett
 Job Title
 Garden shed
 70 Sycamore Drive
 East Grinstead
 RH19 3UL

Drawing Title
 Elevations
 Floor Plan
 Block Plan

Scale 1:50 @ A3 1:500 @ A3

Date 9th May 2026

Dwg No SB/1/1