






South Elevation

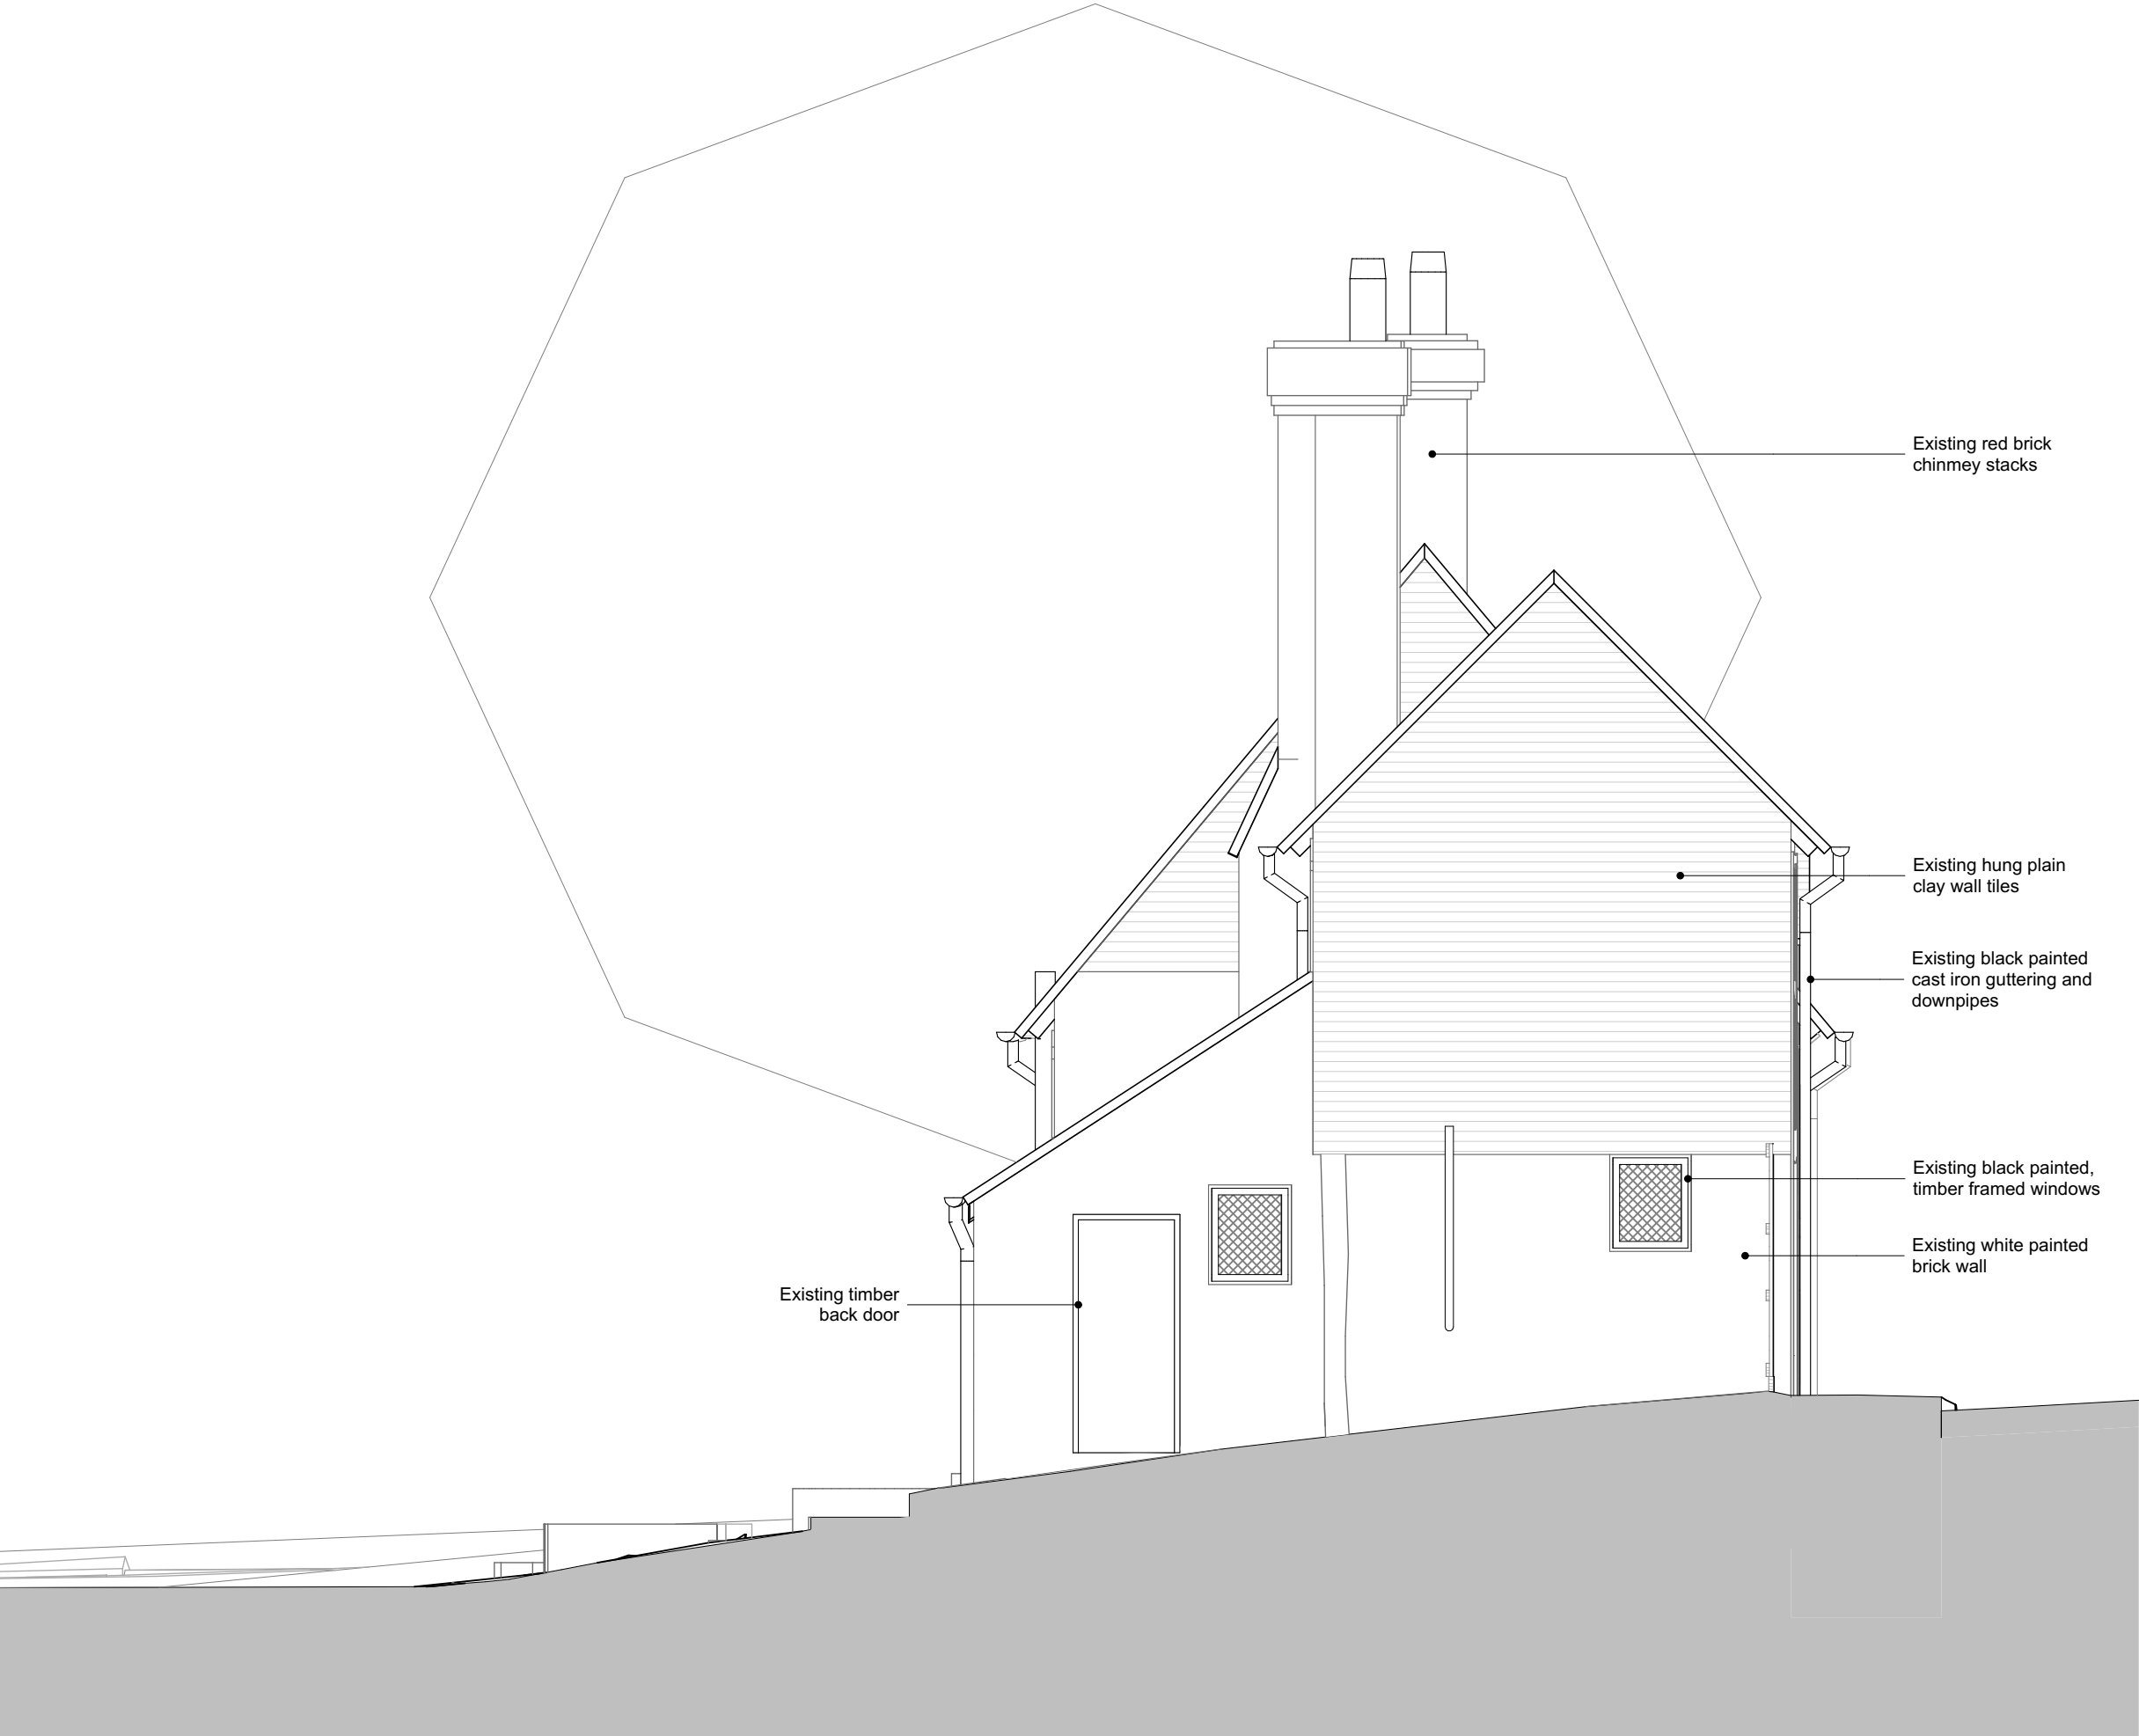

North Elevation

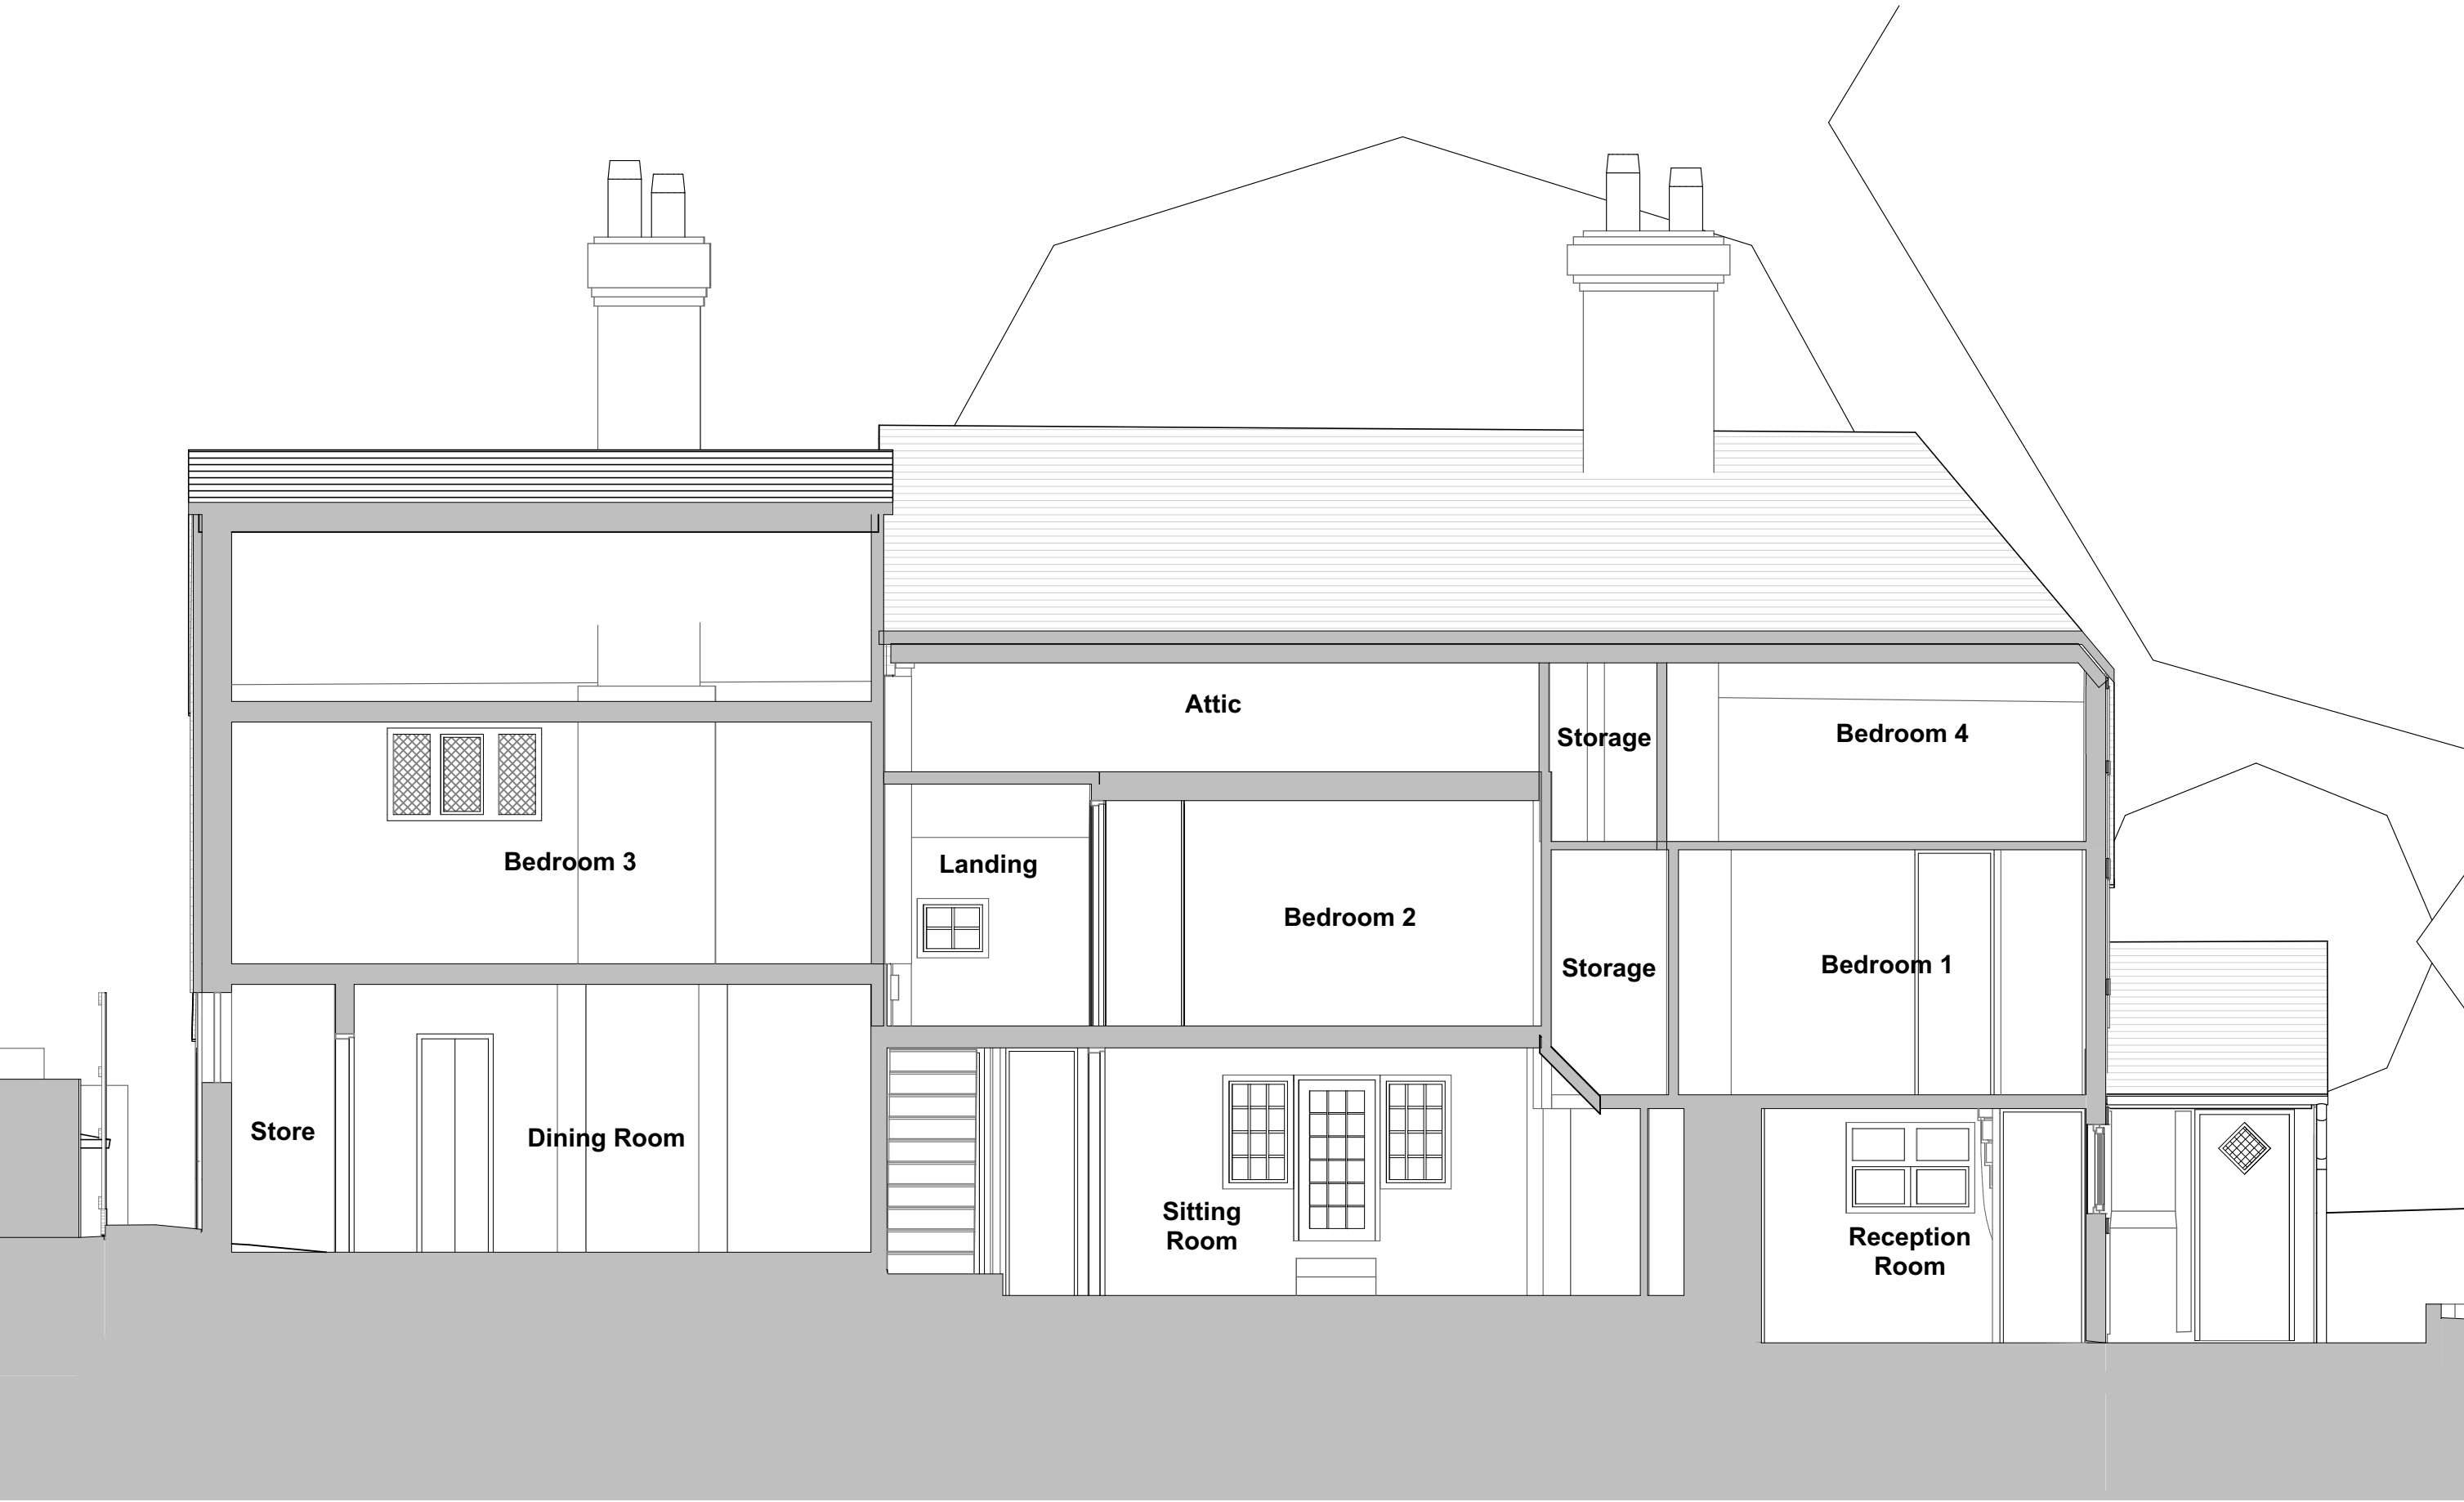

Section AA

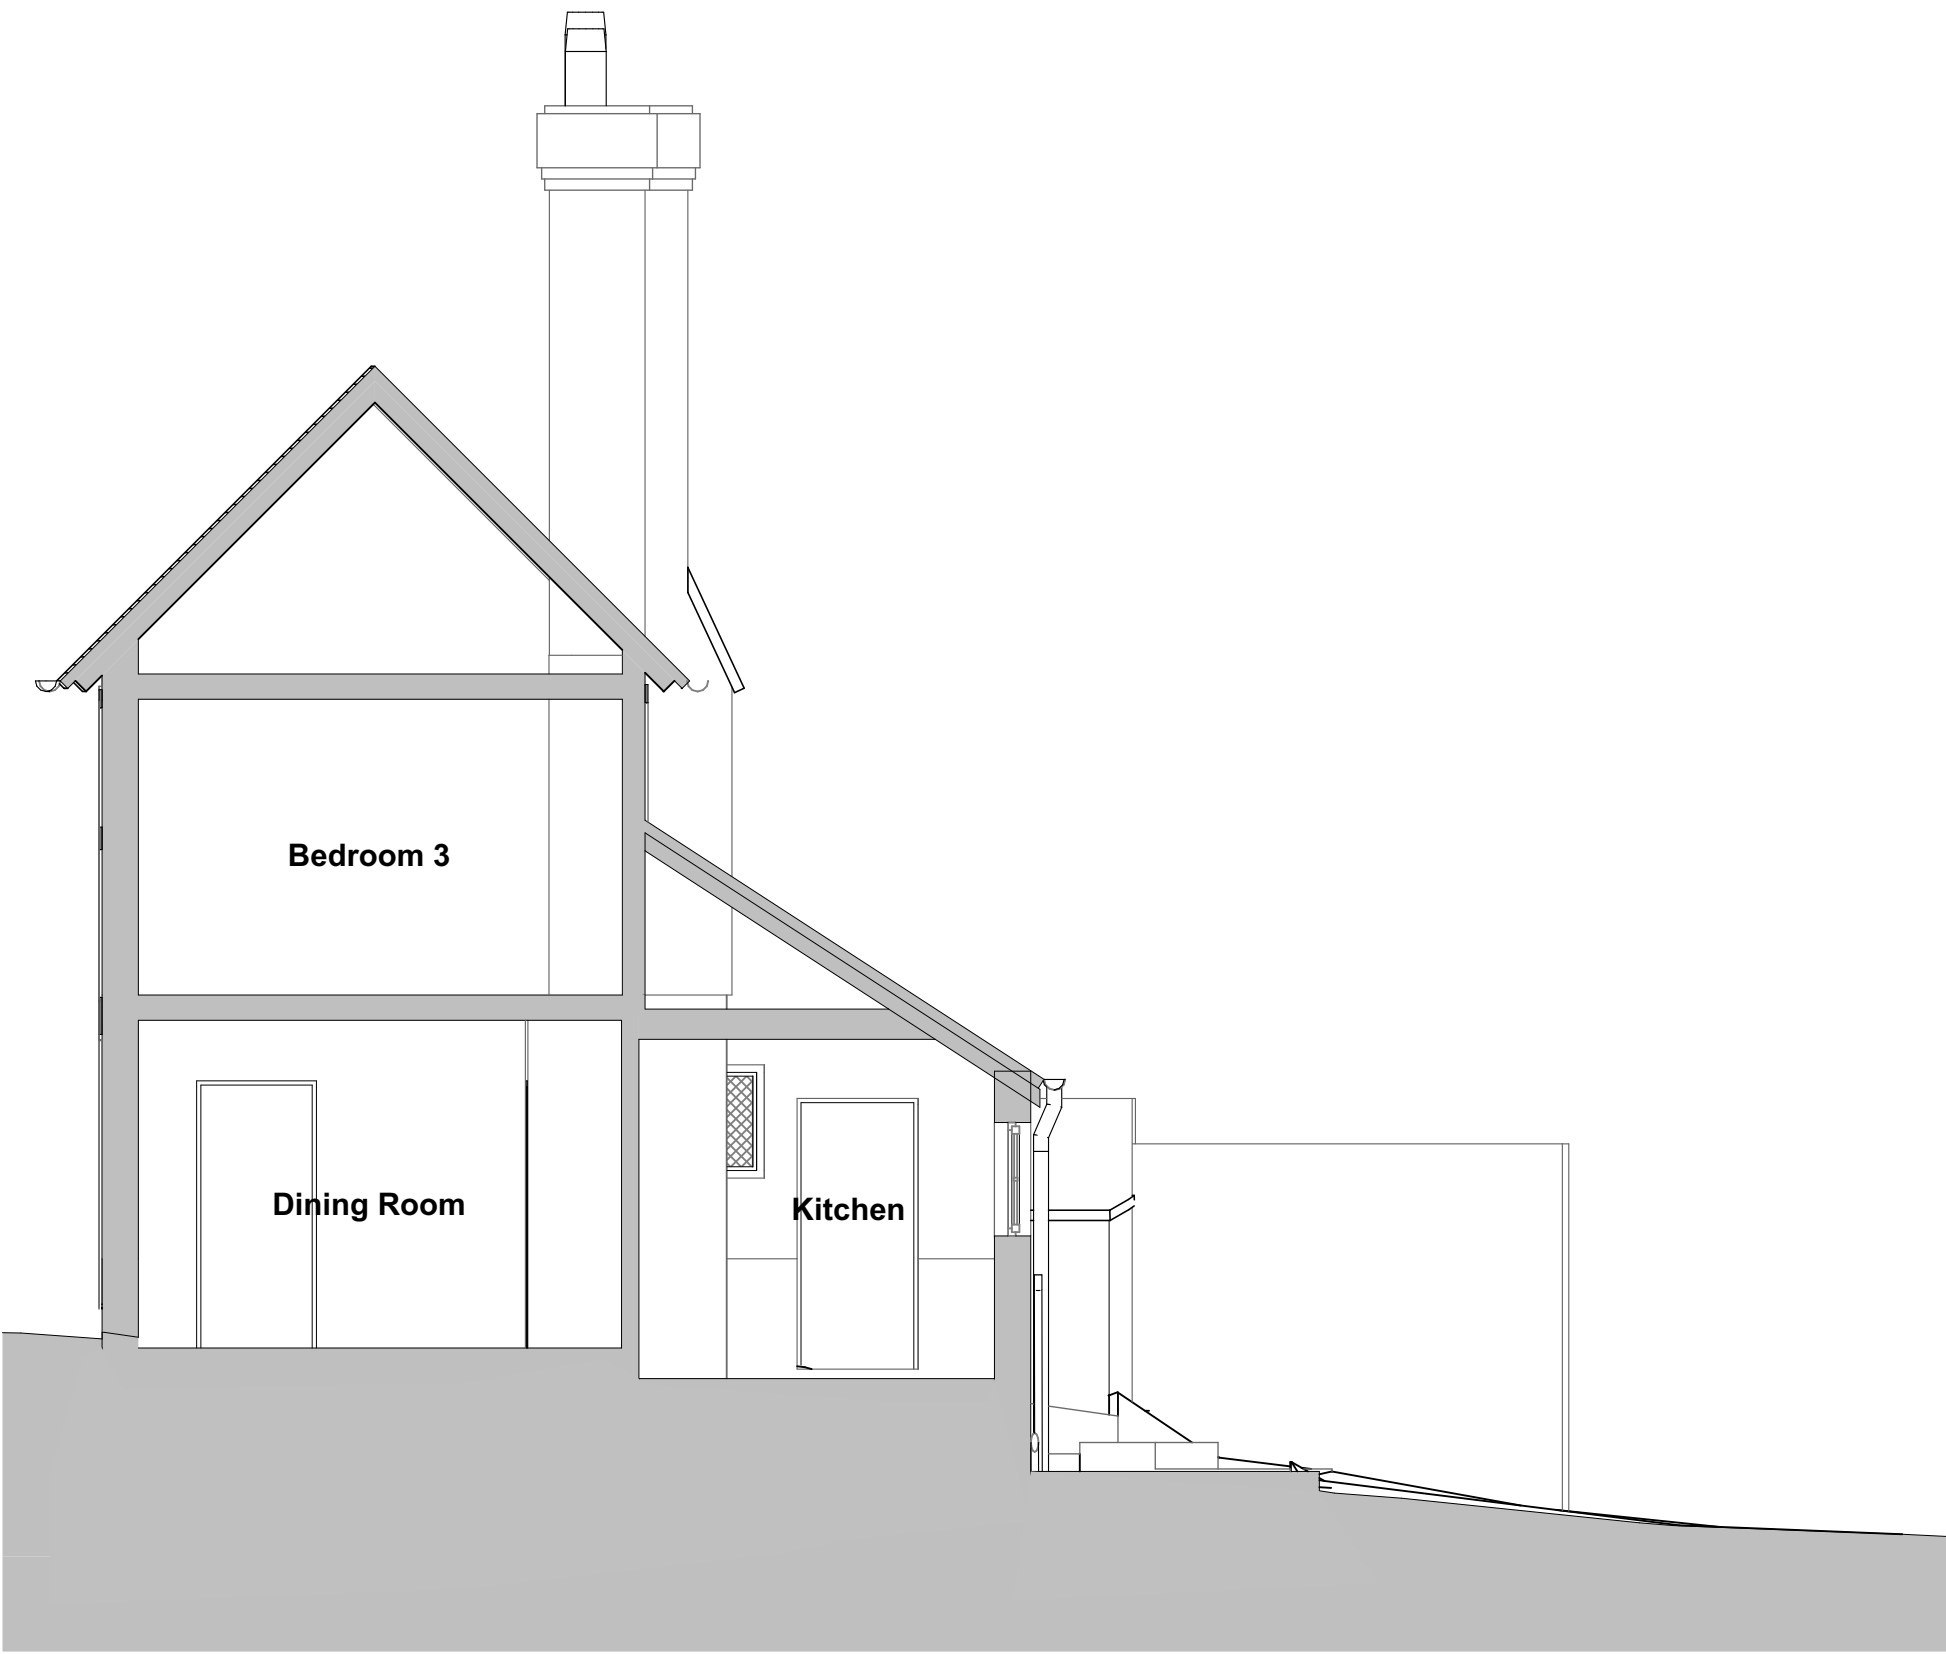


Section BB

Notes

Do not scale off this drawing except for planning purposes
Check all dimensions on site before any work commences
All goods, materials and workmanship must conform to current building regulations, british standards and codes of practice.
Copyright of this drawing is to be retained by Ecotecture Ltd and must not be reproduced without written consent from the practice.

Drawing to be printed A1

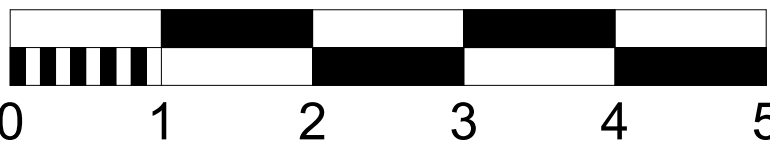

Scale Bar

RevID	Transmitted By	Trans Initial Set Date	Layout Comment

ecotecture[®]
ECOLOGICAL ARCHITECTURE

01444 416745 info@ecotecture.co.uk
www.ecotecture.co.uk

31 Sussex Road Haywards Heath
West Sussex RH16 4DZ
Client: Emily and Rik Webster

Address: Walnut and Well
Bolney
RH17 5QW

Description: Existing Elevations and Sections

Scale: 1:50 Date: July '25
Drawn: KR Checked: JS
Drawing No: 818 /121