



DRAFT

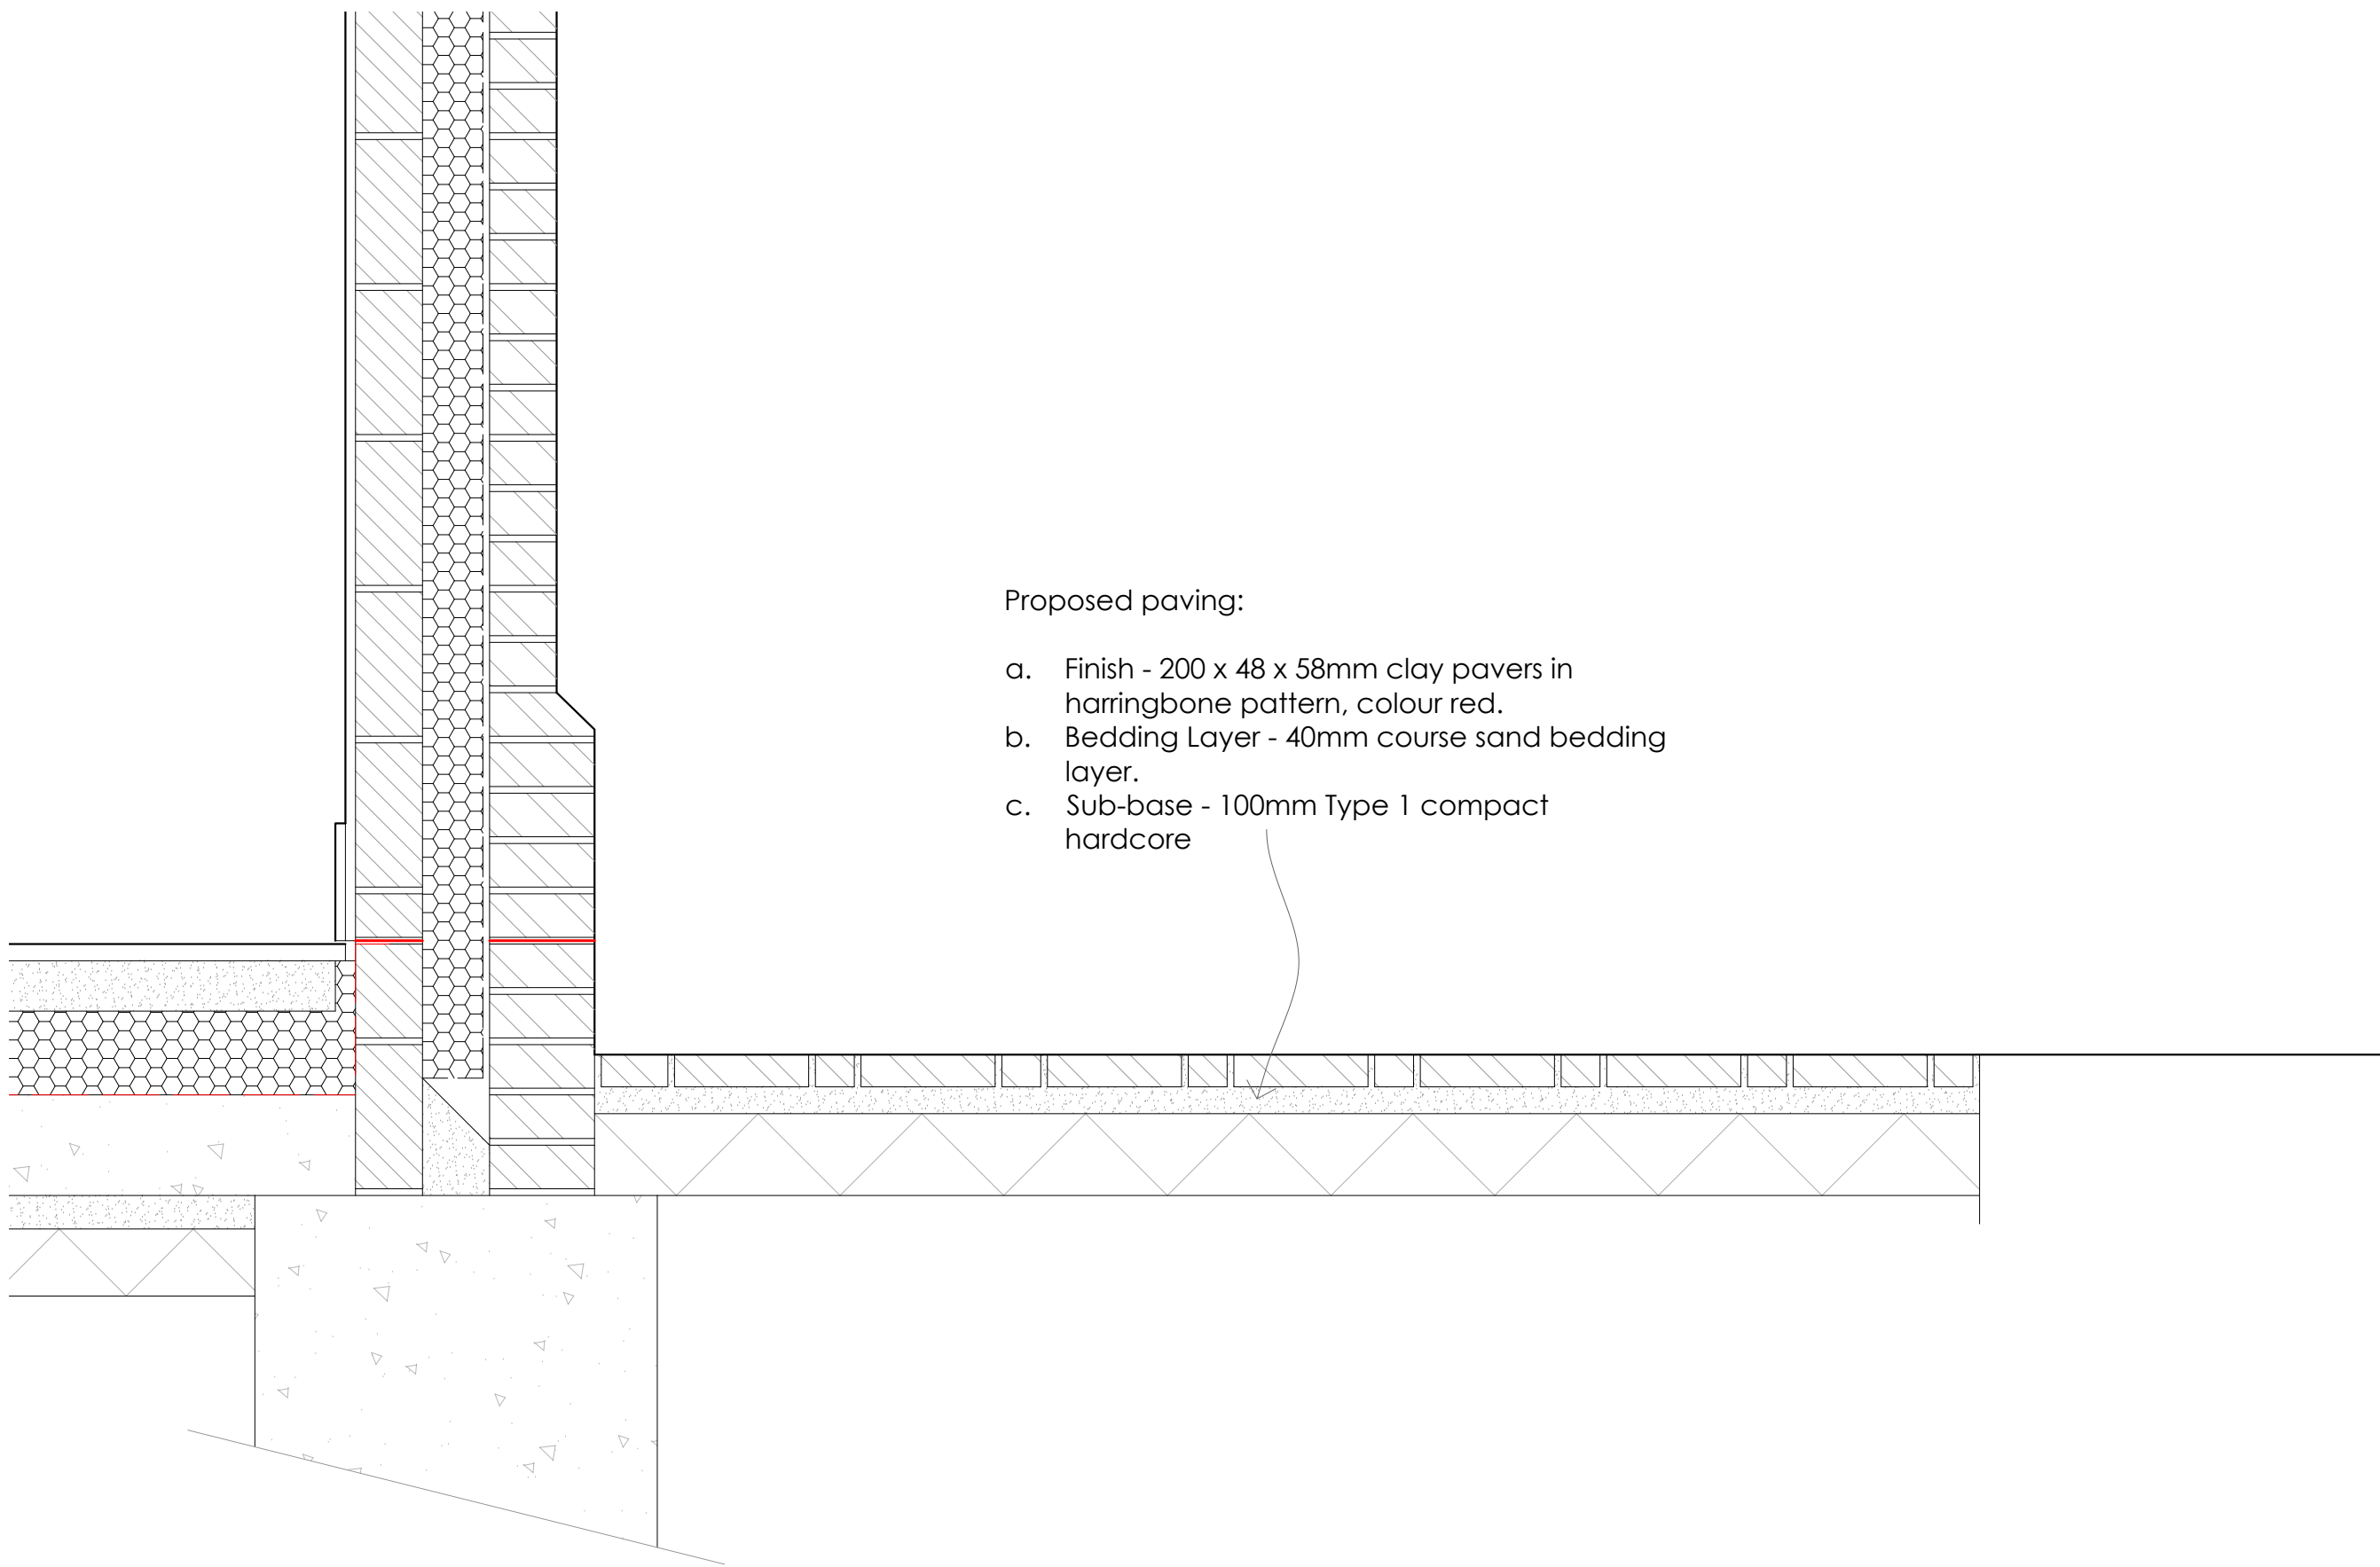

PAVING DETAIL - AS PROPOSED
SCALE @ 1:10 ON AN A1 SHEET



PAVING PATTERN DETAIL - AS PROPOSED
SCALE @ 1:10 ON AN A1 SHEET

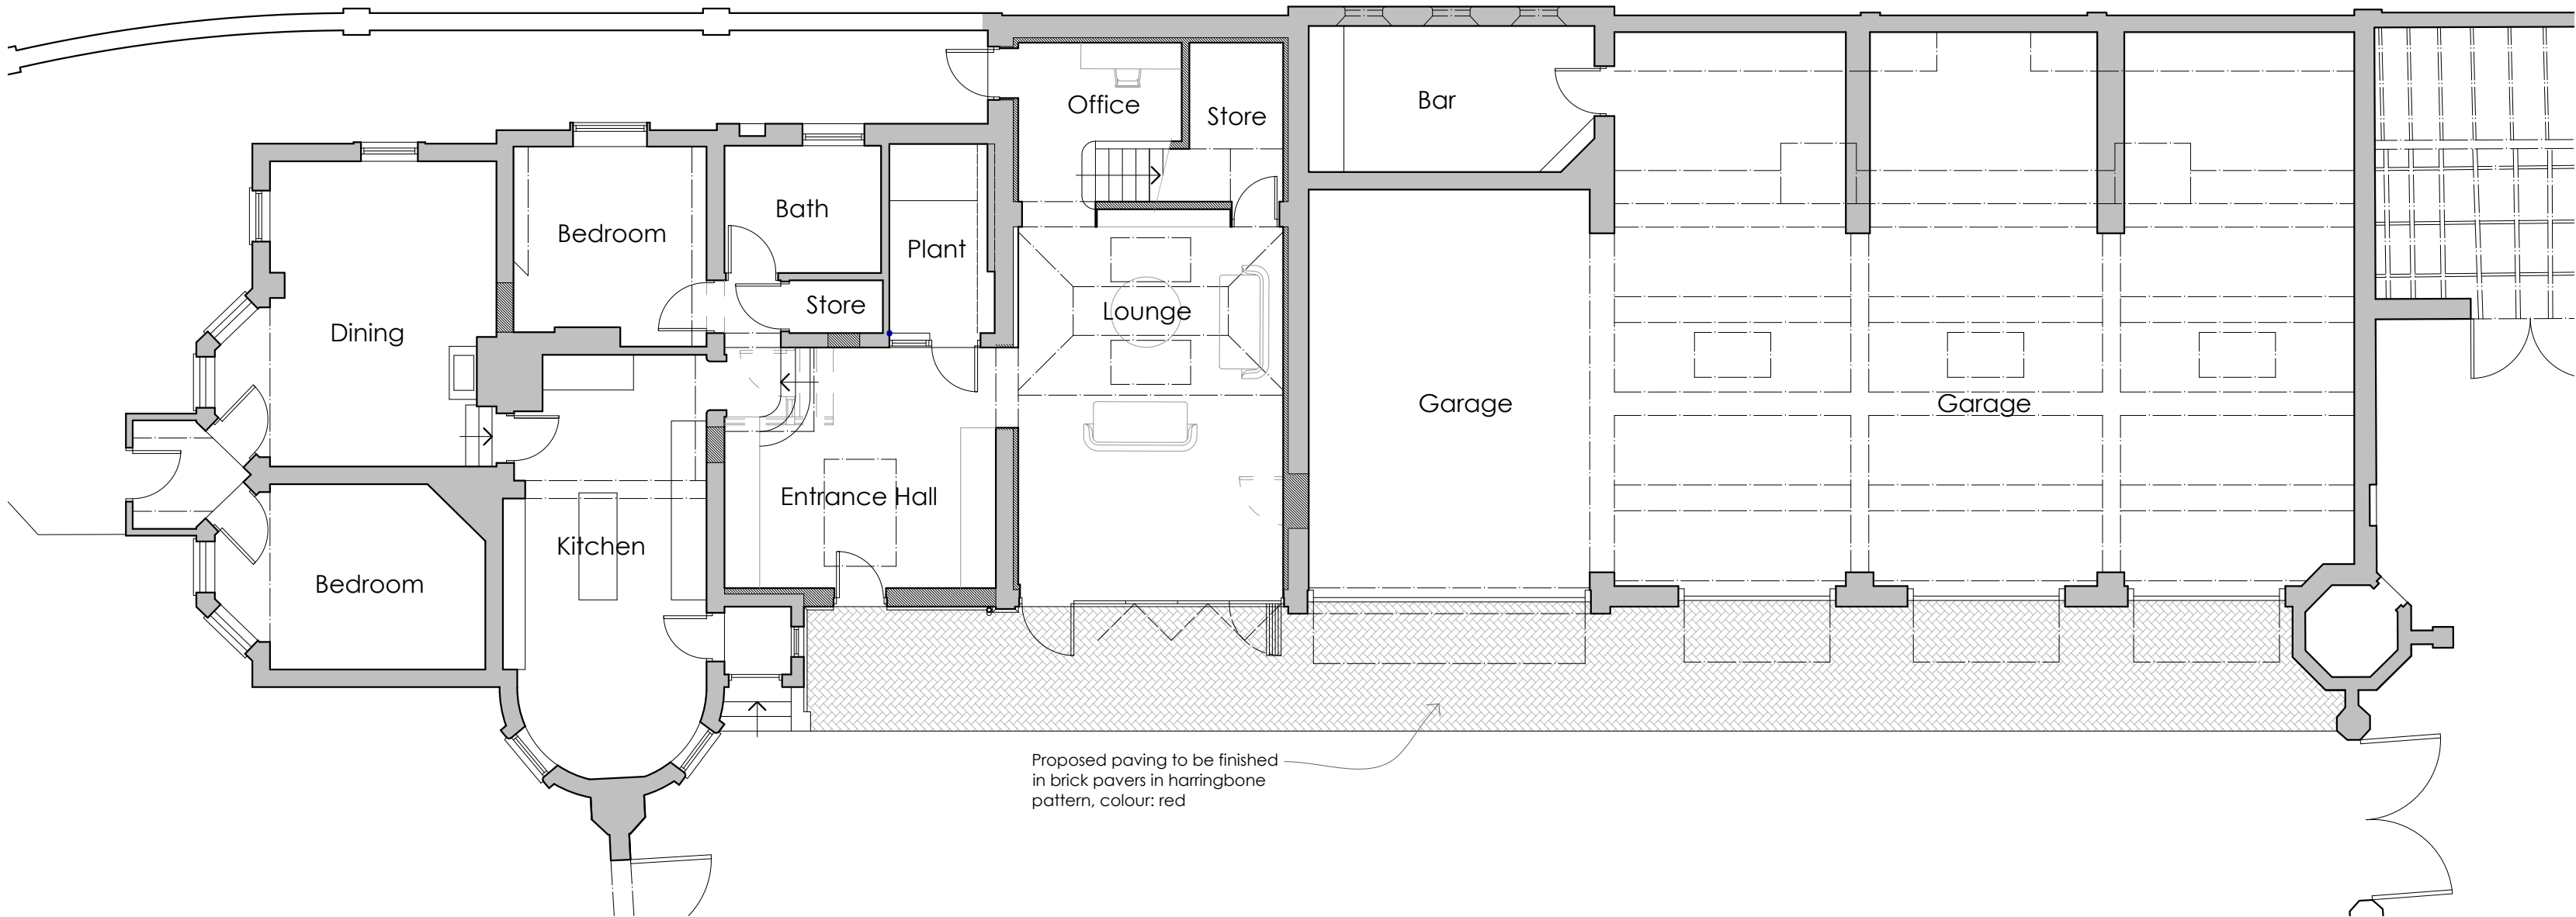

GROUND FLOOR PLAN - AS PROPOSED
SCALE @ 1:100 ON AN A1 SHEET

REV.	DATE.	BY.	AMENDMENT.	CHK.

PLANNING



2 Lucastes Mews, Paddockhall Road,
Haywards Heath,
West Sussex, RH16 1HE
(01444) 452604
hb@gouldbaxter.co.uk
www.gouldbaxter.co.uk


NOTES:
DO NOT SCALE OFF THIS DRAWING UNLESS FOR PLANNING PURPOSES.
CHECK ALL DIMENSIONS ON SITE BEFORE ANY WORK IS COMMENCED.
ALL GOODS MATERIALS AND WORKMANSHIP MUST CONFORM WITH CURRENT
BUILDING REGULATIONS, BRITISH STANDARDS AND CODES OF PRACTICE.
COPYRIGHT OF THIS DRAWING IS RETAINED BY GOULD PROPERTY CONSULTANTS
LIP 17A GOULD BAXTER AND IT MUST NOT BE REPRODUCED WITHOUT WRITTEN
CONSENT.

CLIENT: Mr & Mrs L Edge
PROJECT: Stonehurst North Lodge, Selsfield Road, Ardingly, RH17 6TN


DRAWING: Hard Landscaping Details - As Proposed
--

DATE: 16.12.2025	SCALE AT A1: 1:5-10-100	DRAWN BY: TG CHECKED BY: GB
---------------------	----------------------------	--------------------------------


JOB NO. GH661	DRAWING NO. D.PL.015	REV. -
------------------	-------------------------	-----------

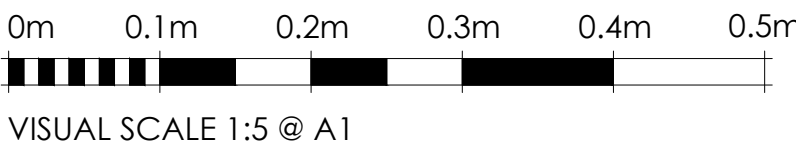

VISUAL SCALE 1:5 @ A1

 

VISUAL SCALE 1:10 @ A1

 

VISUAL SCALE 1:100 @ A1