



FOR PLANNING
PURPOSES ONLY

NOT FOR CONSTRUCTION


DRAFT

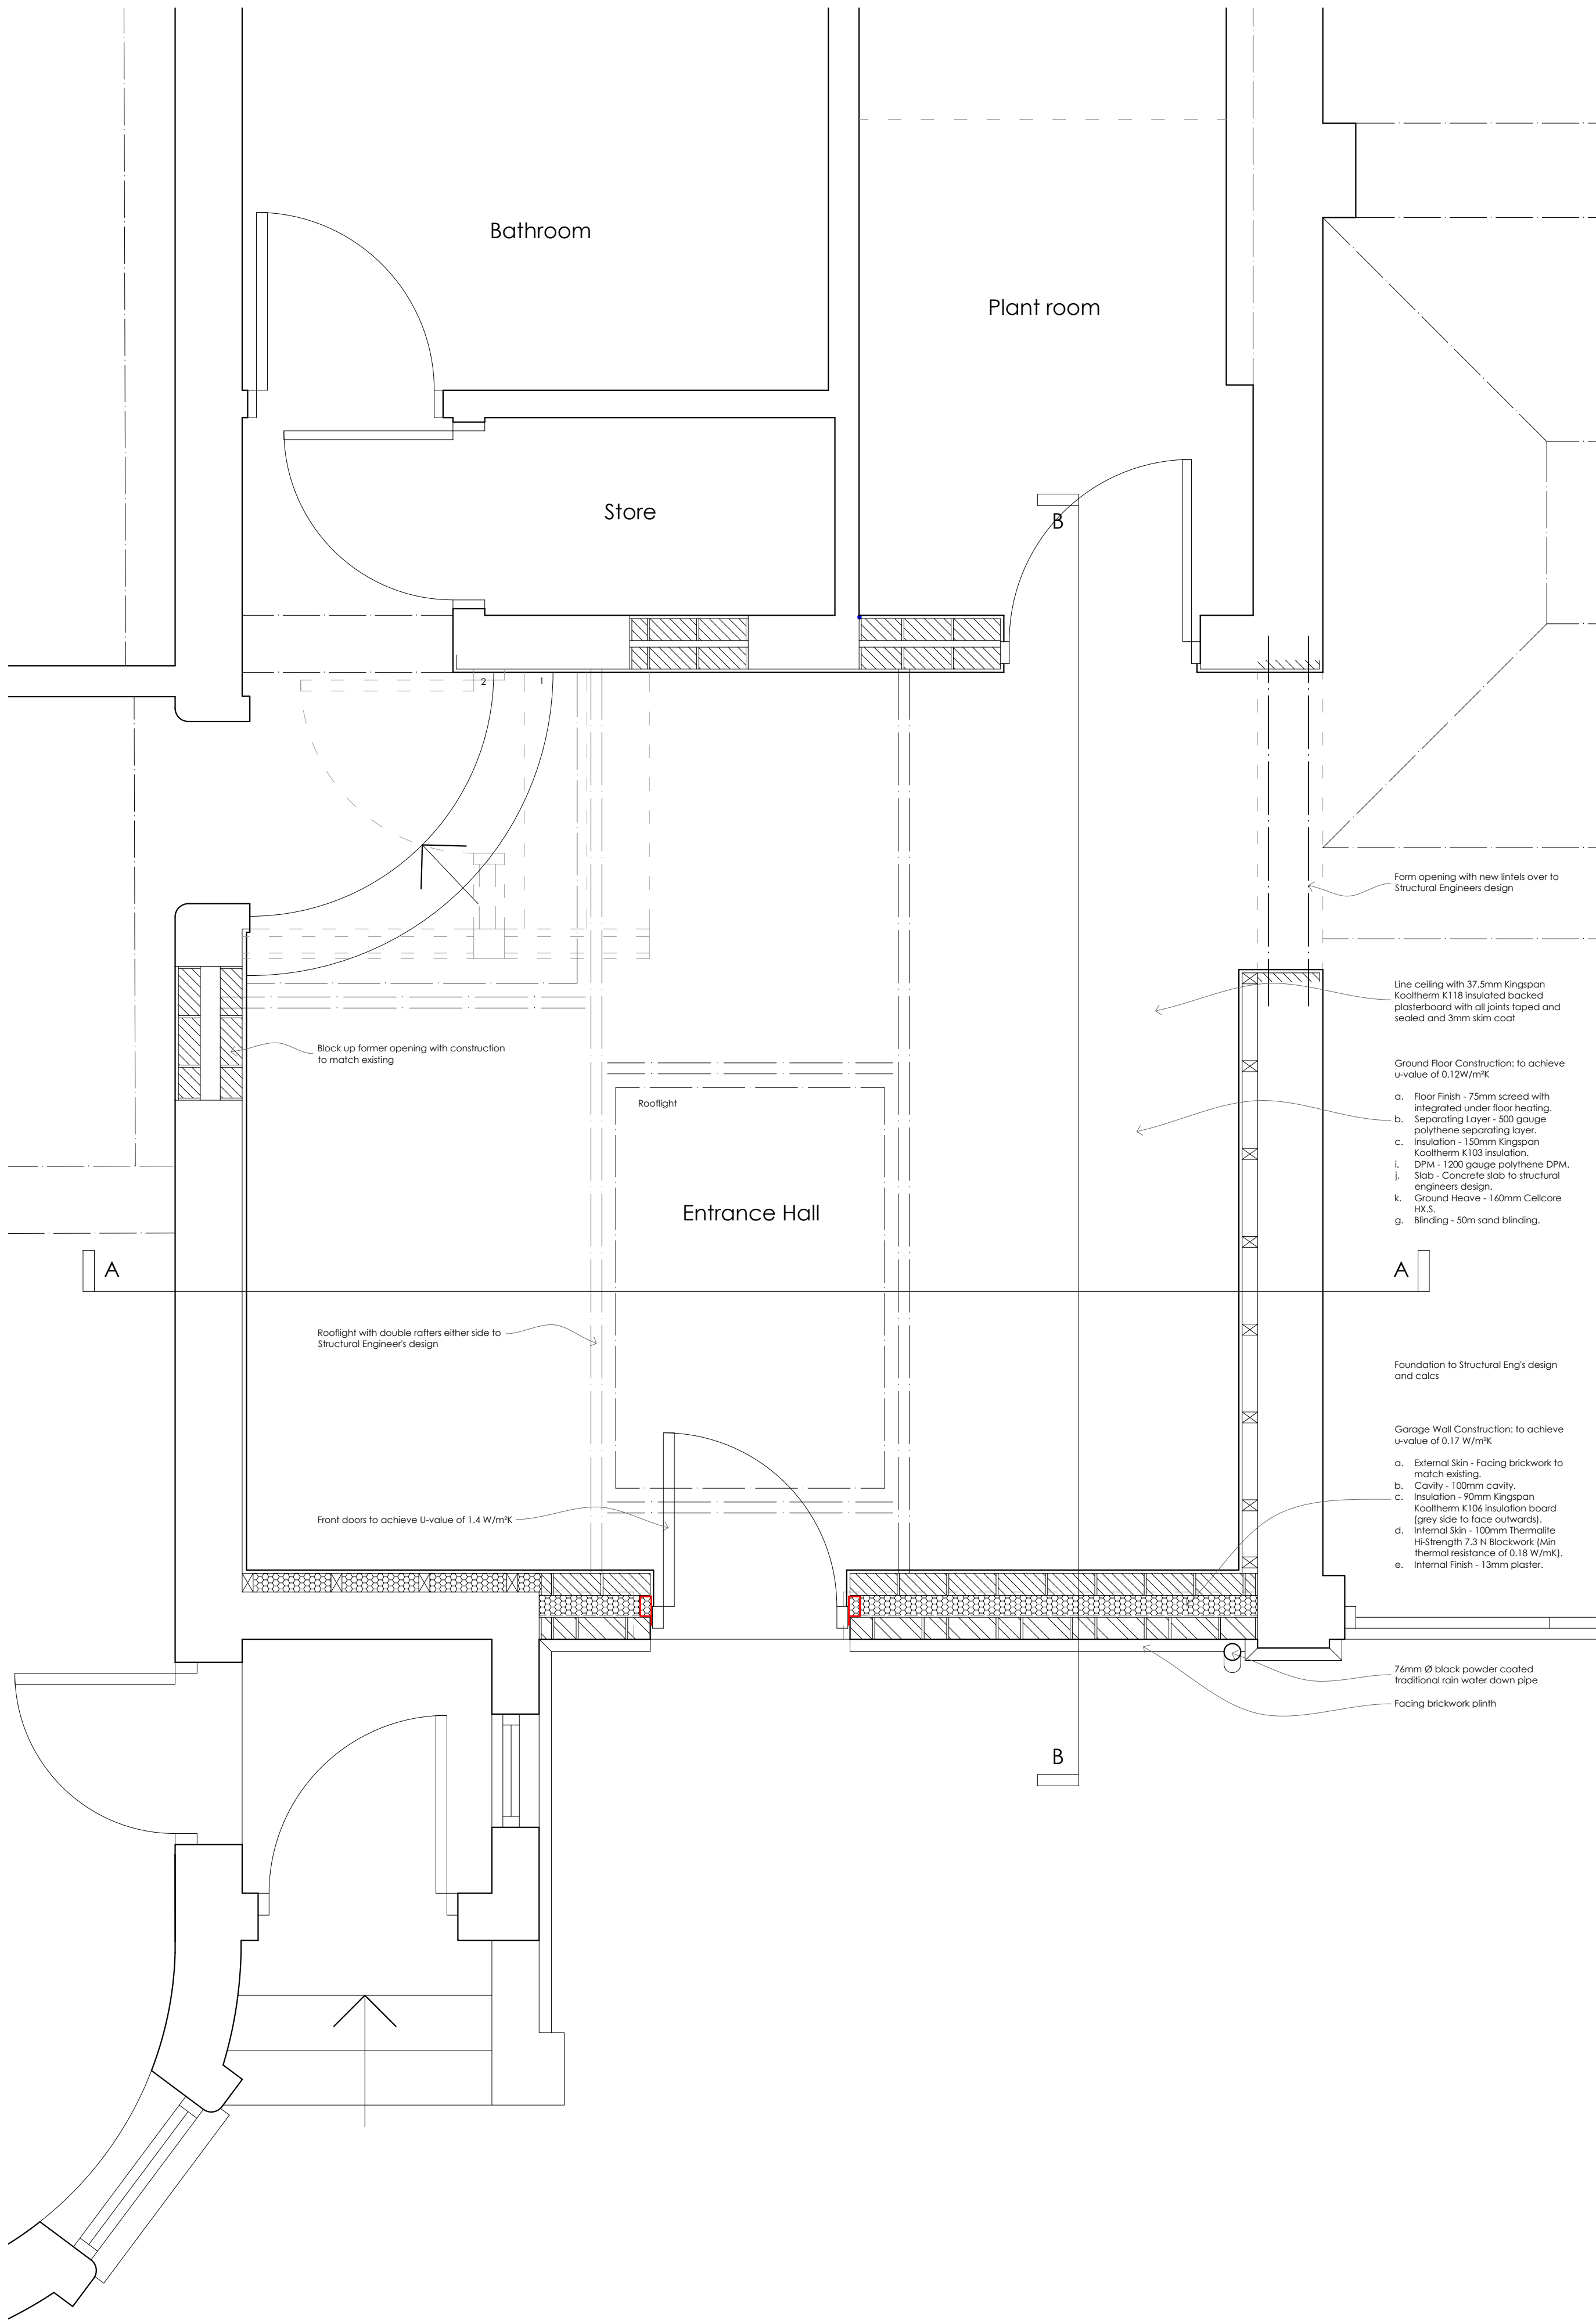

INFILL EXTENSION FLOOR PLAN - AS PROPOSED
SCALE @ 1:20 ON AN A1 SHEET

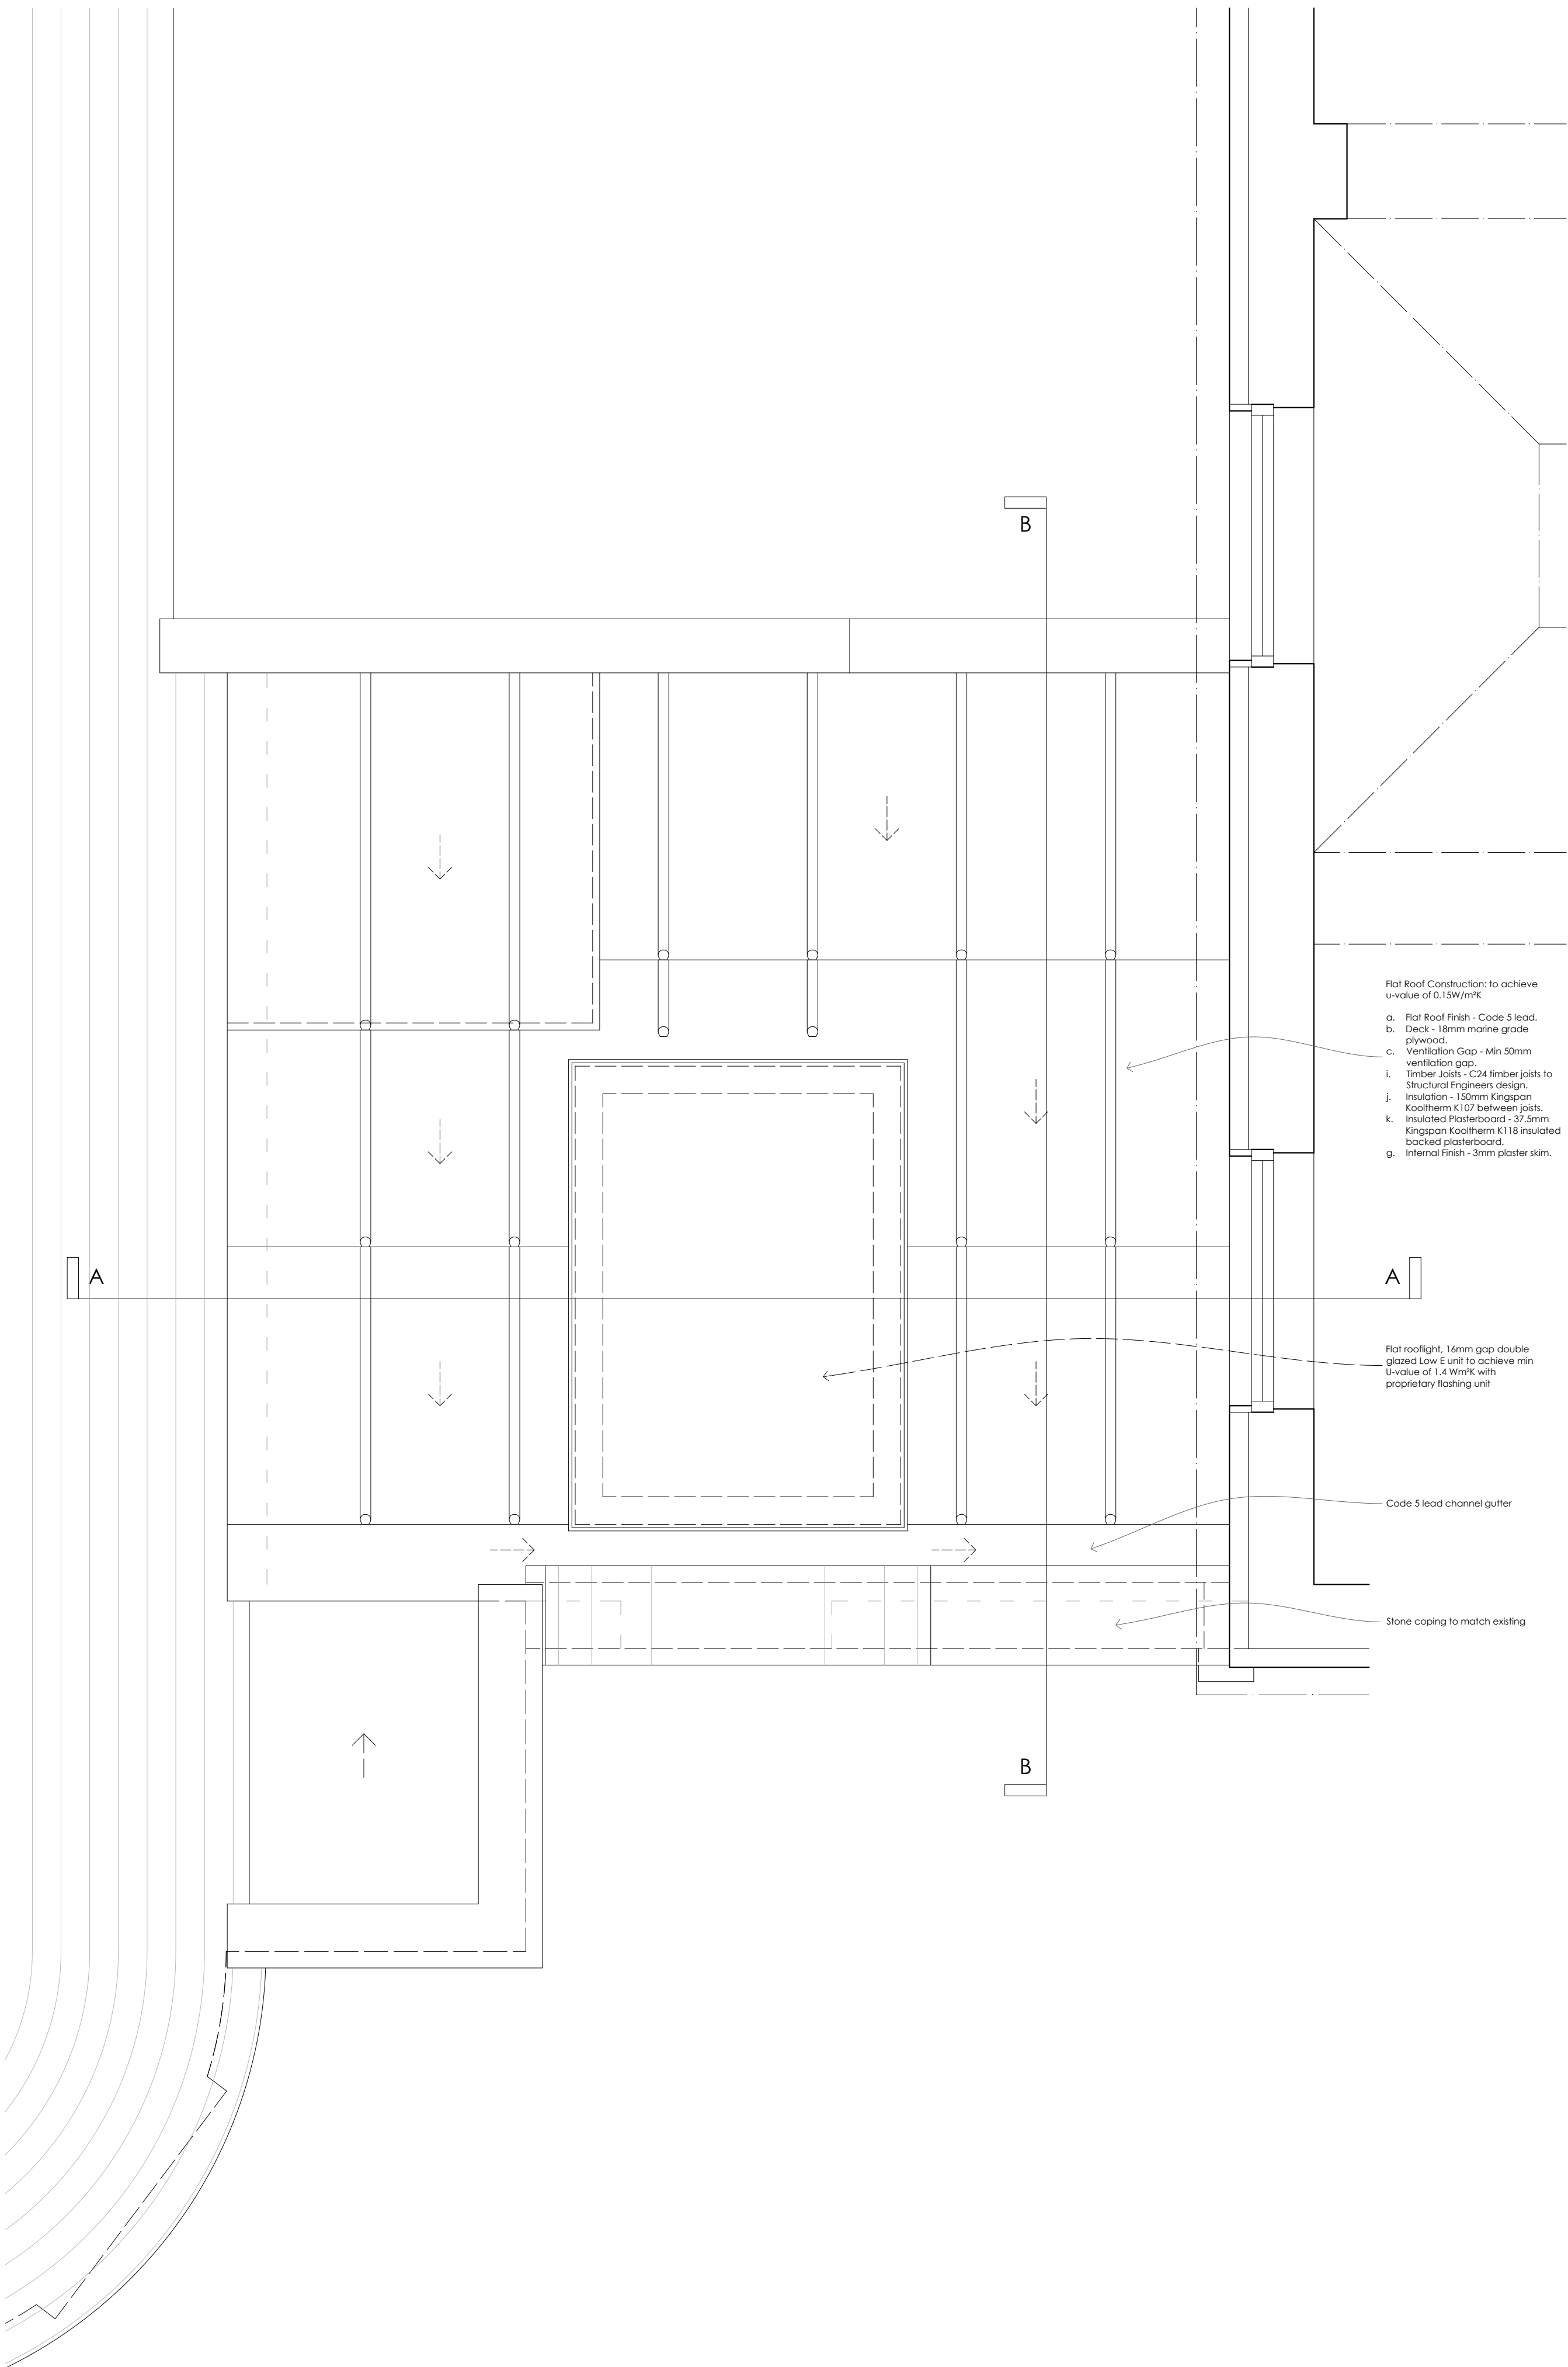

INFILL EXTENSION ROOF PLAN - AS PROPOSED
SCALE @ 1:20 ON AN A1 SHEET

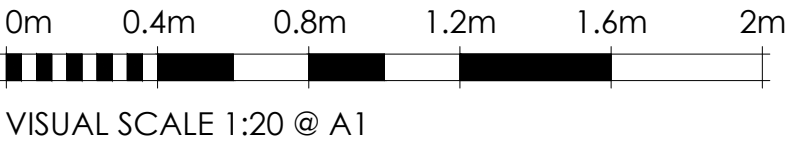

REV.	DATE.	BY.	AMENDMENT.	CHK.

PLANNING



2 Lucastes Mews, Paddockhall Road,
Haywards Heath,
West Sussex, RH16 1HE
(01444) 452604
hh@gouldbaxter.co.uk
www.gouldbaxter.co.uk

NOTES:
DO NOT SCALE OFF THIS DRAWING UNLESS FOR PLANNING PURPOSES.
CHECK ALL DIMENSIONS ON SITE BEFORE ANY WORK IS COMMENCED.
ALL GOODS MATERIALS AND WORKMANSHIP MUST CONFORM WITH CURRENT
BUILDING REGULATIONS, BRITISH STANDARDS AND CODES OF PRACTICE.
COPYRIGHT OF THIS DRAWING IS RETAINED BY GOULD PROPERTY CONSULTANTS
LTP 1/A GOULD BAXTER AND IT MUST NOT BE REPRODUCED WITHOUT WRITTEN
CONSENT.

CLIENT: Mr & Mrs L Edge
PROJECT: Stonehurst North Lodge, Selsfield Road, Ardingly, RH17 6TN

DRAWING: Infill Extension Plan Details - As Proposed

DATE: 03.12.2025	SCALE AT A1: 1:20	DRAWN BY: TG CHECKED BY: GB
---------------------	----------------------	--------------------------------

JOB NO. GH661	DRAWING NO. D.PL.010	REV. -
------------------	-------------------------	-----------