



DRAFT

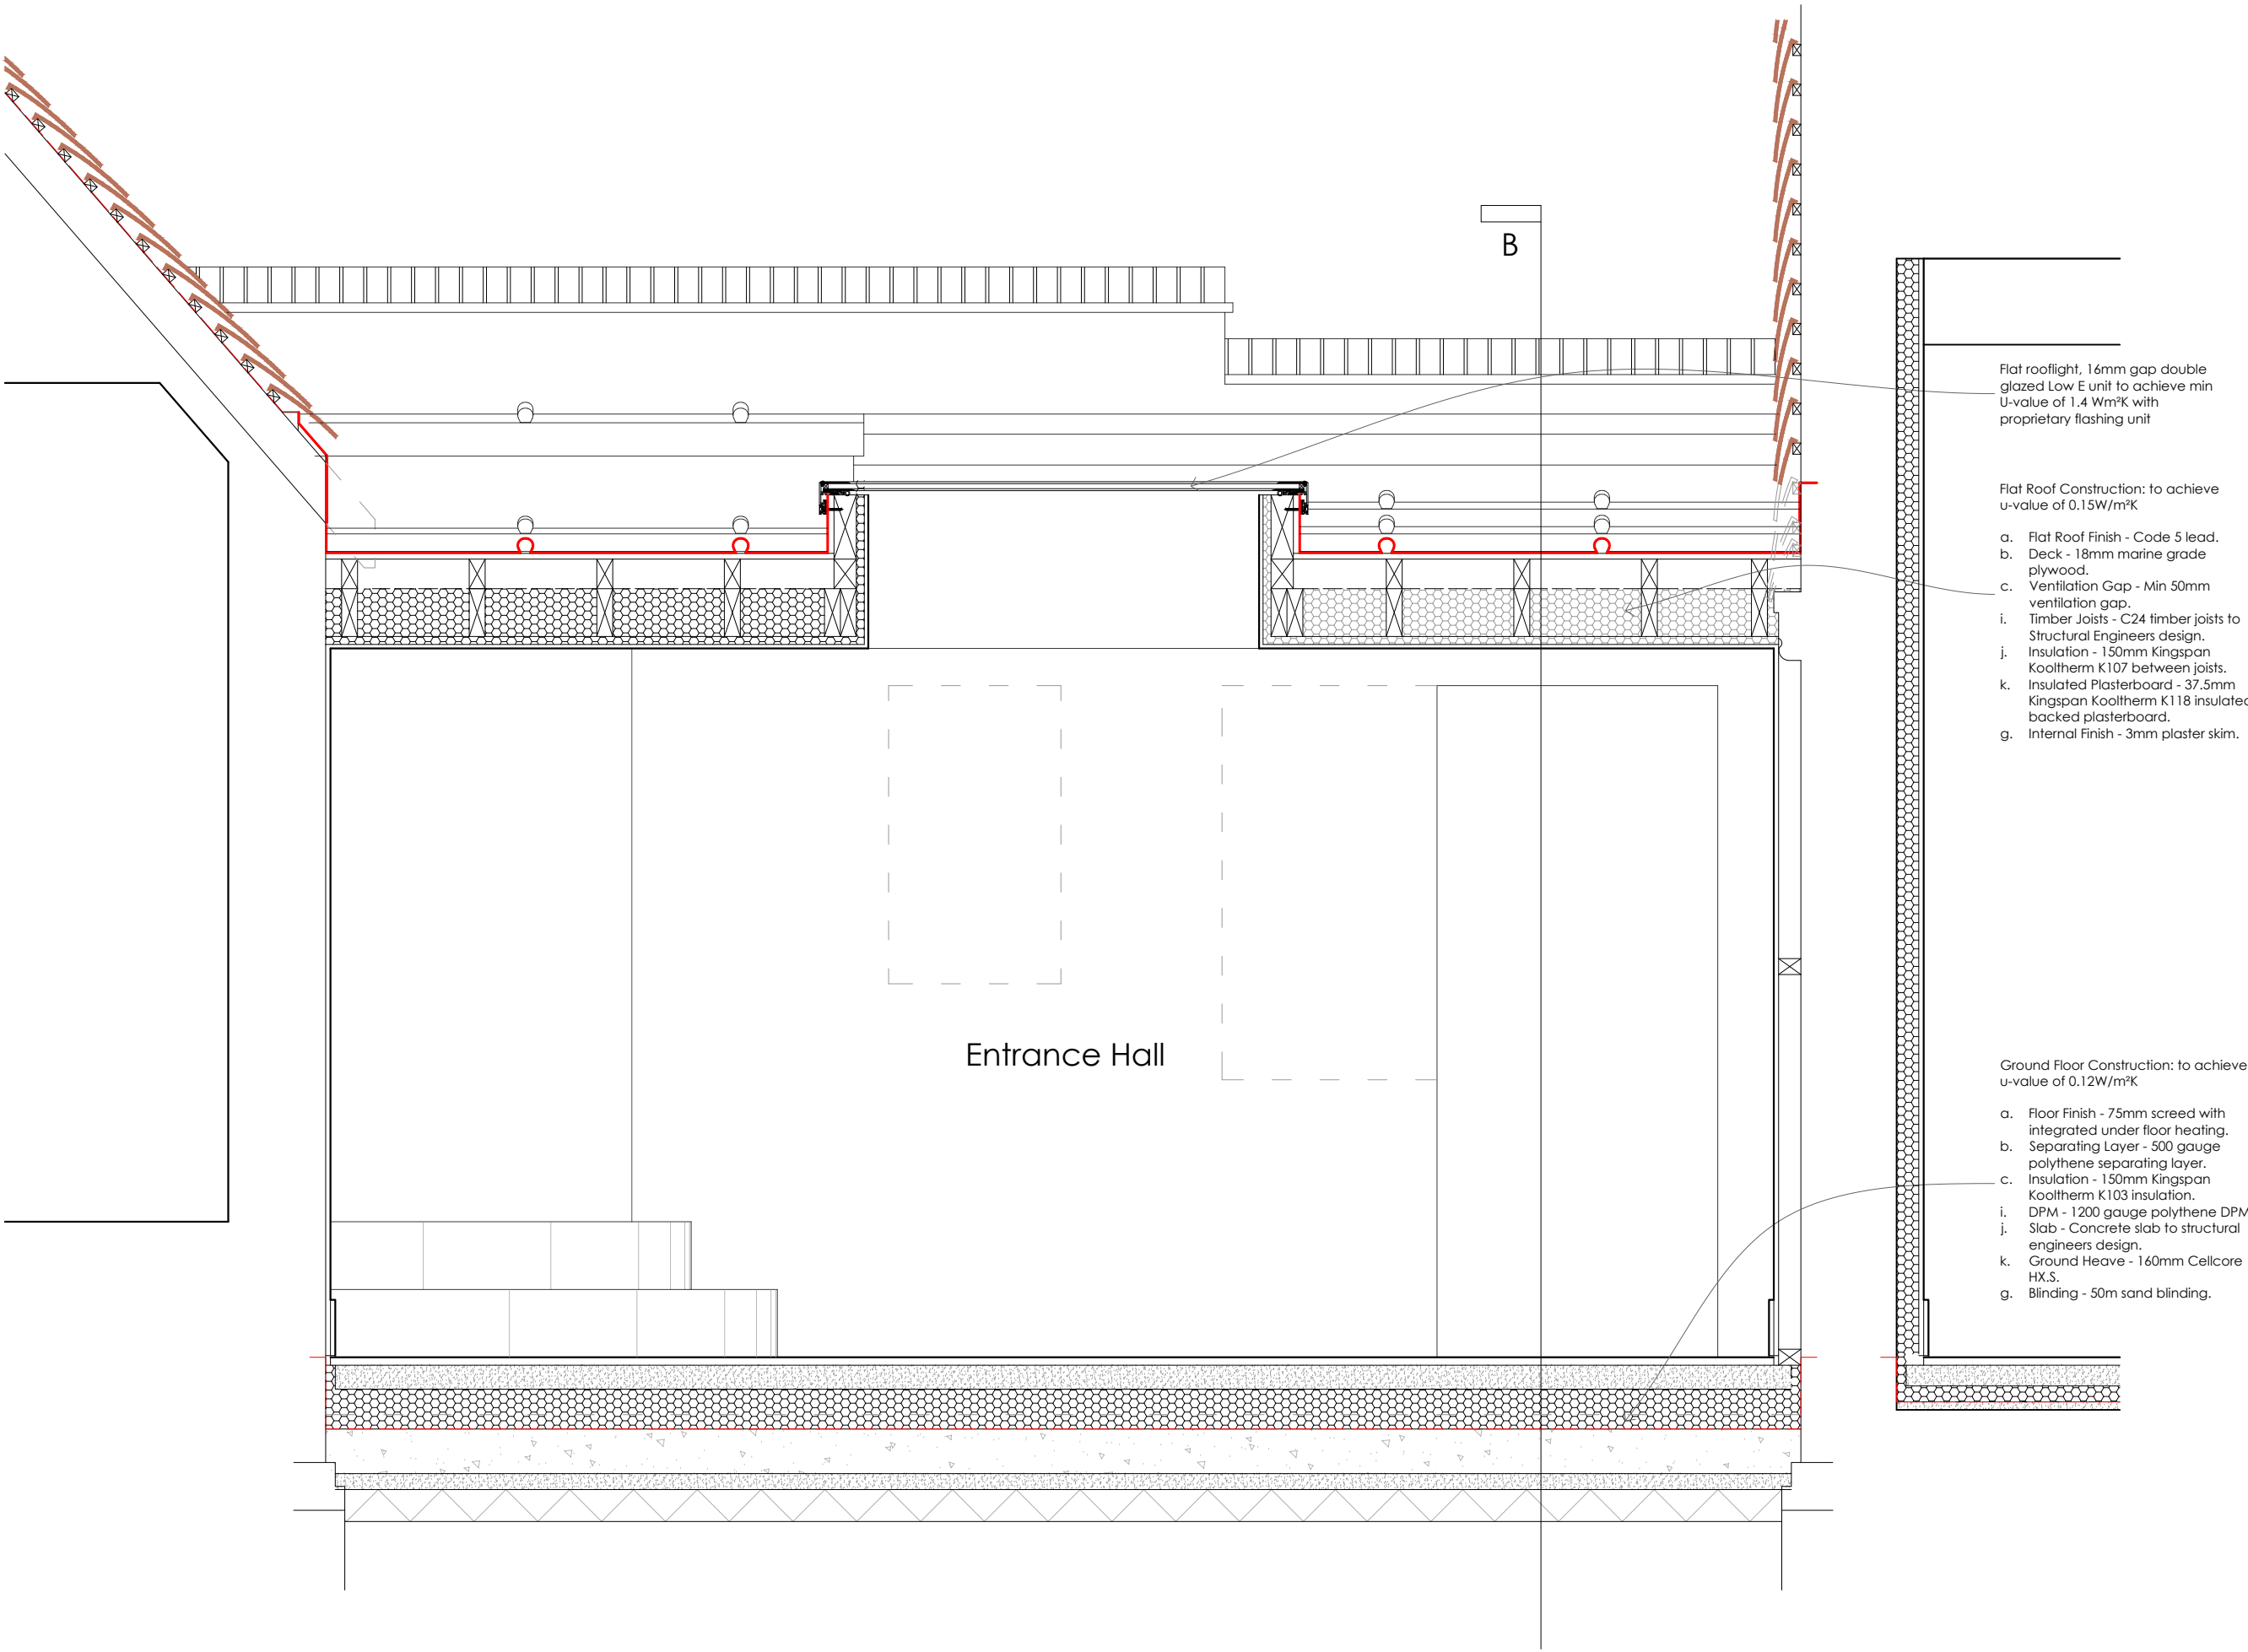


SECTION A-A - AS PROPOSED
SCALE @ 1:20 ON AN A1 SHEET

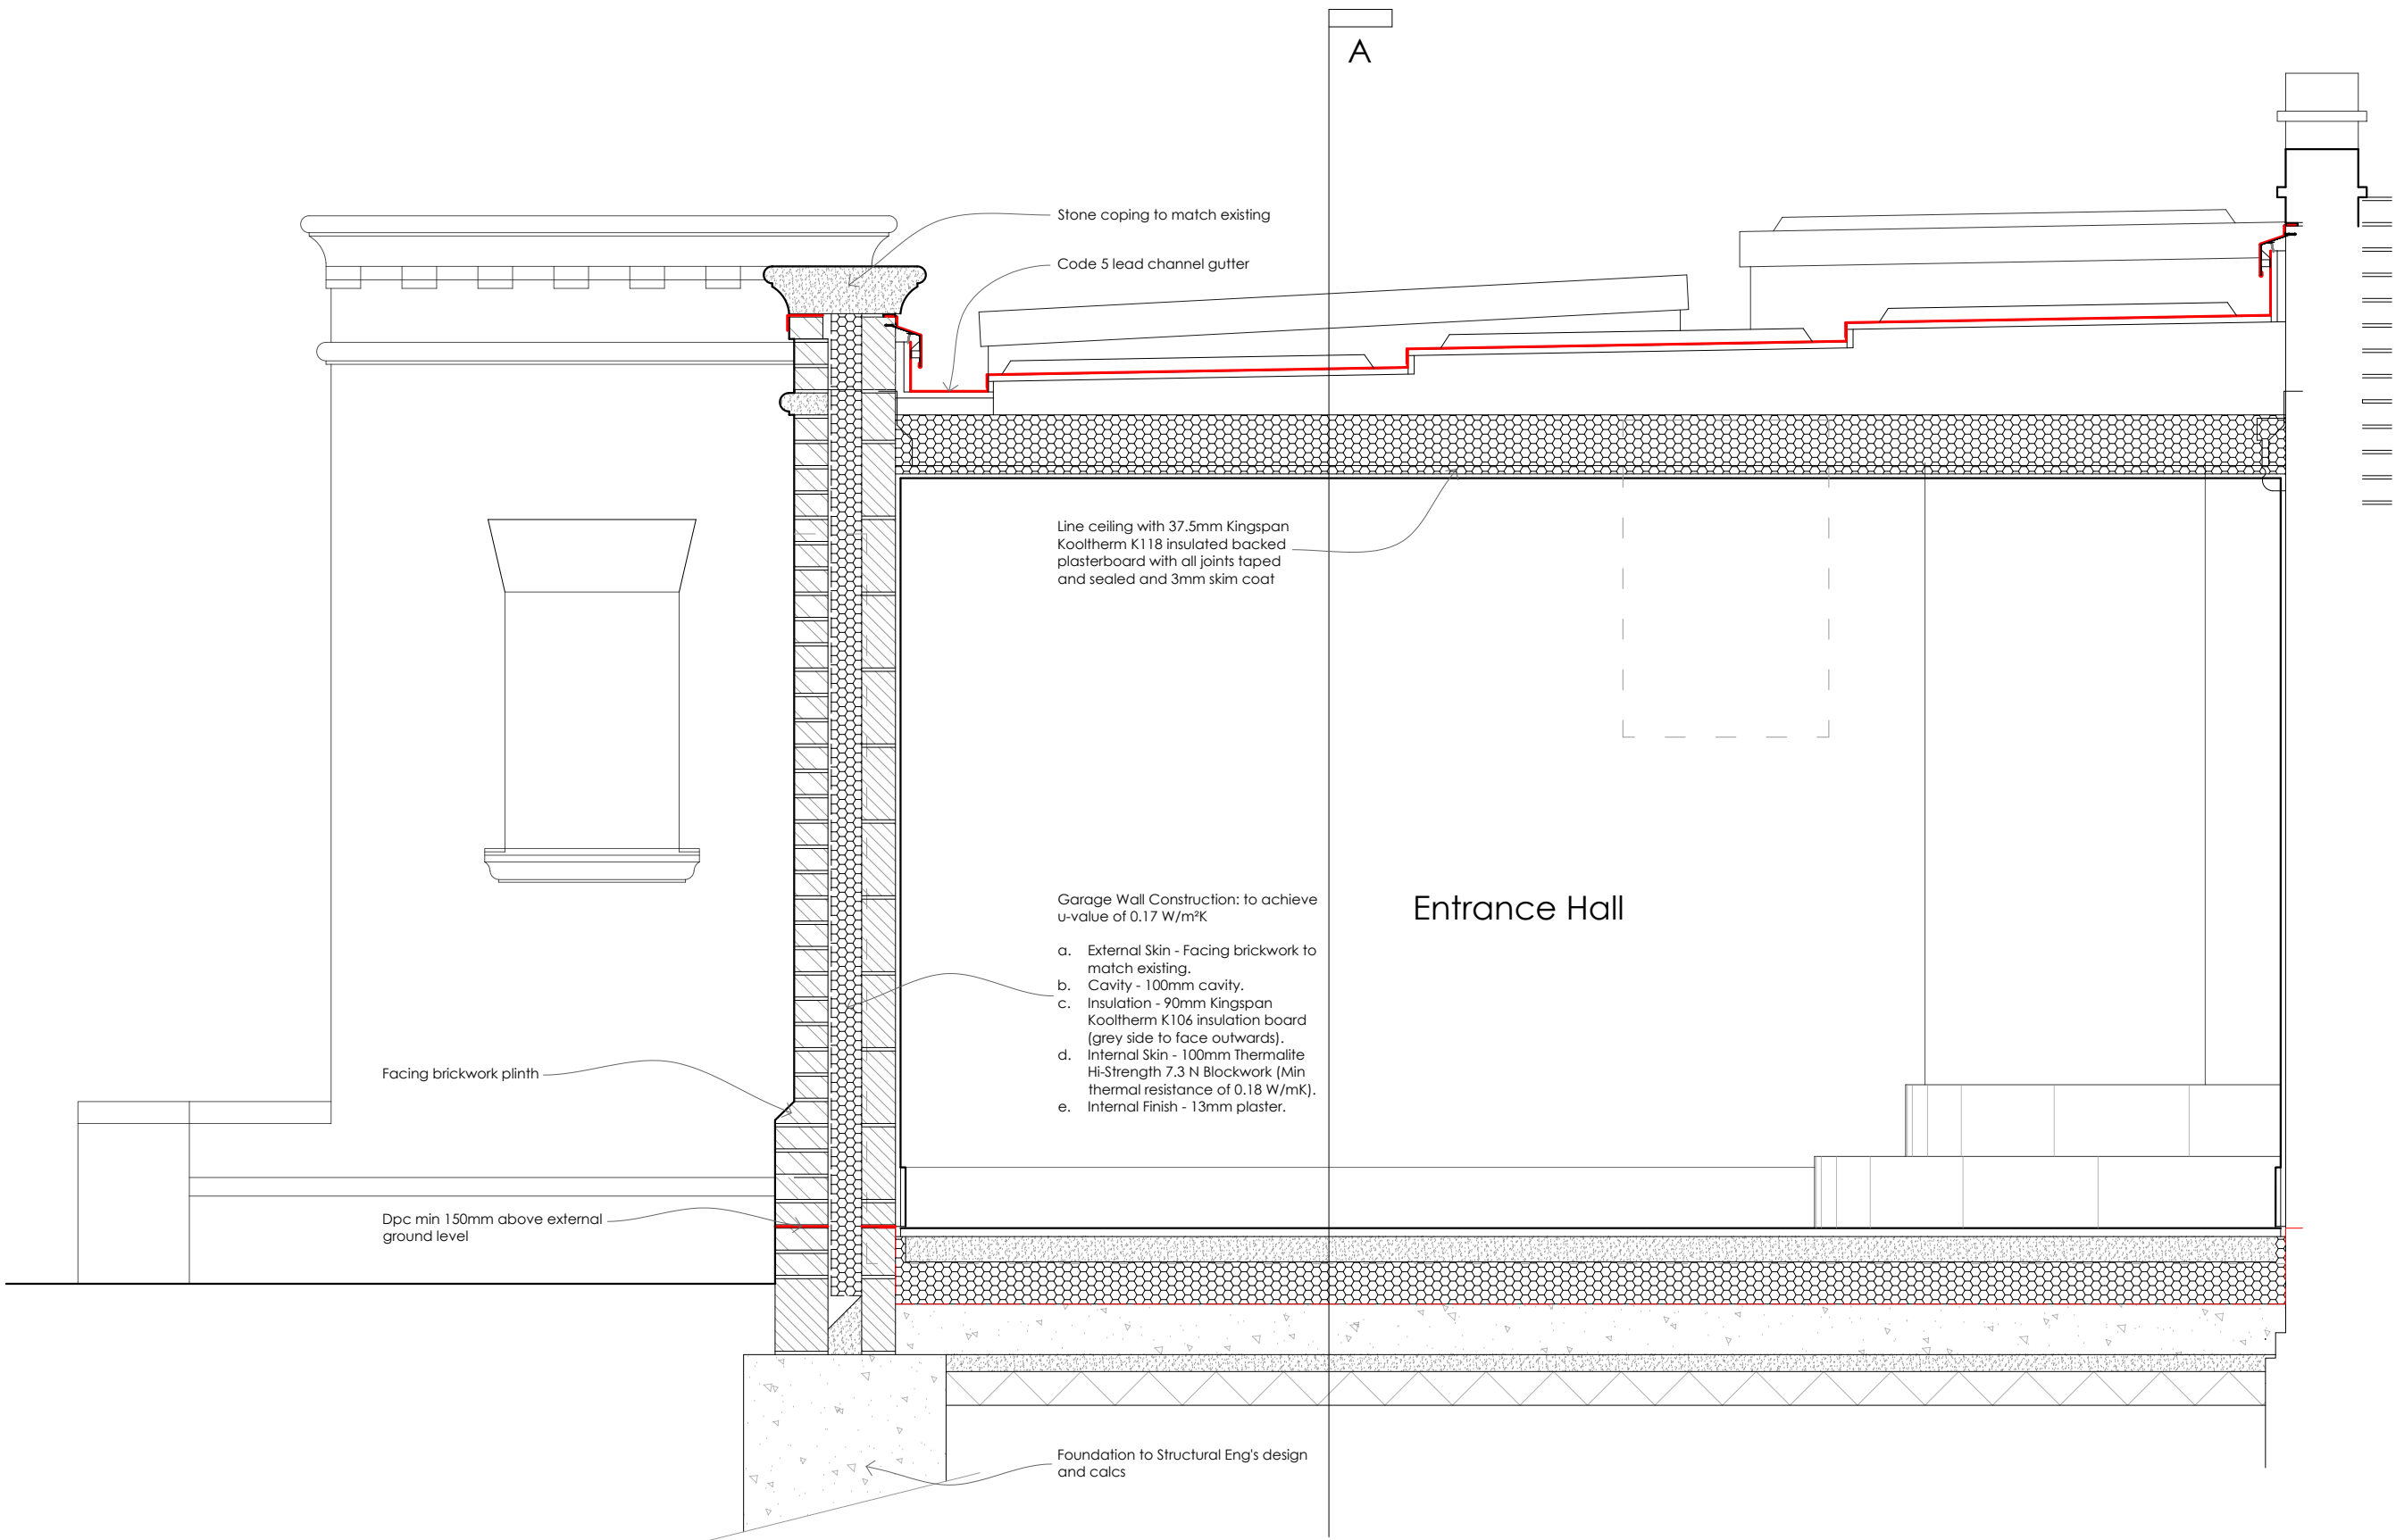

SECTION B-B - AS PROPOSED
SCALE @ 1:20 ON AN A1 SHEET



PART EAST ELEVATION - AS PROPOSED
SCALE @ 1:20 ON AN A1 SHEET

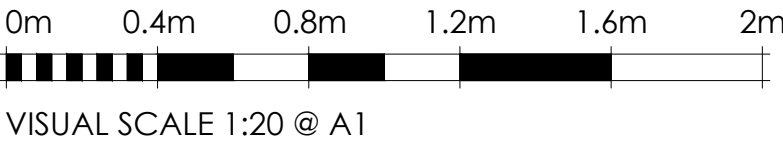

REV.	DATE.	BY.	AMENDMENT.	CHK.

PLANNING

gould baxter

2 Lucastes Mews, Paddockhall Road,
Haywards Heath,
West Sussex, RH16 1HE
(01444) 452604
hb@gouldbaxter.co.uk
www.gouldbaxter.co.uk

NOTES:
DO NOT SCALE OFF THIS DRAWING UNLESS FOR PLANNING PURPOSES.
CHECK ALL DIMENSIONS ON SITE BEFORE ANY WORK IS COMMENCED.
ALL GOODS MATERIALS AND WORKMANSHIP MUST CONFORM WITH CURRENT
BUILDING REGULATIONS, BRITISH STANDARDS AND CODES OF PRACTICE.
COPYRIGHT OF THIS DRAWING IS RETAINED BY GOULD PROPERTY CONSULTANTS
LTP 1/A GOULD BAXTER AND IT MUST NOT BE REPRODUCED WITHOUT WRITTEN
CONSENT.

CLIENT: Mr & Mrs L Edge	
PROJECT: Stonehurst North Lodge, Selsfield Road, Ardingly, RH17 6TN	
DRAWING: Infill Extension Section and Elevation Details - As Proposed	
DATE: 03.12.2025	SCALE AT A1: 1:20
DRAWN BY: TG CHECKED BY: GB	
JOB NO. GH661	DRAWING NO. D.PL.011
REV. -	