
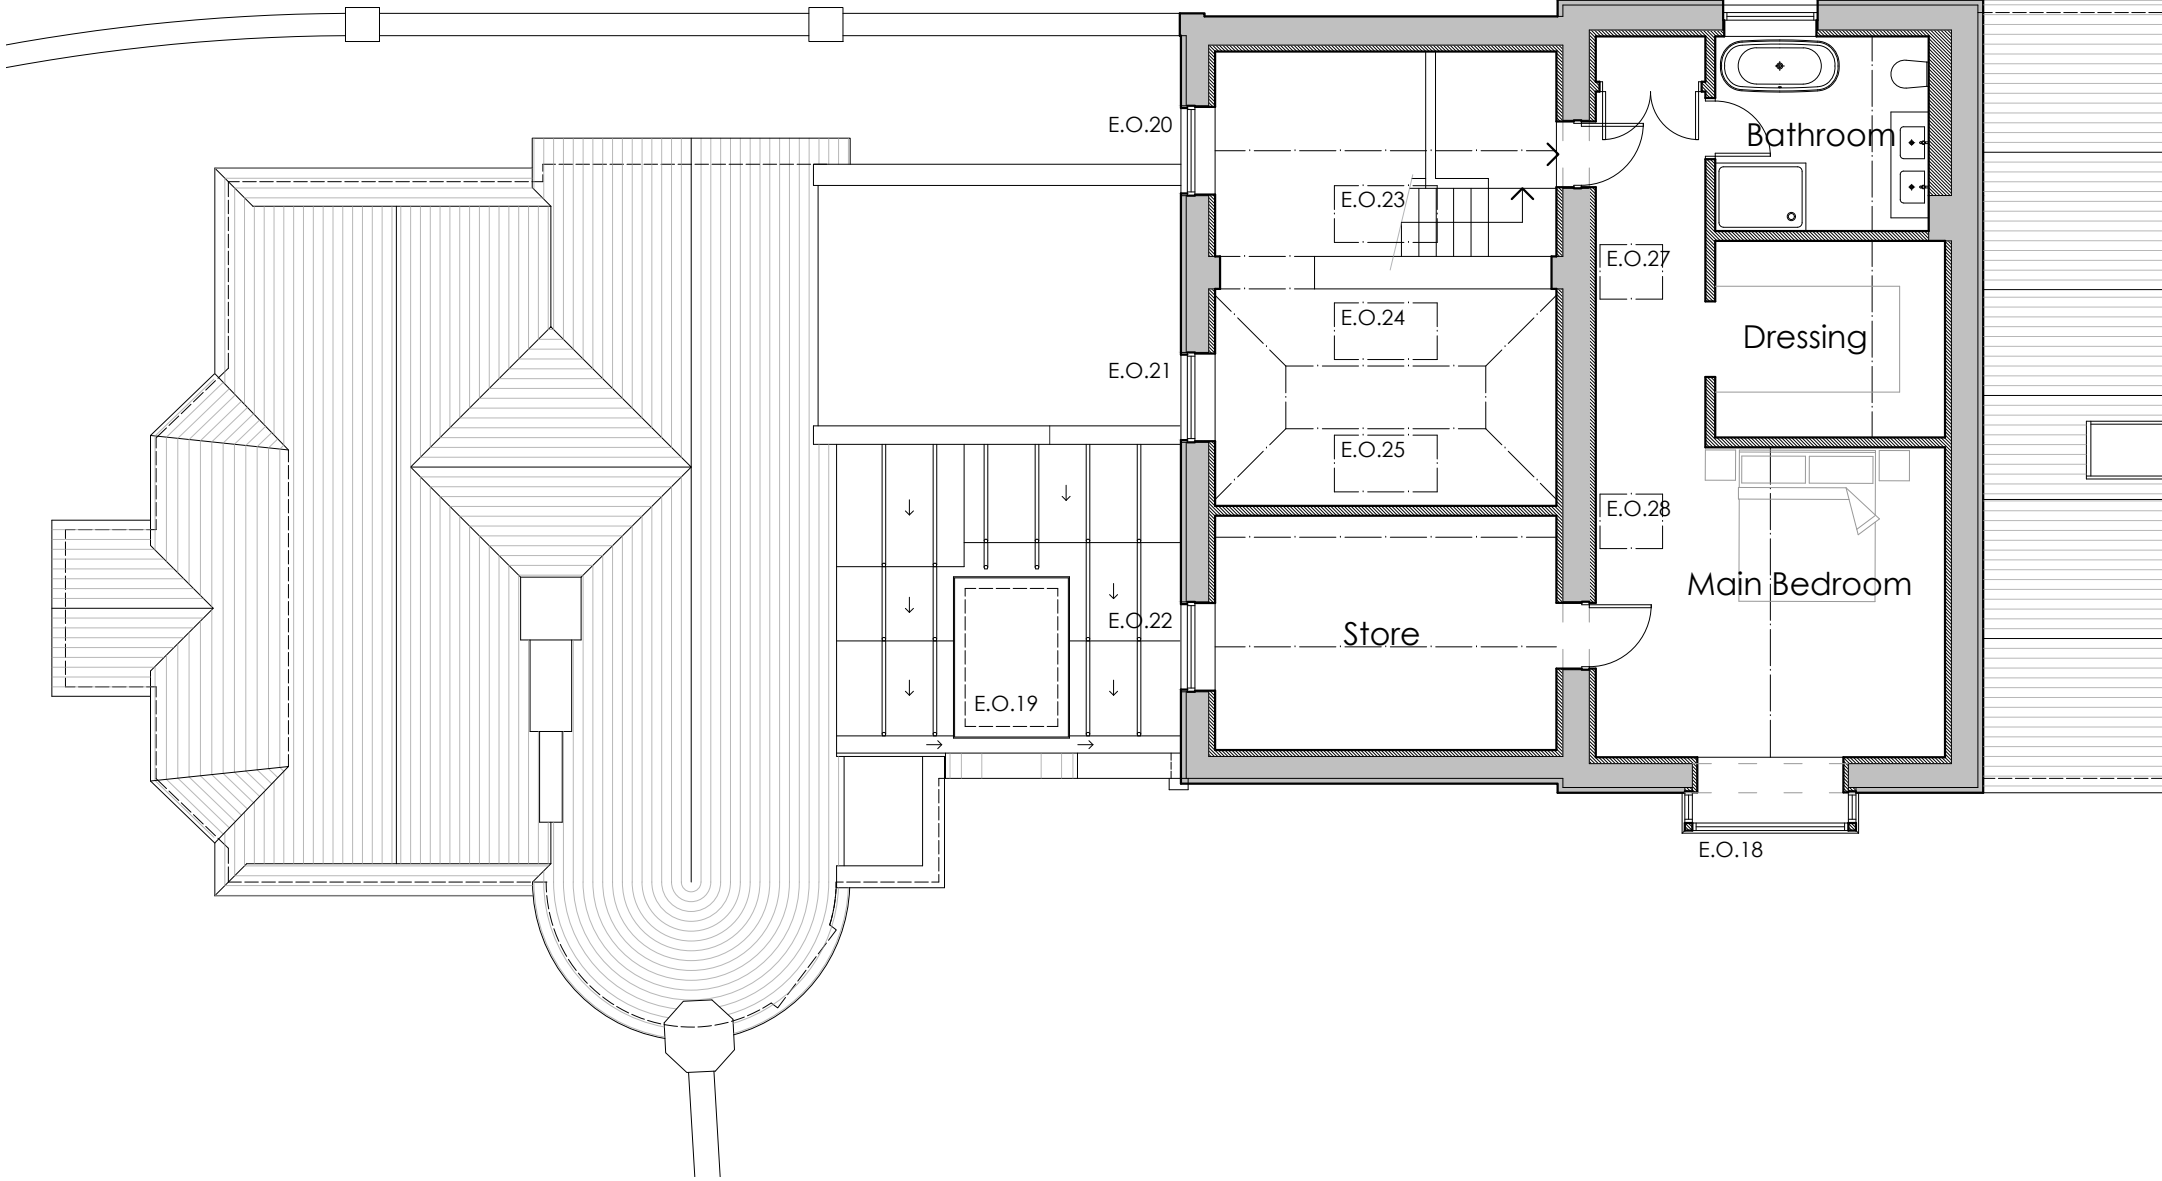


FOR PLANNING
PURPOSES ONLY


NOT FOR CONSTRUCTION

DRAFT

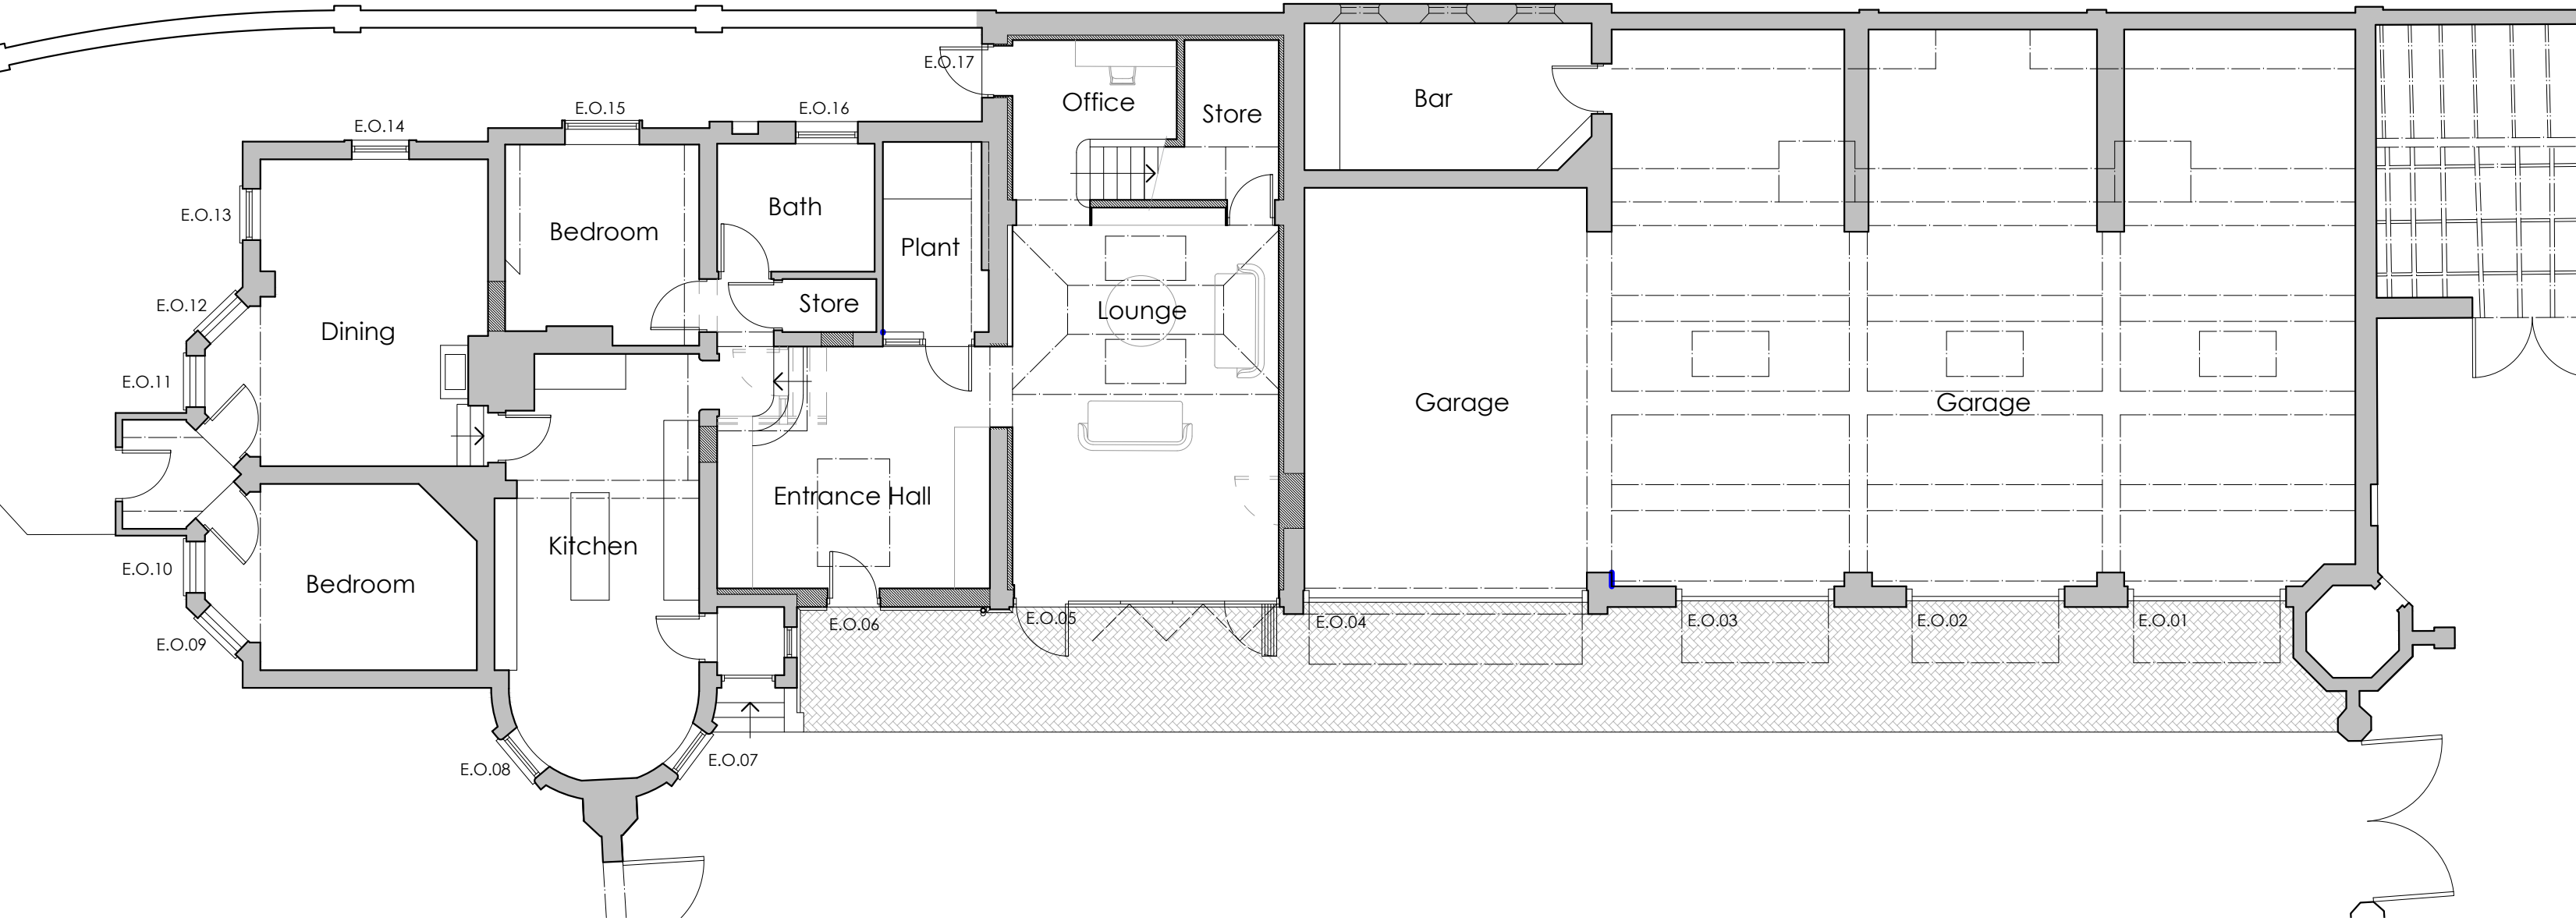


GROUND FLOOR PLAN - AS PROPOSED
SCALE @ 1:100 ON AN A1 SHEET


FIRST FLOOR PLAN - AS PROPOSED
SCALE @ 1:100 ON AN A1 SHEET

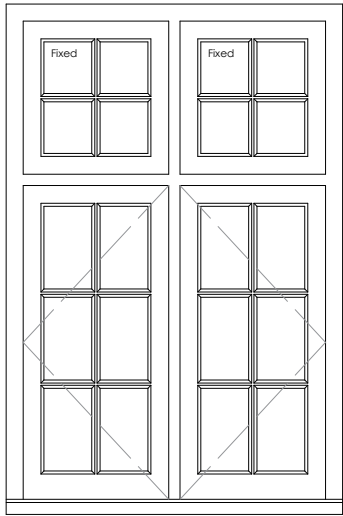


E.O.07, 08, 09, 10, 11,
12 & 13

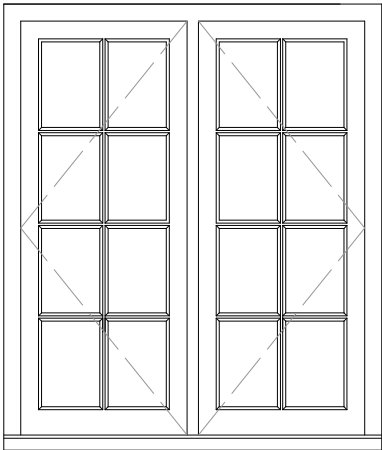


E.O.14

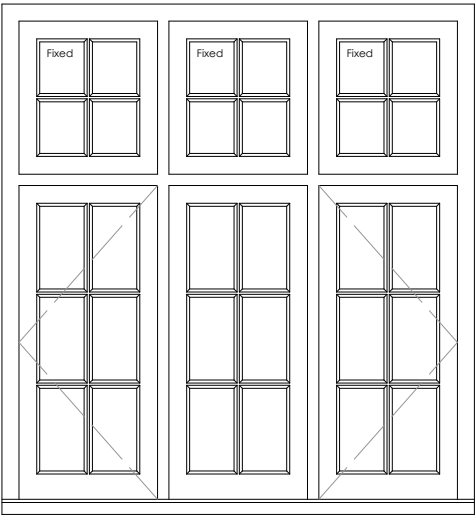



E.O.15

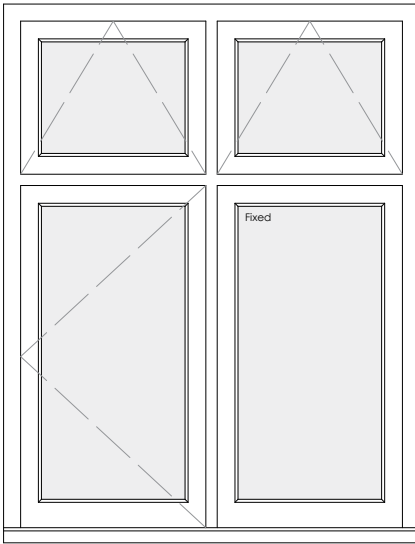


E.O.16

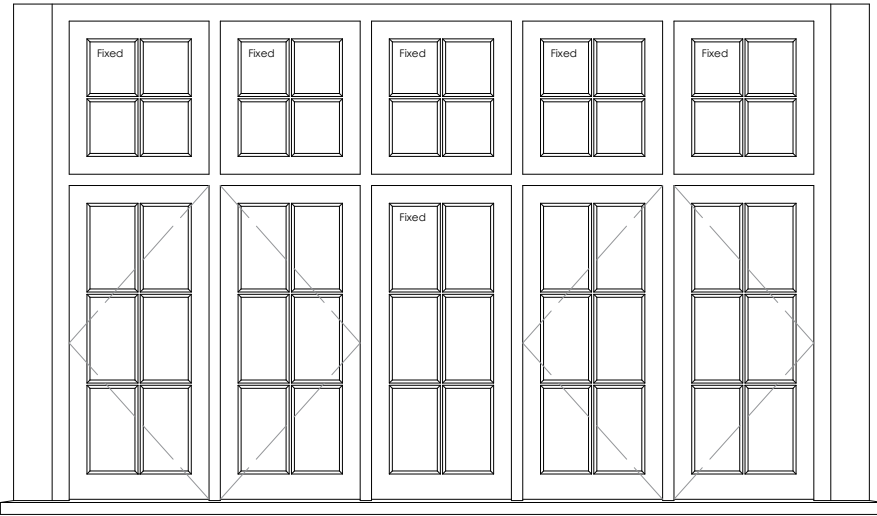


E.O.18

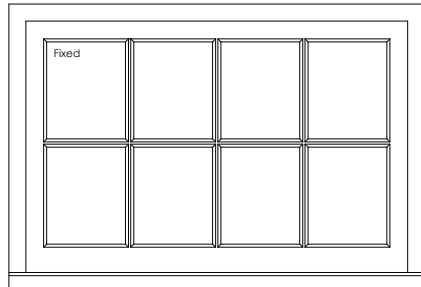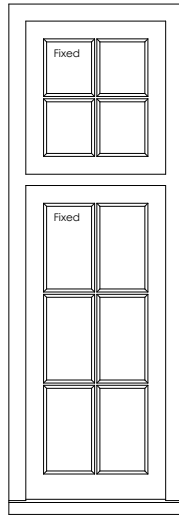


E.O.20, 21 & 22

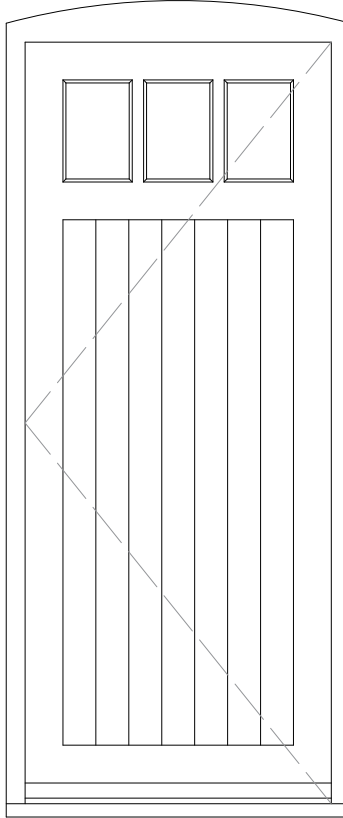


E.O.06

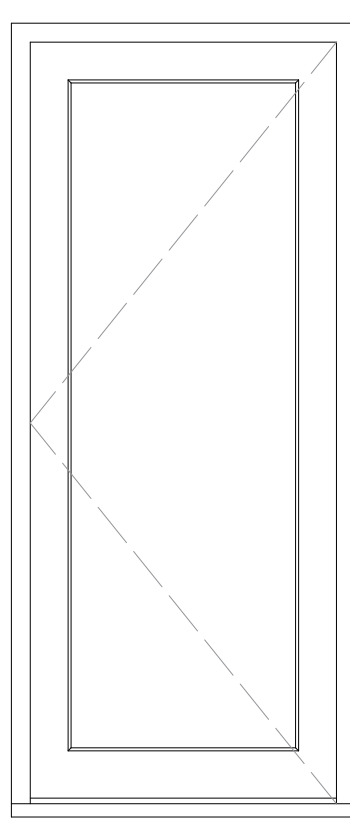


E.O.17

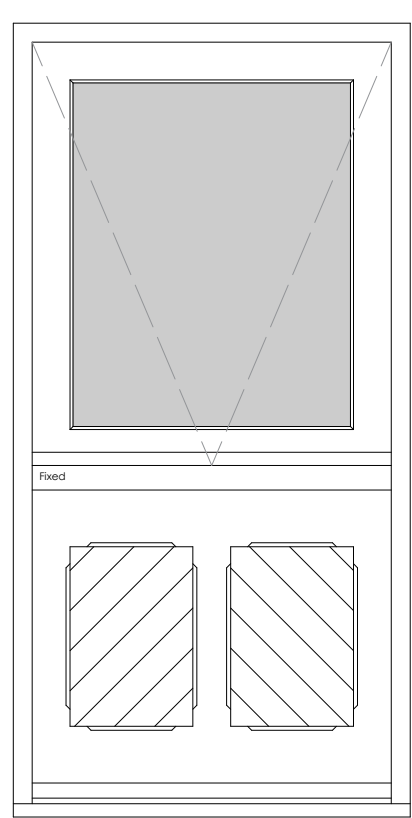


E.O.26

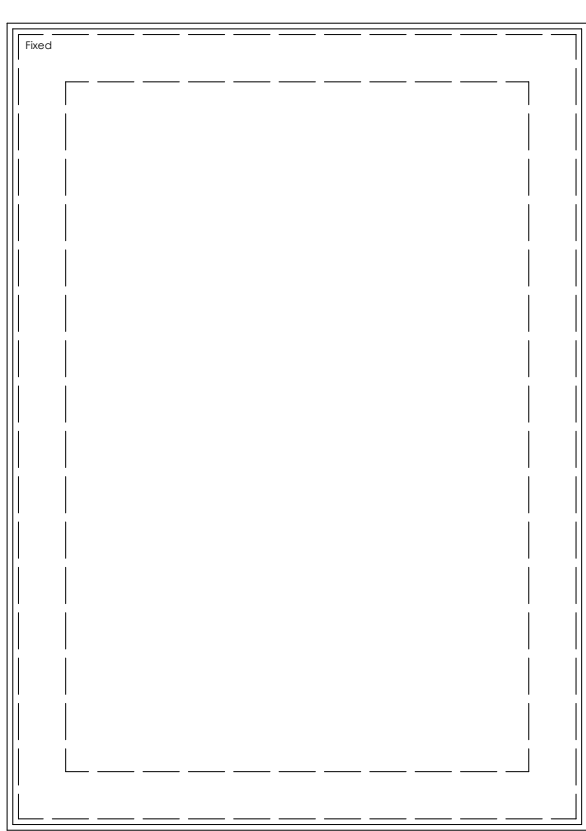


E.O.19

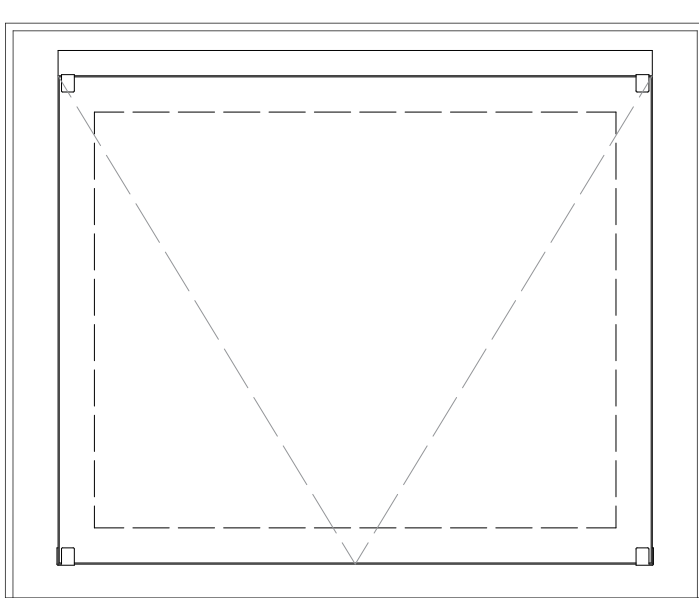


E.O.23, 24 & 25

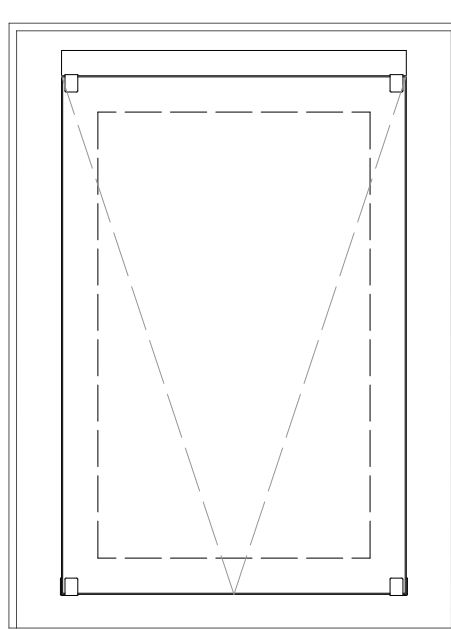


E.O.27 & 28

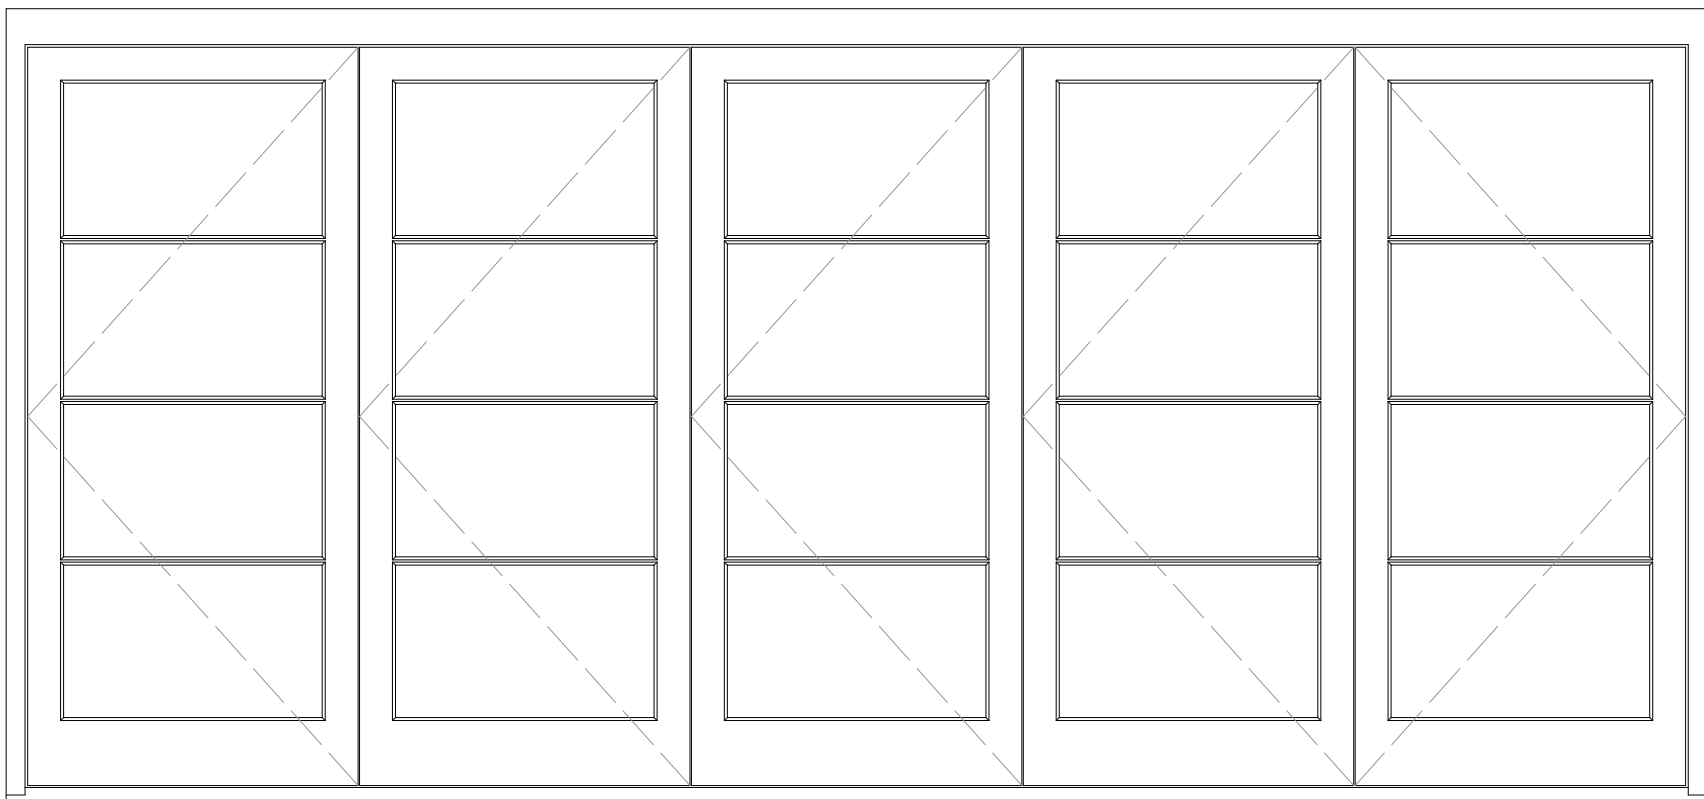

E.O.05


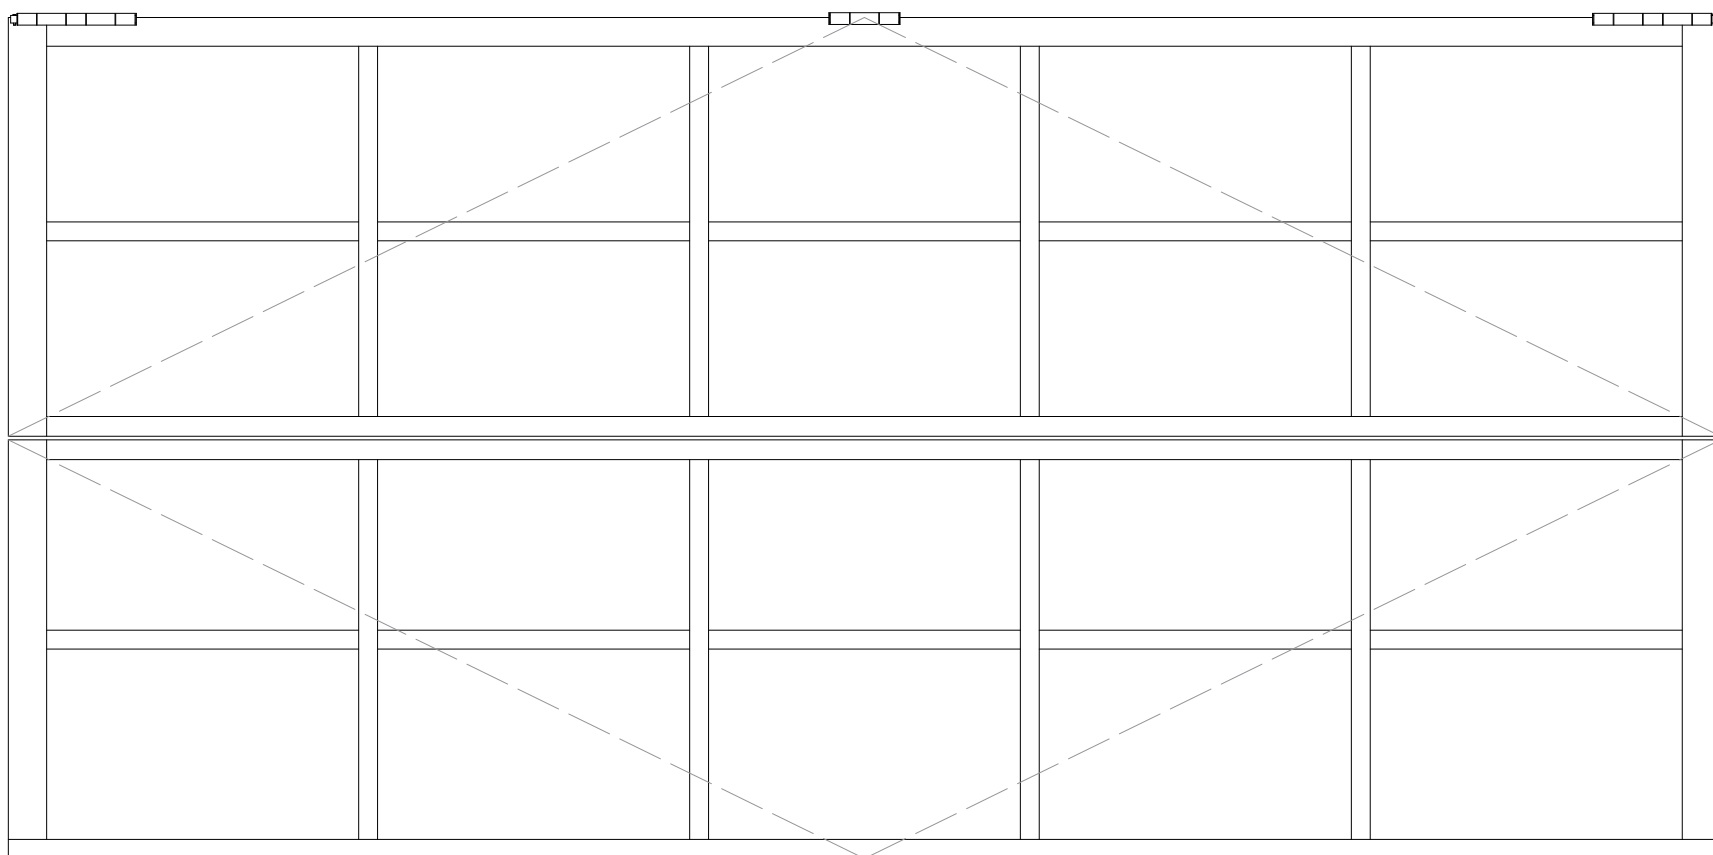


E.O.04

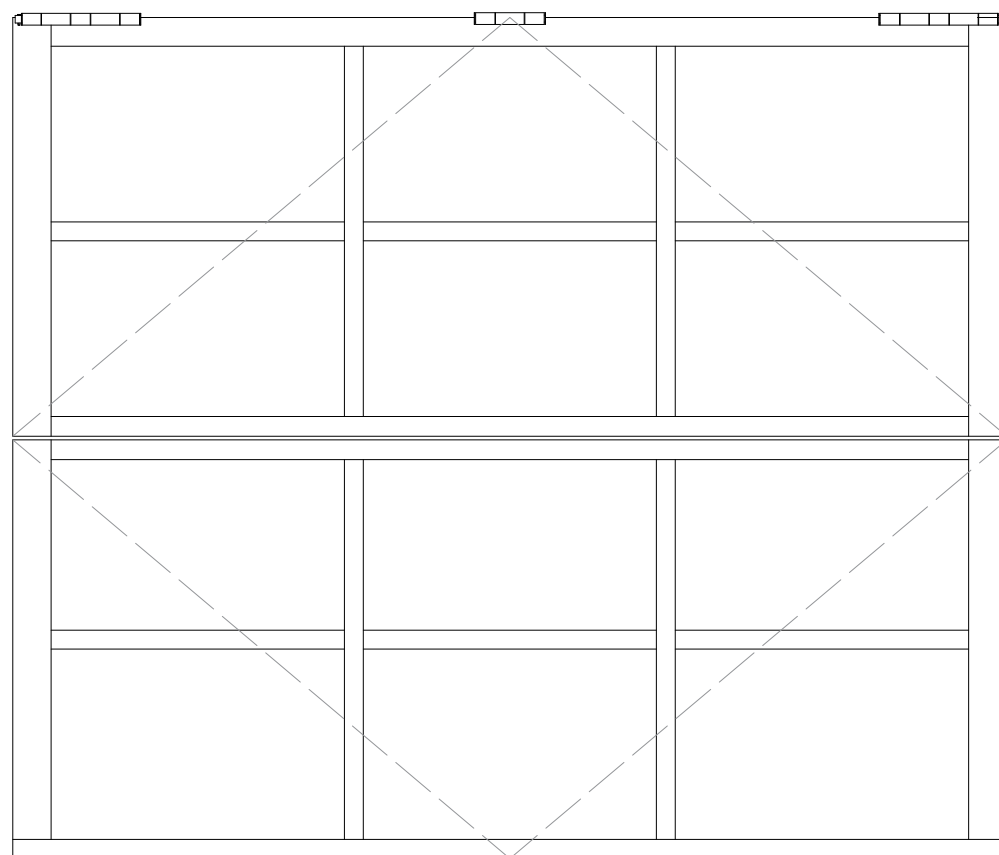

E.O.01, 02 & 03

WINDOW AND DOOR ELEVATIONS - AS PROPOSED
SCALE @ 1:20 ON AN A1 SHEET

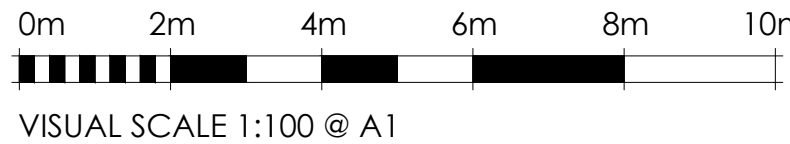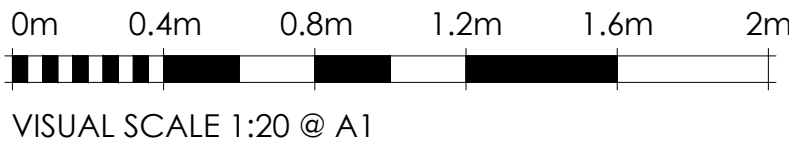

REV.	DATE.	BY.	AMENDMENT.	CHK.

PLANNING



2 Lucastes Mews, Paddockhall Road,
Haywards Heath,
West Sussex, RH16 1HE
(01444) 452604
hh@gouldbaxter.co.uk
www.gouldbaxter.co.uk

NOTES:
DO NOT SCALE OFF THIS DRAWING UNLESS FOR PLANNING PURPOSES.
CHECK ALL DIMENSIONS ON SITE BEFORE ANY WORK IS COMMENCED.
ALL GOODS MATERIALS AND WORKMANSHIP MUST CONFORM WITH CURRENT
BUILDING REGULATIONS, BRITISH STANDARDS AND CODES OF PRACTICE.
COPYRIGHT OF THIS DRAWING IS RETAINED BY GOULD PROPERTY CONSULTANTS
LIP 17A GOULD BAXTER AND IT MUST NOT BE REPRODUCED WITHOUT WRITTEN
CONSENT.

CLIENT. Mr & Mrs L Edge
PROJECT. Stonehurst North Lodge, Selsfield Road, Ardingly, RH17 6TN

DRAWING.
Window and Door Elevation Details -
As Proposed

DATE. 03.12.2025	SCALE AT A1. 1:20	DRAWN BY. TG CHECKED BY. GB
---------------------	----------------------	--------------------------------

JOB NO. GH661	DRAWING NO. D.PL.012	REV. -
------------------	-------------------------	-----------