


NOTES

DO NOT SCALE OFF THIS DRAWING.

CHECK ALL DIMENSIONS ON SITE BEFORE ANY WORK IS COMMENCED.
ALL GOODS MATERIALS AND WORKMANSHIP MUST CONFORM WITH CURRENT BUILDING REGULATIONS, BRITISH STANDARDS AND CODES OF PRACTICE.



Front Elevation as Existing

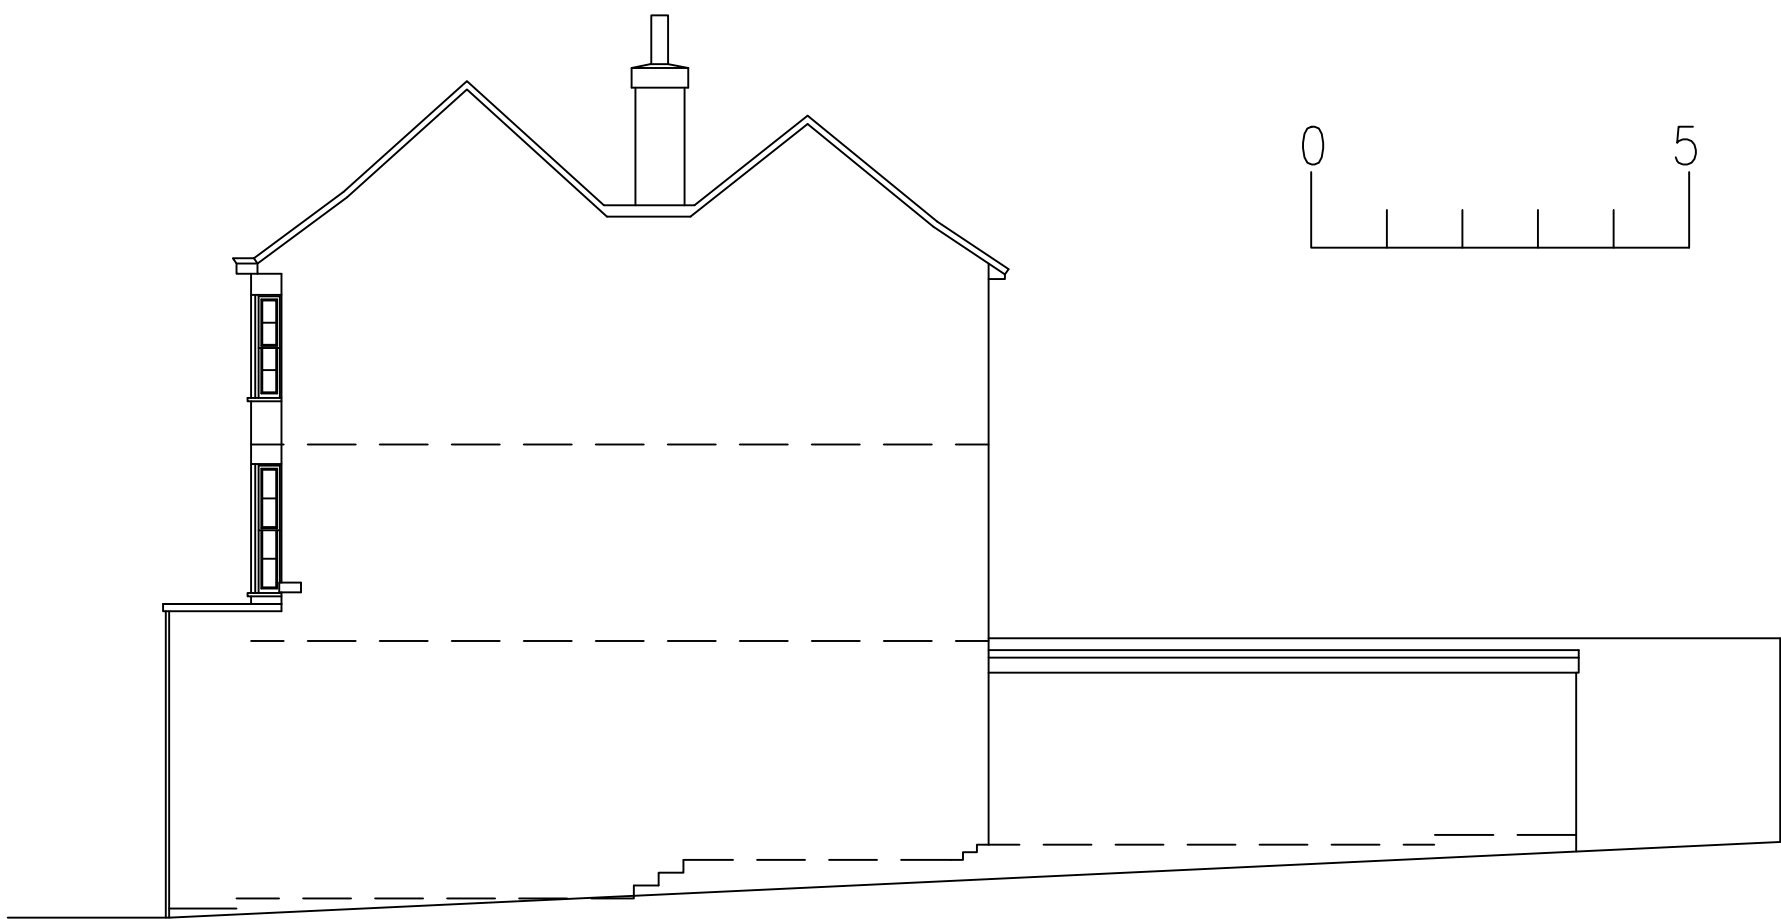

Side Elevation as Existing



Side Elevation as Existing



Rear Elevation as Existing

CLIENT
Ms R Bryant

JOB TITLE
Heathfield House
11 High Street
Cuckfield
West Sussex
RH17 5JU

DRAWING TITLE

Elevations
as Existing

DATE Sept 25	SCALE 1:100@A1	DRAWN BY JAS
	CHECKED BY *	

JOB NO. *	DRAWING NO. 04	REVISION *
--------------	-------------------	---------------