




BELMONT DESIGNS
ARCHITECTURAL PRACTICE

james@belmont-designs.co.uk
www.belmont-designs.co.uk
37 Ashenground Road
Haywards Heath
RH16 4PS
Tel: 01444 455161 Mobile 07885 387900


NOTES

DO NOT SCALE OFF THIS DRAWING.

CHECK ALL DIMENSIONS ON SITE BEFORE ANY WORK IS COMMENCED.
ALL GOODS MATERIALS AND WORKMANSHIP MUST CONFORM WITH CURRENT BUILDING REGULATIONS, BRITISH STANDARDS AND CODES OF PRACTICE.

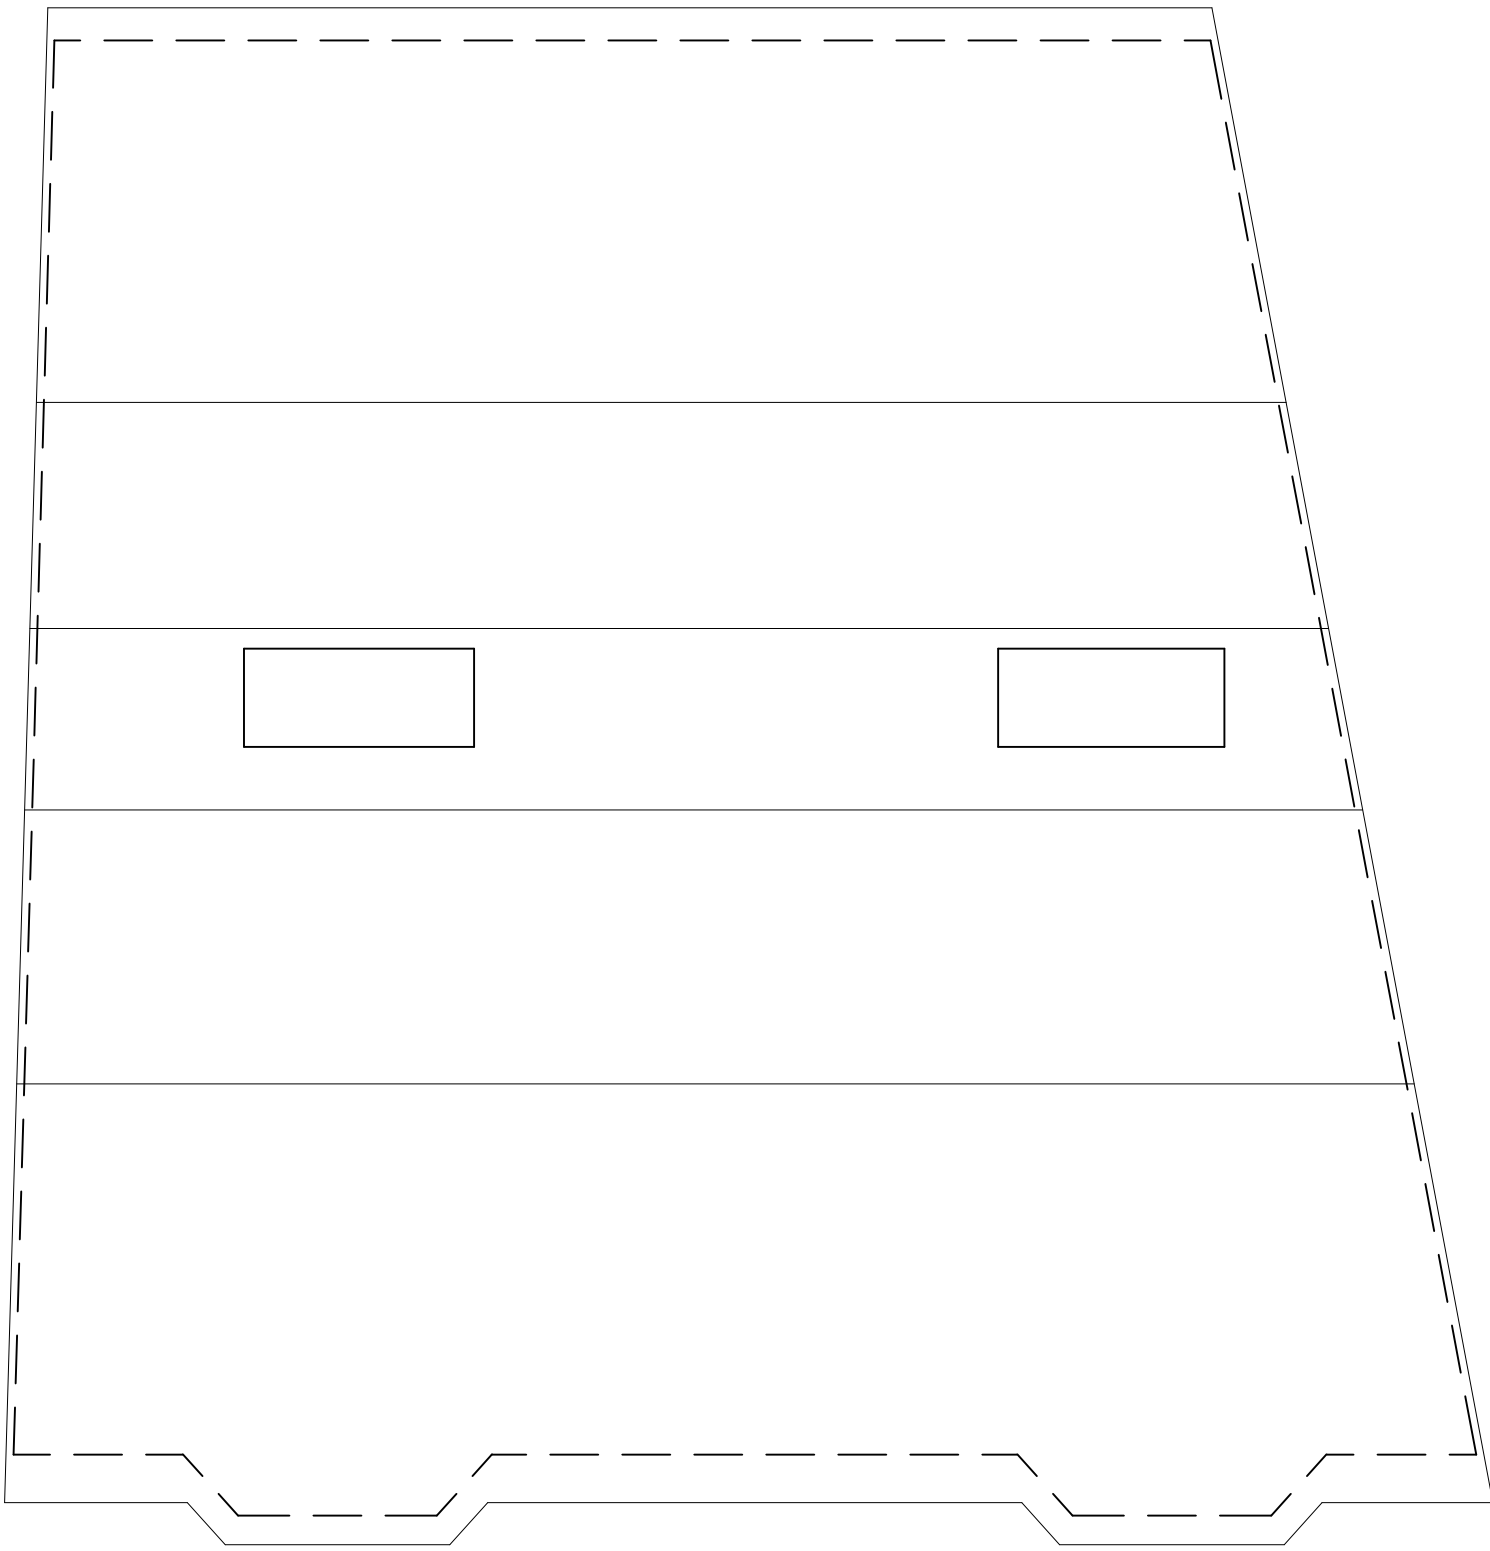

Roof Plan as Existing

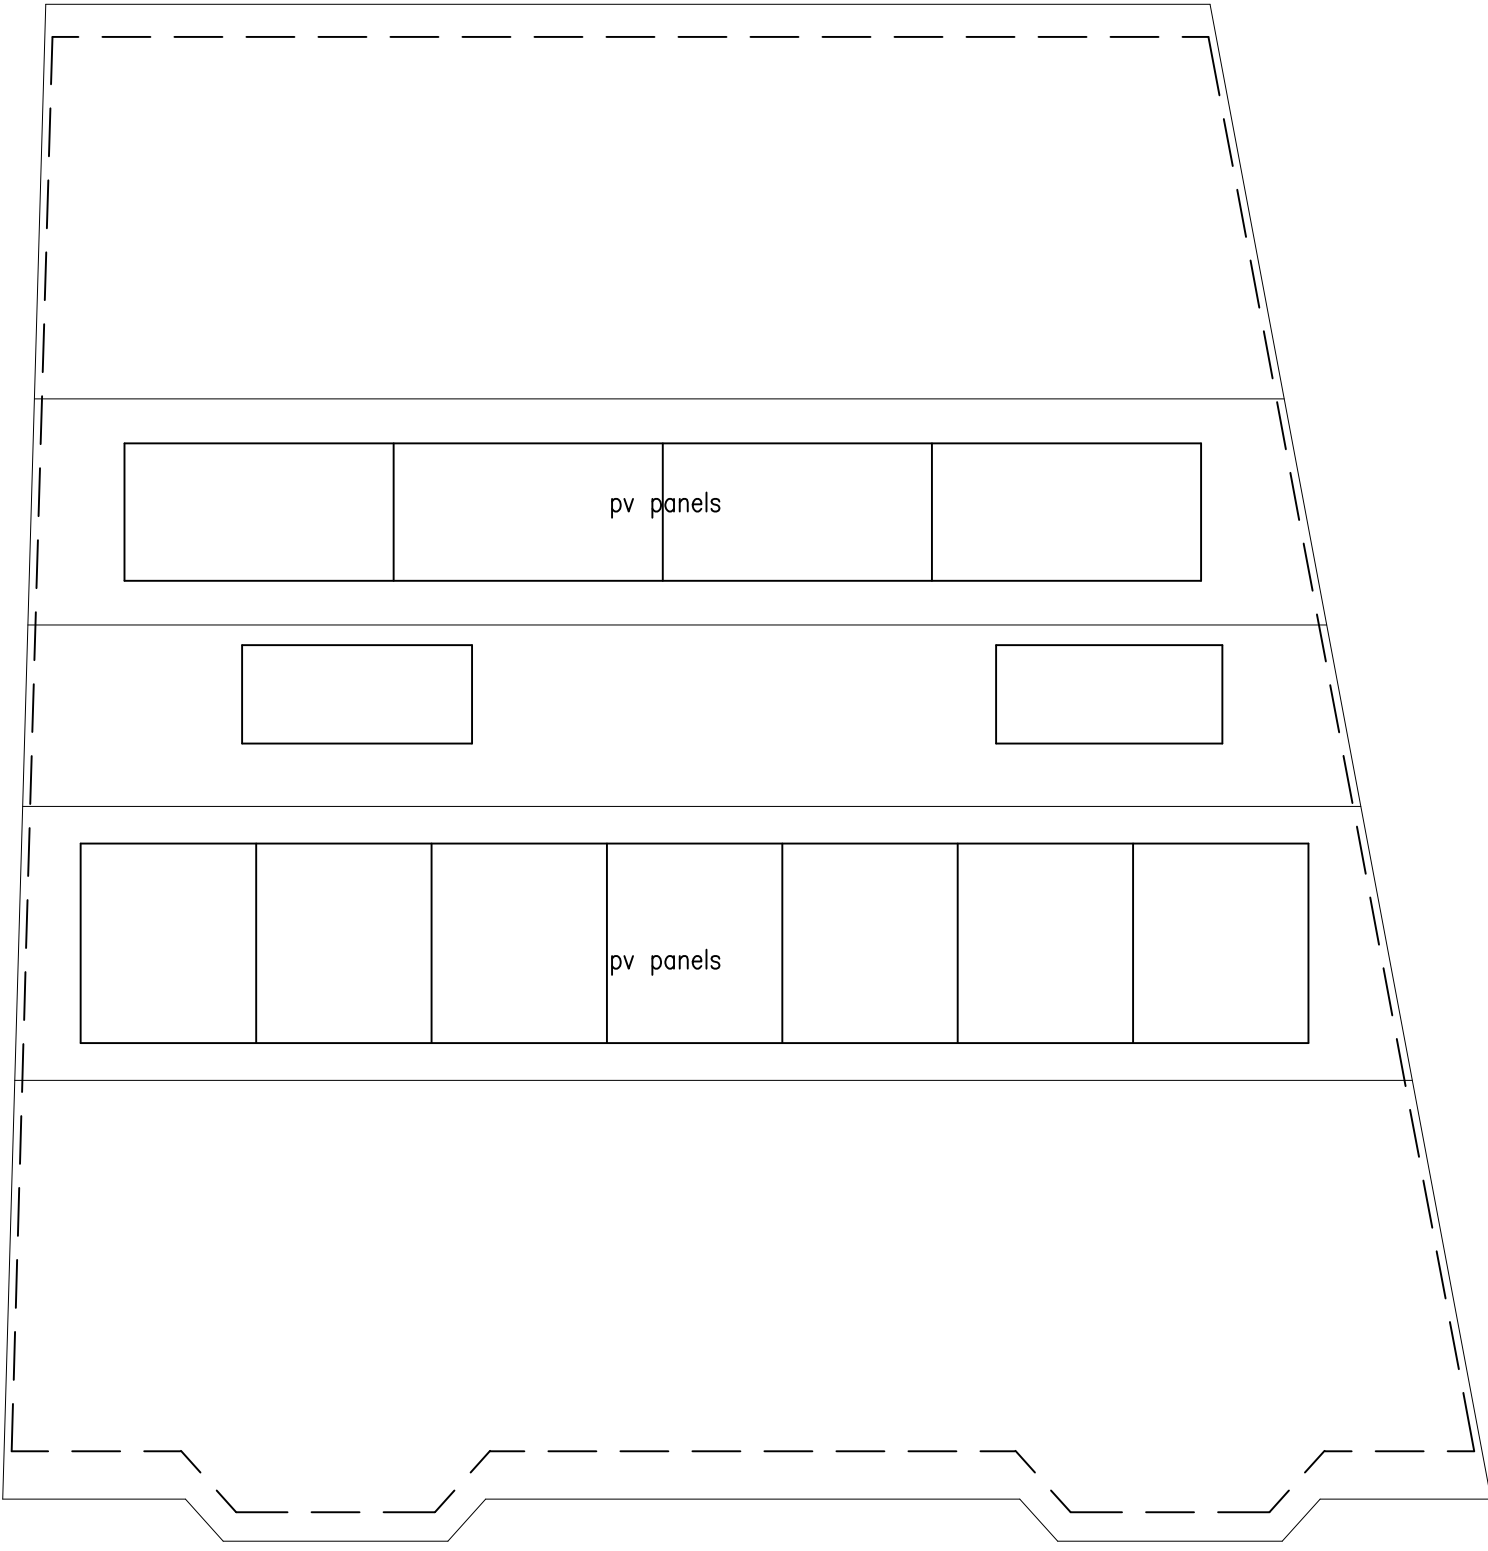

Roof Plan as Proposed

Rev	Date	By	Amendment
-----	------	----	-----------

--	--	--	--

Client
Ms R Bryant

Site Address
Heathfield House
11 High Street
Cuckfield
RH17 5JU

Project
Proposed internal alterations,
alterations to rear external door
and pv panels on the internal roofs

Drawing Title
Existing and Proposed Roof Plans

Date	Scale	Drawn By	JM
Jan 2026	1:50@A1	Checked By	JTM
Job No	Dwg No	Rev	
B.006.26	05	*	