




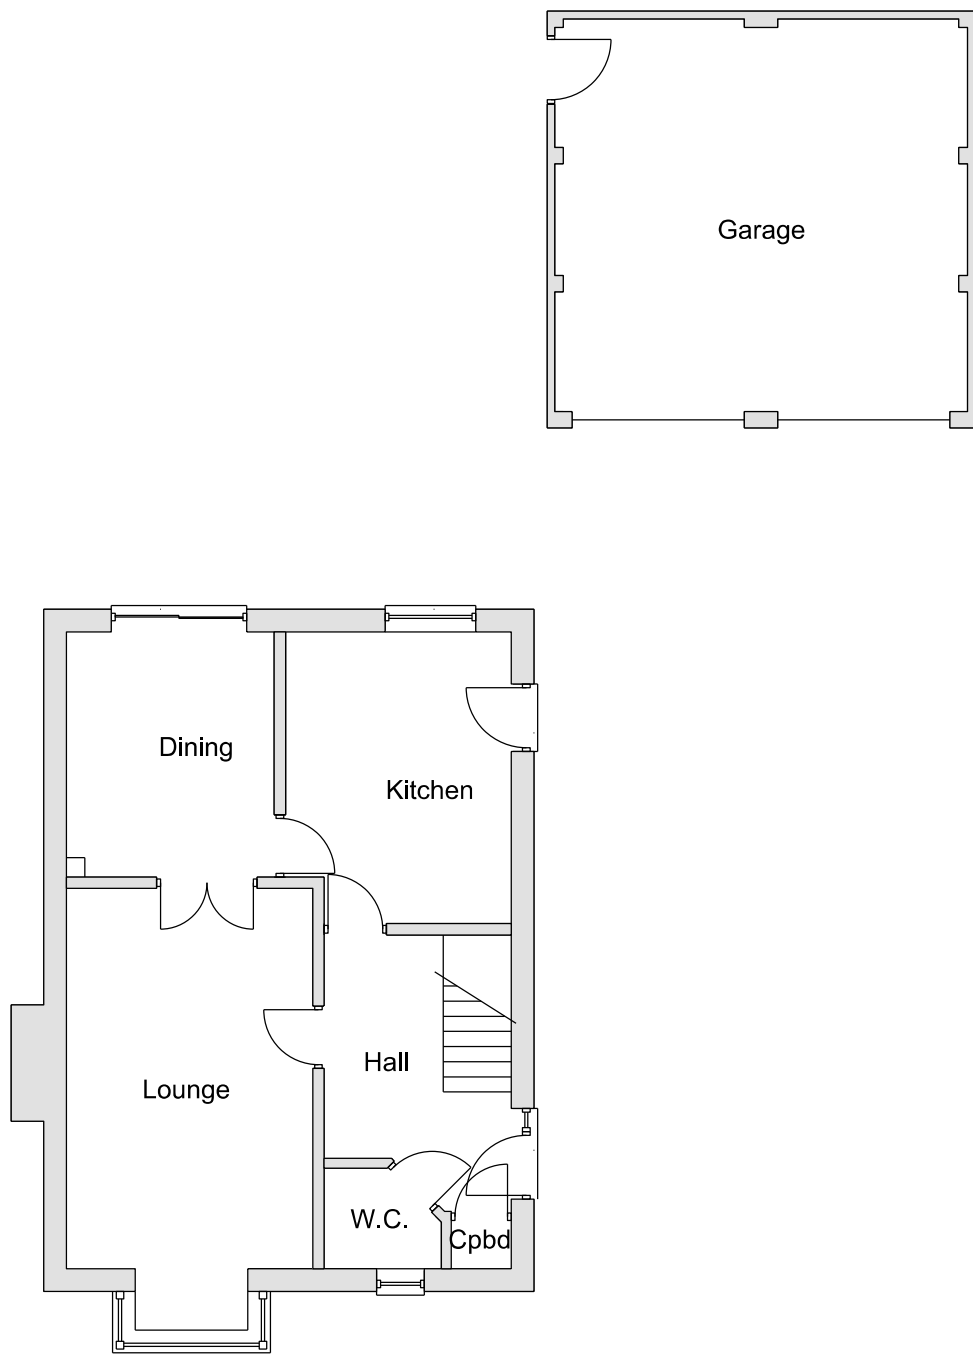

Existing Ground Floor Plan
Scale 1:100

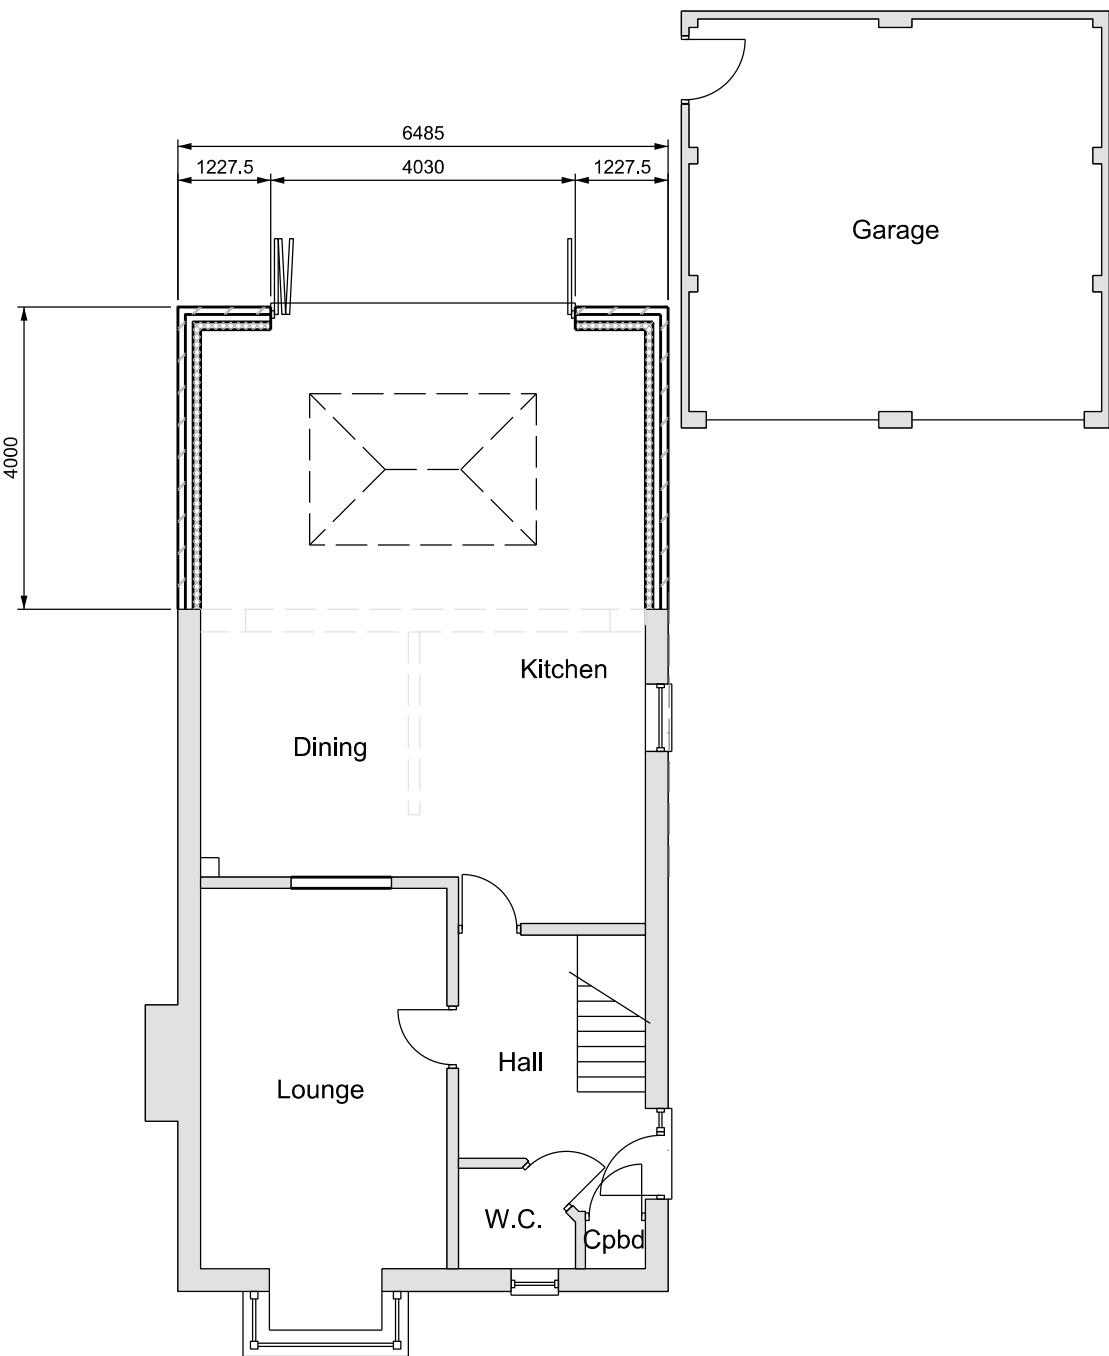

Proposed Ground Floor Plan
Scale 1:100

 

Client	Mr & Mrs Johnson	Title	Drawn By	Date	
Title	5 Baldwins Field East Grinstead, West Sussex, RH19 2HE		Proposed Single Storey Rear Extension		03/01/26
			Existing & Proposed Plans	Drawing Number	Rev
			JBD/RH19/2HE/051	A	