

**GENERAL NOTES**




ALL DIMENSIONS TO BE CHECKED ON SITE PRIOR TO COMMENCEMENT OF WORKS - PLEASE REPORT ERRORS OR OMISSIONS TO THE ARCHITECT.

THIS DRAWING HAS BEEN PRODUCED FOR THE PURPOSES OF PLANNING AND BUILDING REGULATIONS APPROVALS ONLY AND IS NOT INTENDED TO BE A FULL WORKING DRAWING.

THIS DRAWING IS TO BE READ IN CONJUNCTION WITH ANY WRITTEN SPECIFICATIONS, SCHEDULES OF WORK AND STRUCTURAL ENGINEER'S DETAILS AS APPROPRIATE.

THIS DRAWING IS THE COPYRIGHT OF PUMP HOUSE DESIGNS AND ANY FURTHER REPRODUCTION OF THE PLAN IS NOT PERMITTED WITHOUT OBTAINING PRIOR CONSENT.

© CROWN COPYRIGHT 2026 - LICENCE NO. 100032237

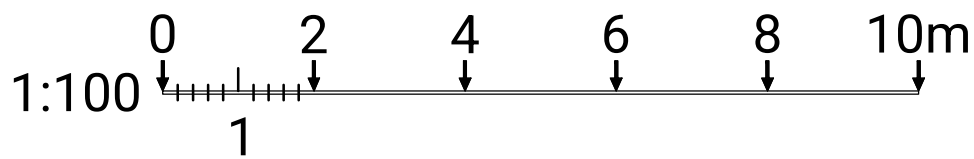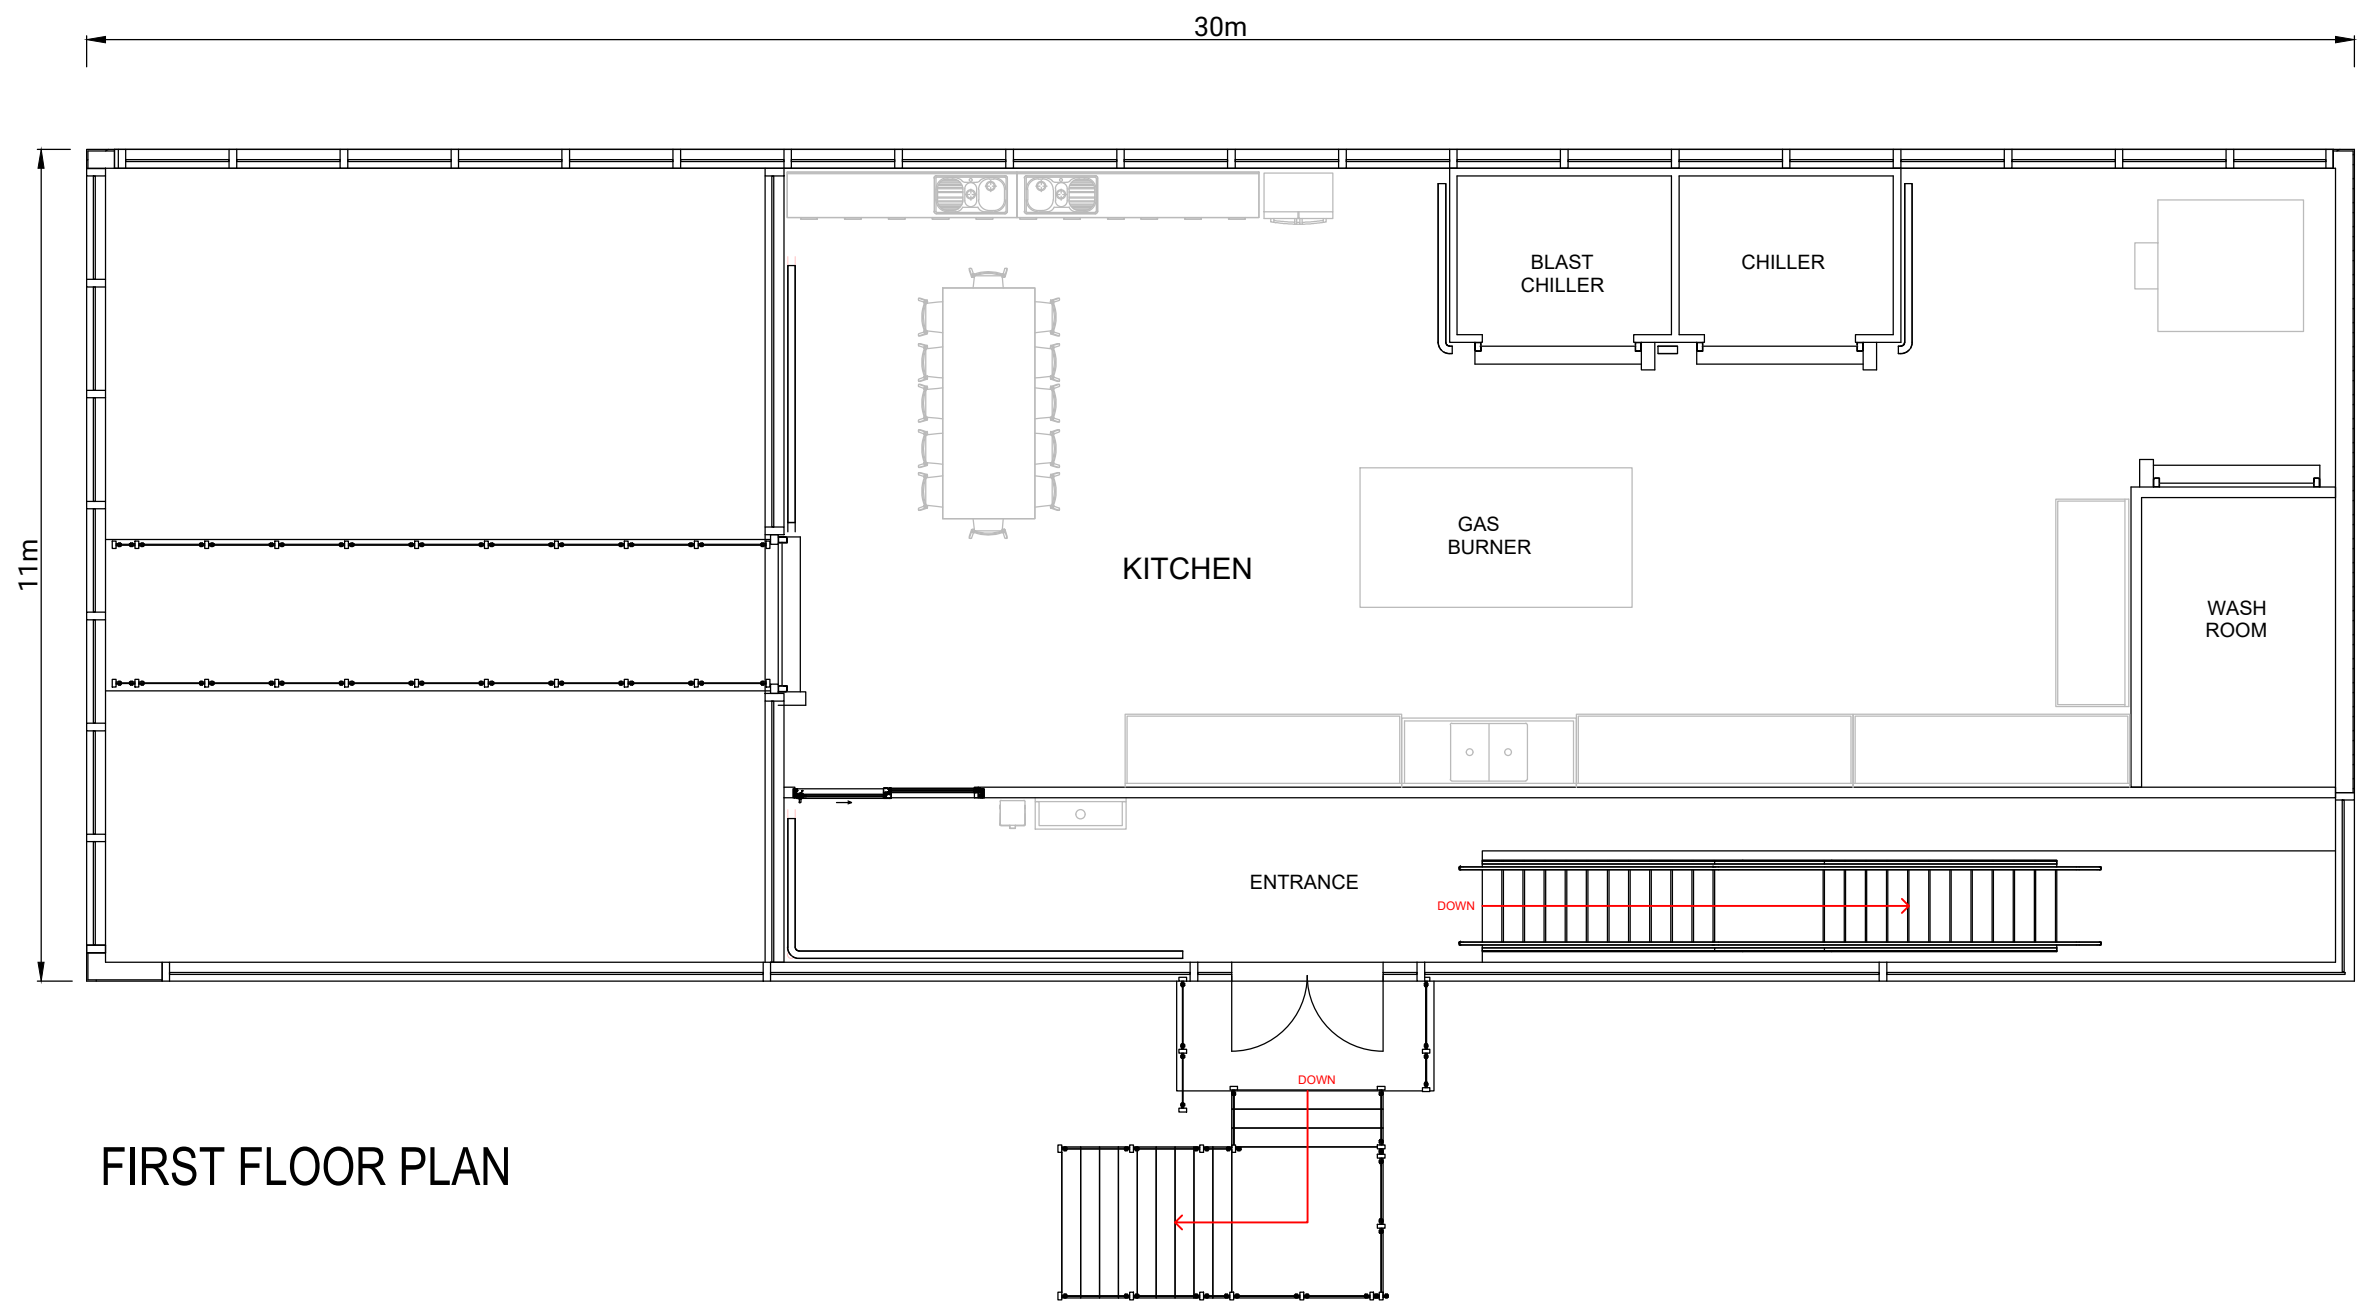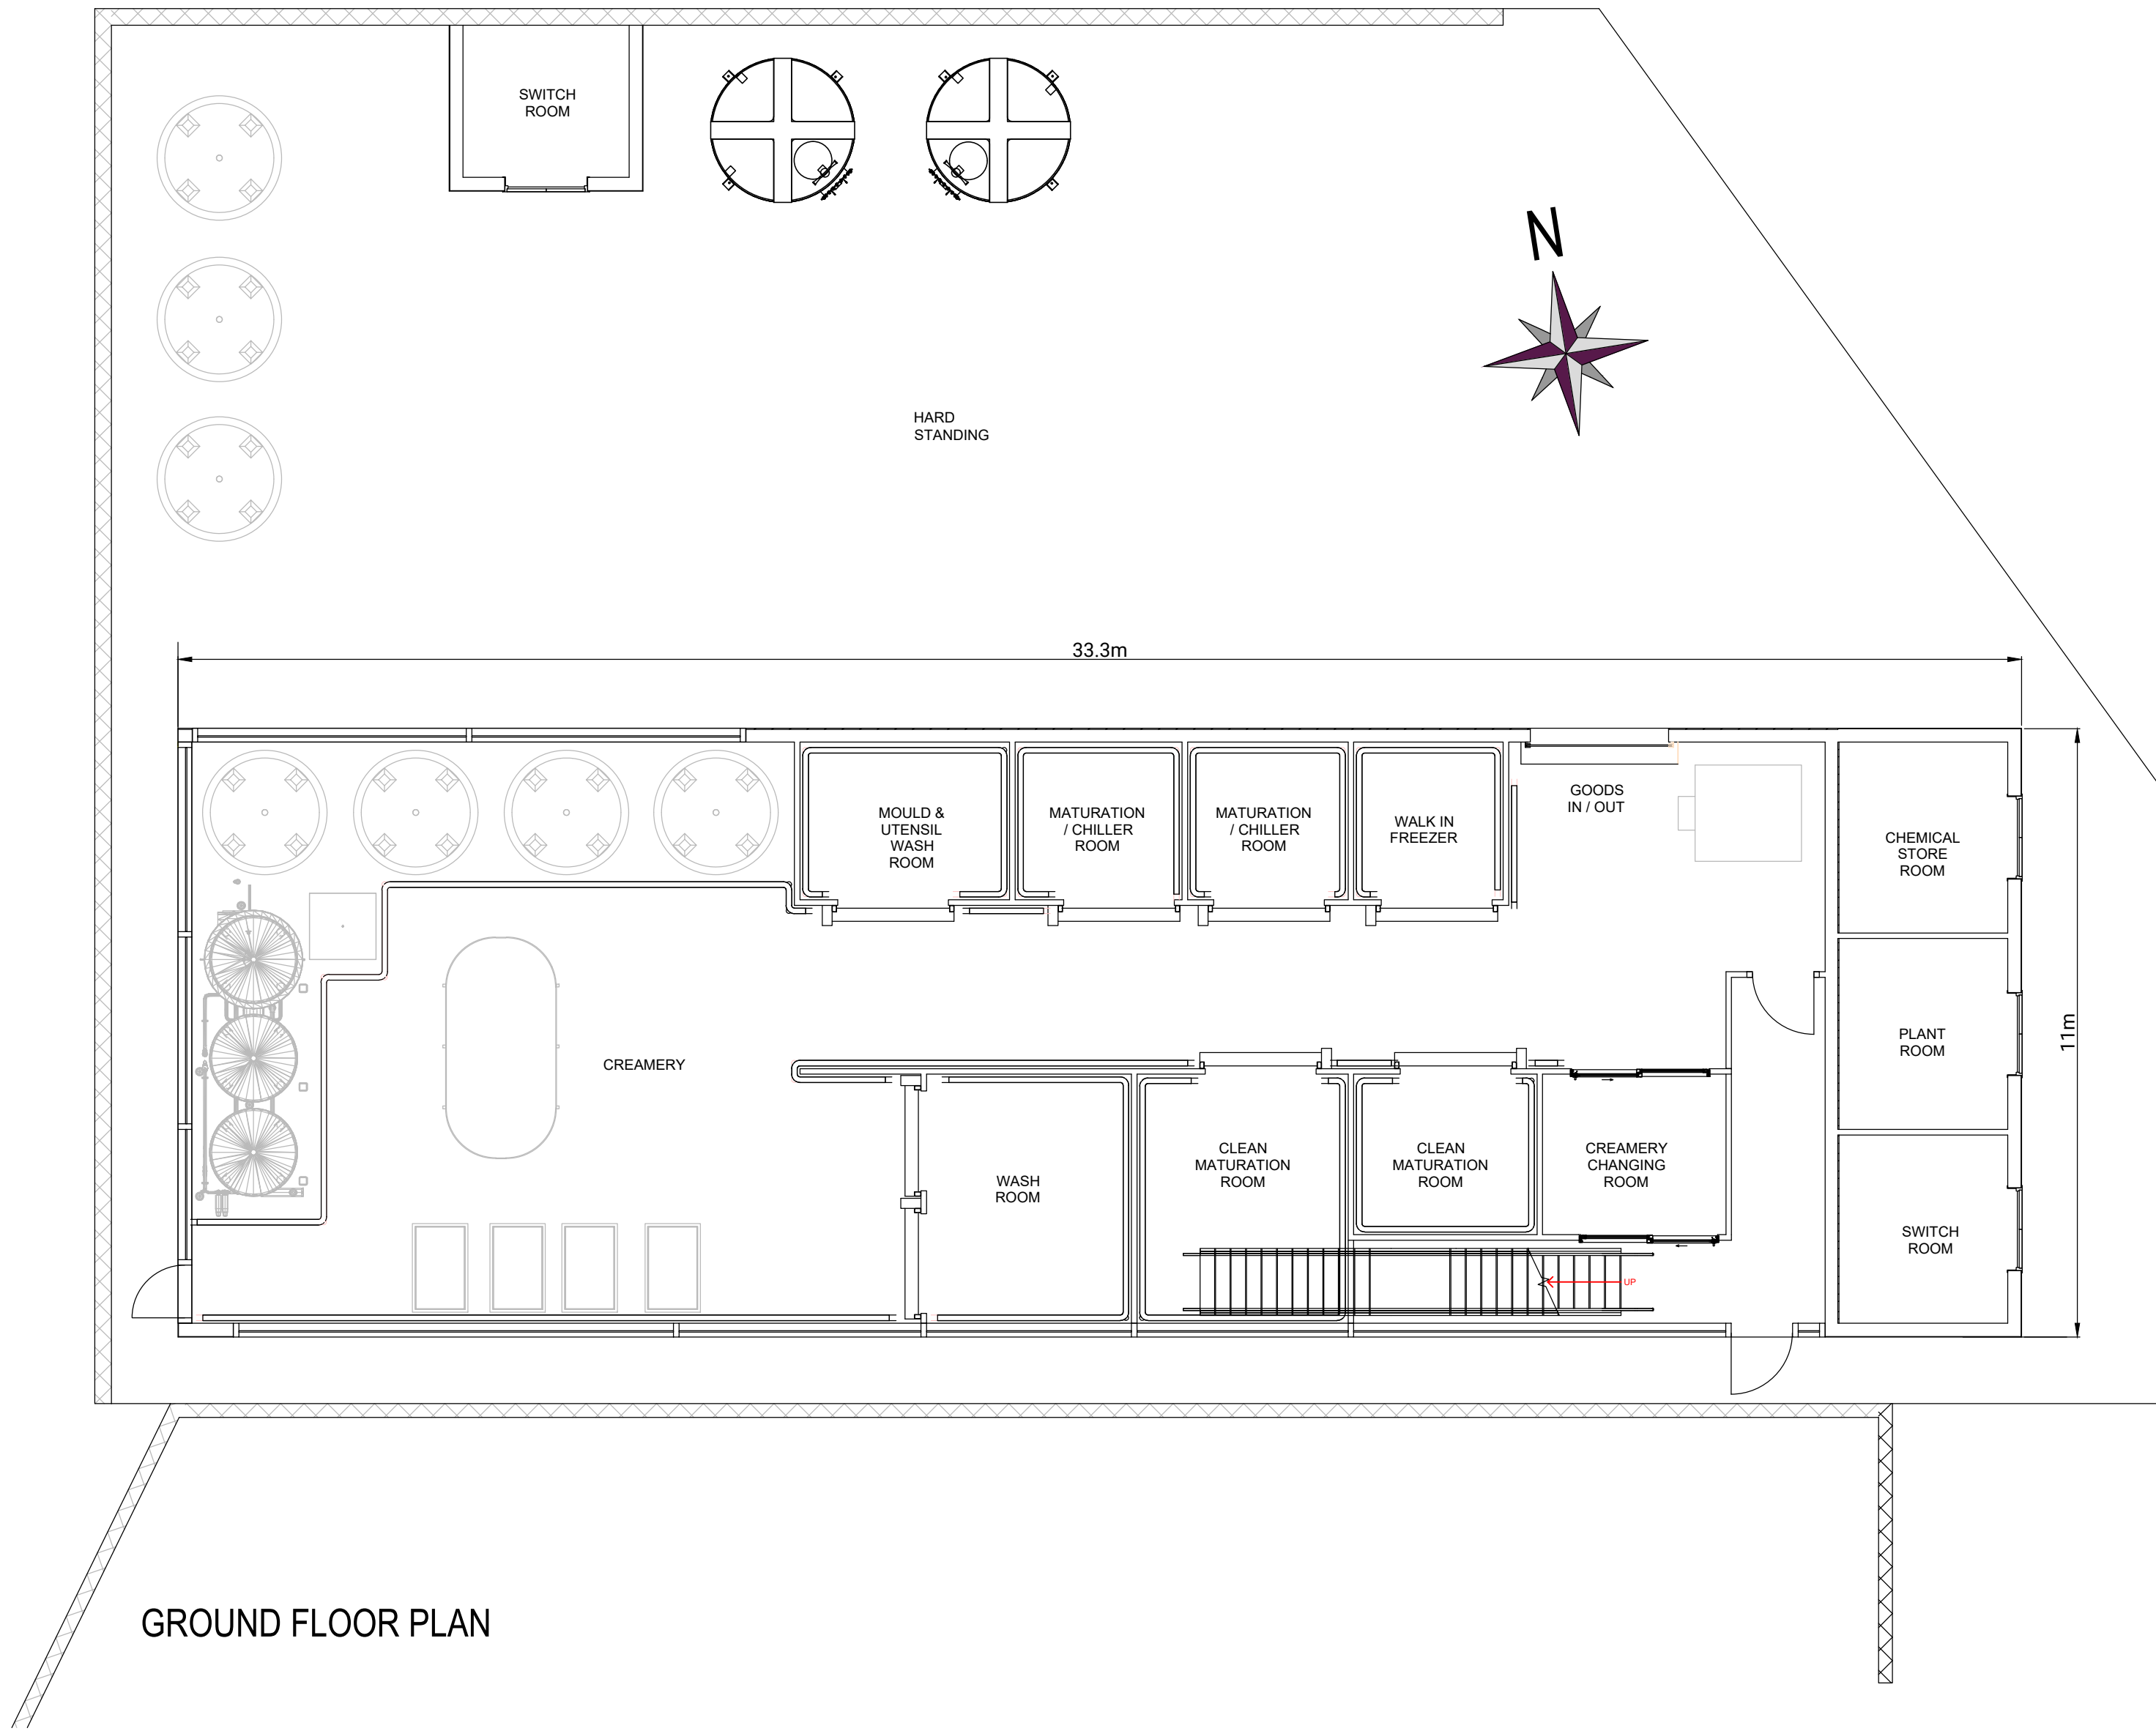

| REV | DESCRIPTION | BY | DATE |
|-----|-------------|----|------|
| 8   | A           |    |      |

**PUMPHOUSE DESIGNS**  
Architectural & Interior Design Consultants

01424 871120 info@pumphousedesigns.co.uk

CLIENT  
DAAAG Farming LLP

PROJECT  
THE NAKED FARM  
WARNINGLID LANE  
WARNINGLID  
HAYWARDS HEATH - RH17 5TG

DRAWING  
PROPOSED CREAMERY - FLOOR PLANS

FIRST ISSUE DRAWN BY SCALE @ A1  
JAN 26 MRG 1:100

DRAWING NO.  
8196 / 26 / 1