

GENERAL NOTES


ALL DIMENSIONS TO BE CHECKED ON SITE PRIOR TO COMMENCEMENT OF WORKS - PLEASE REPORT ERRORS OR OMISSIONS TO THE ARCHITECT.

THIS DRAWING HAS BEEN PRODUCED FOR THE PURPOSES OF PLANNING AND BUILDING REGULATIONS APPROVALS ONLY AND IS NOT INTENDED TO BE A FULL WORKING DRAWING.

THIS DRAWING IS TO BE READ IN CONJUNCTION WITH ANY WRITTEN SPECIFICATIONS, SCHEDULES OF WORK AND STRUCTURAL ENGINEER'S DETAILS AS APPROPRIATE.


THIS DRAWING IS THE COPYRIGHT OF PUMP HOUSE DESIGNS AND ANY FURTHER REPRODUCTION OF THE PLAN IS NOT PERMITTED WITHOUT OBTAINING PRIOR CONSENT.

© CROWN COPYRIGHT 2026 - LICENCE NO. 100032237

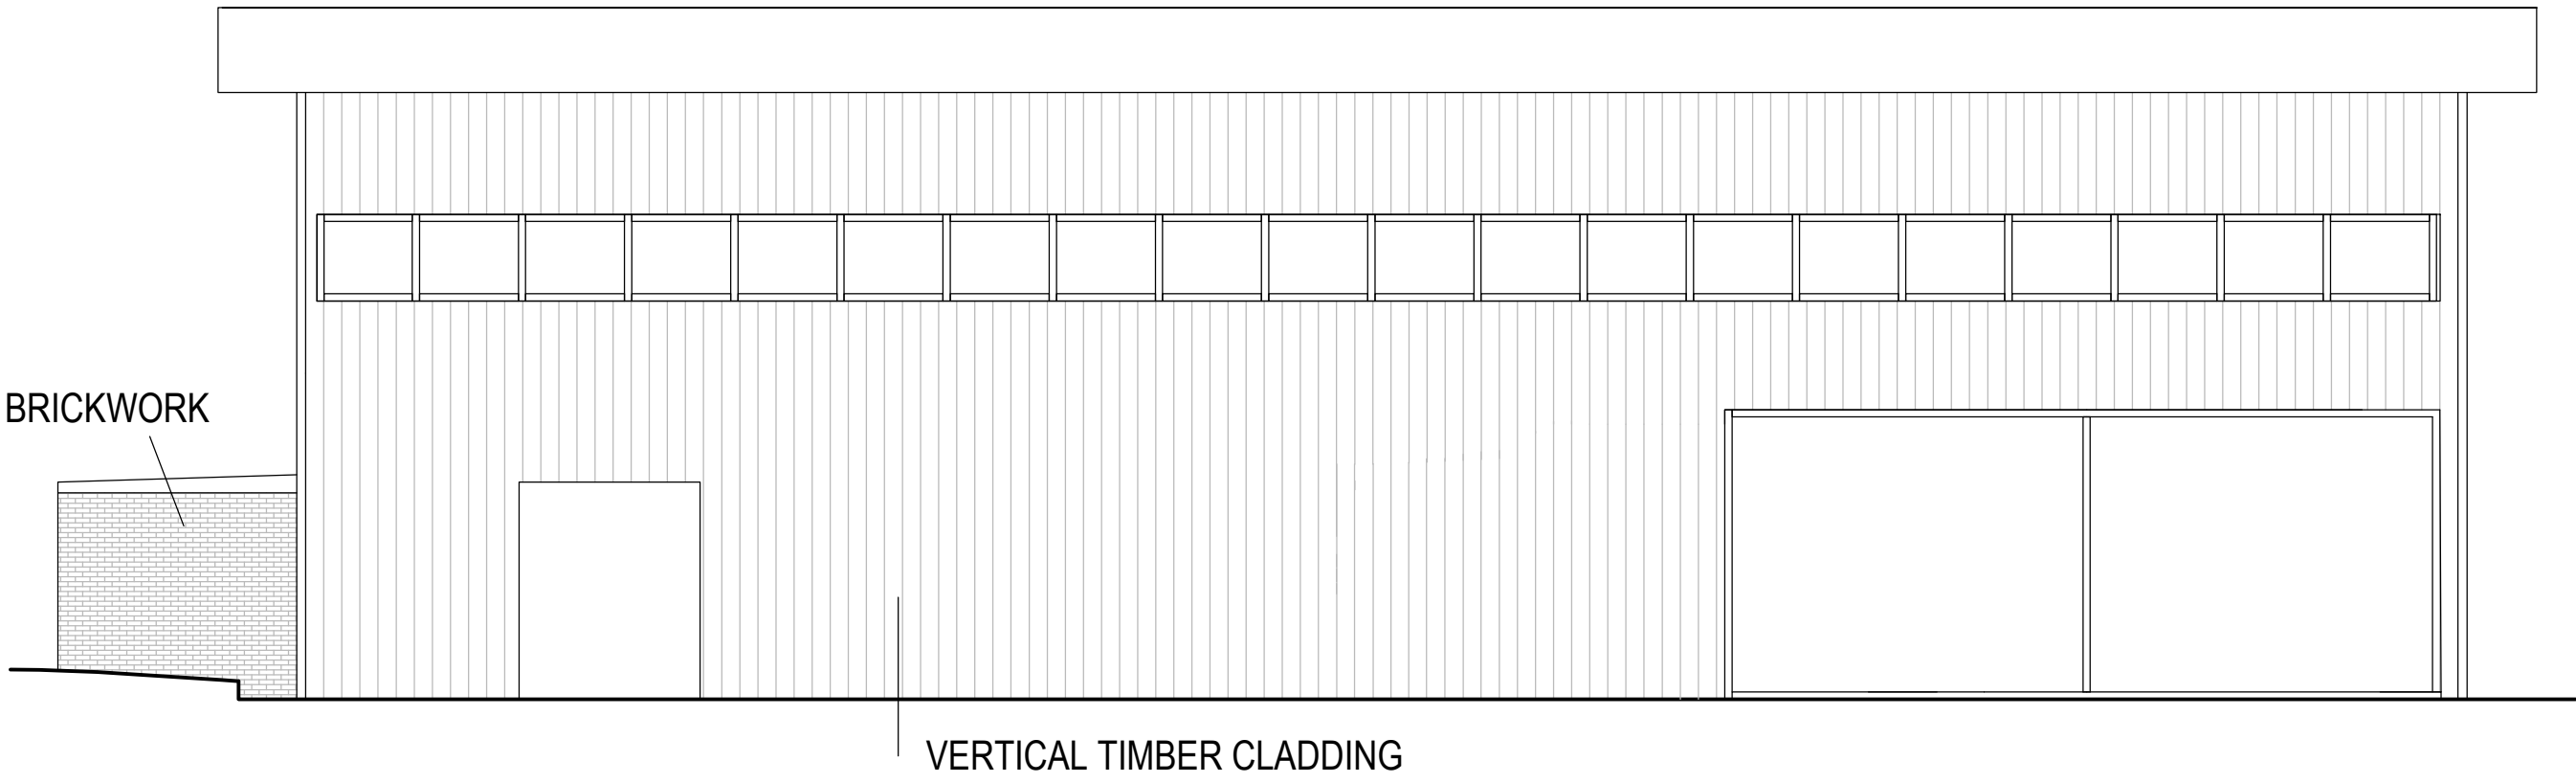


FRONT ELEVATION
(NORTH)


ROOF - METAL PROFILE SHEETING
WALLS - VERTICAL TIMBER CLADDING
WALLS - BRICKWORK
STEEL EXTERNAL STAIRCASE

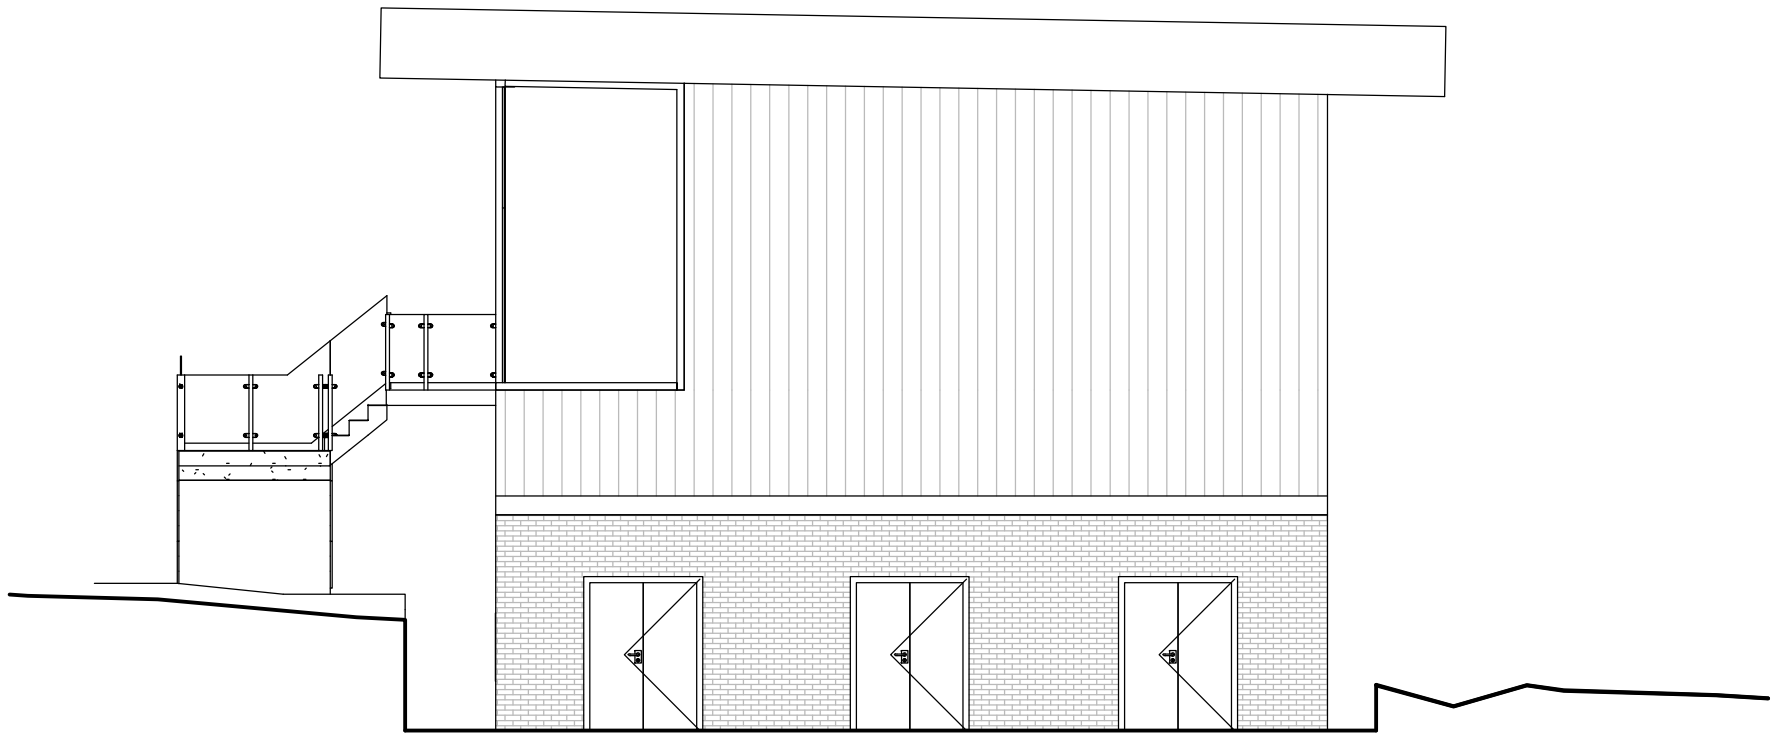


SIDE ELEVATION
(EAST)

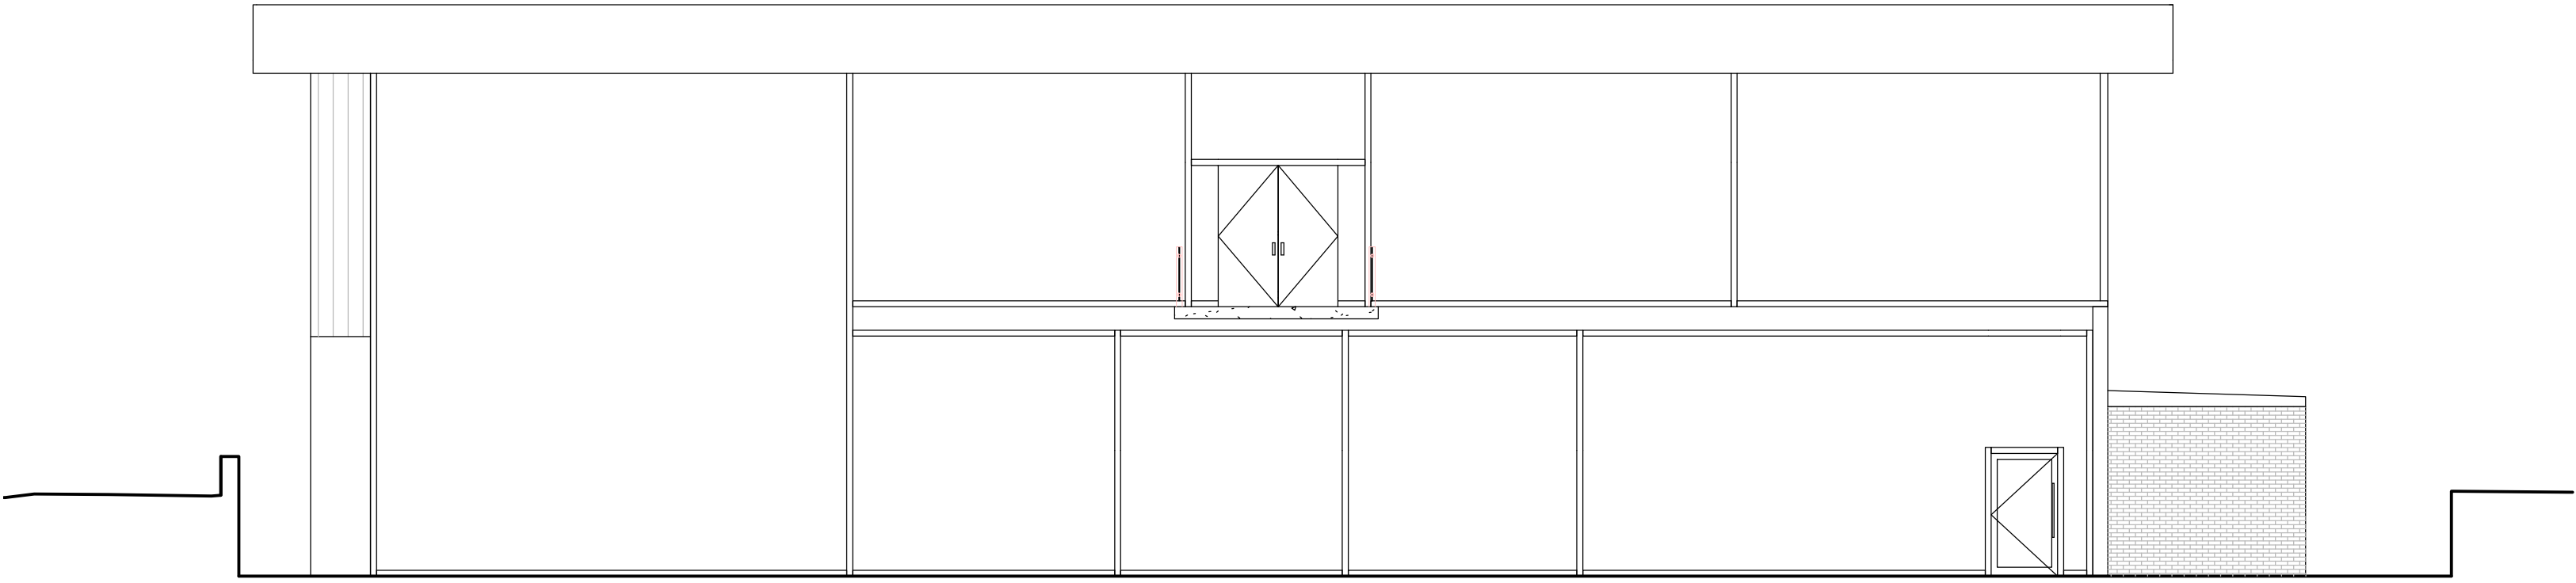

REAR ELEVATION
(SOUTH)

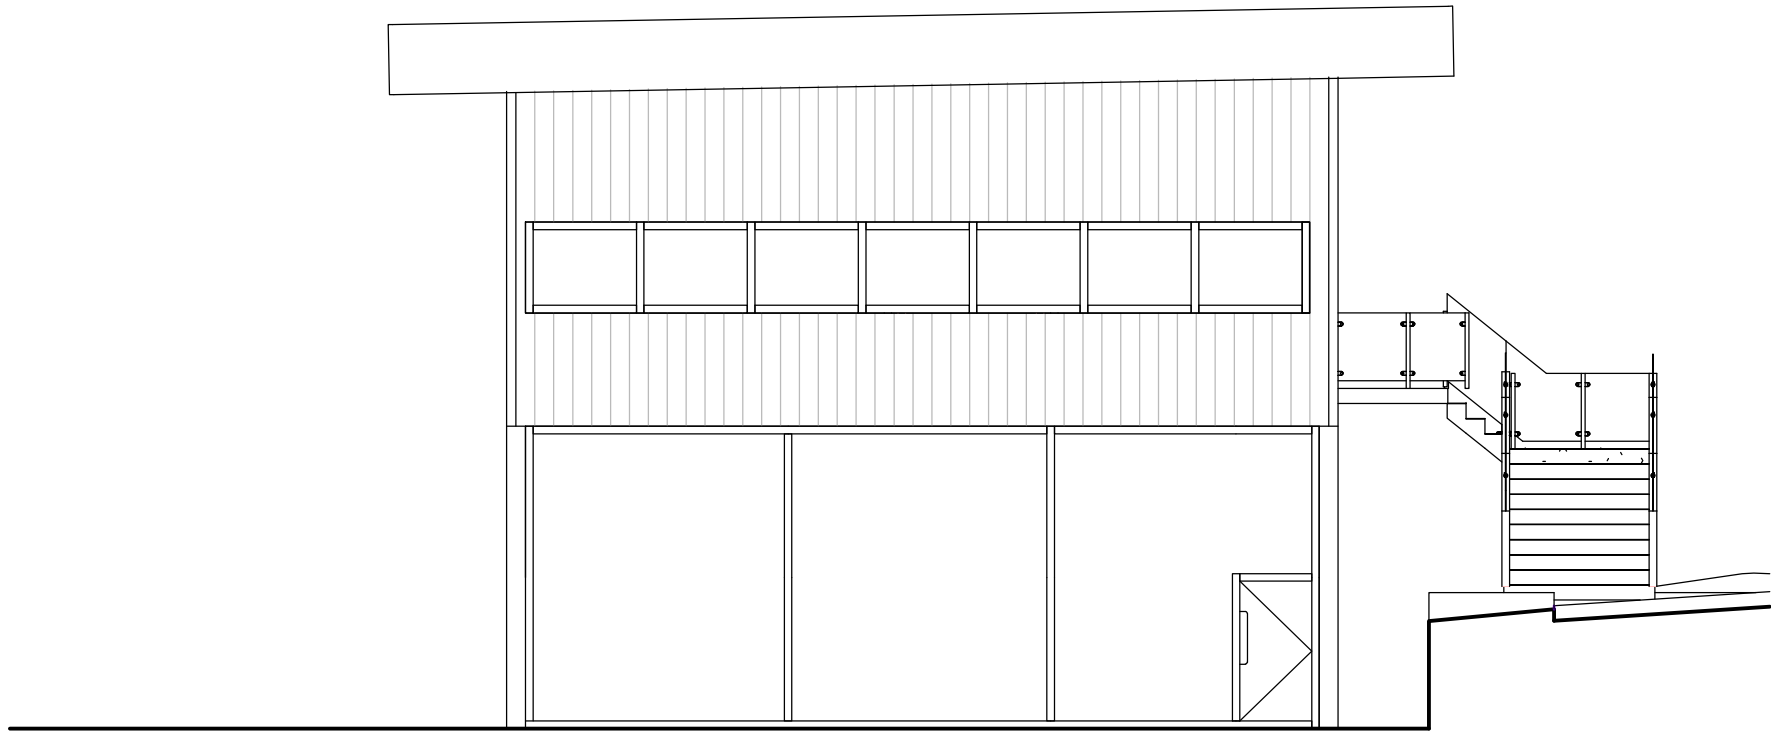

SIDE ELEVATION
(WEST)

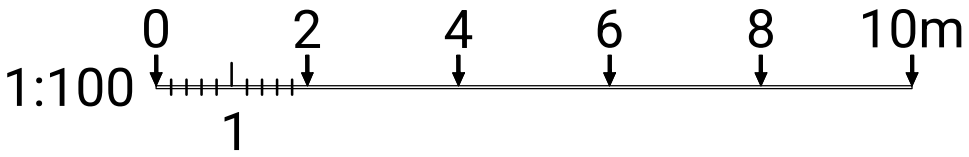

8			
REV	DESCRIPTION	BY	DATE



**PUMPHOUSE
DESIGNS**

Architectural & Interior Design Consultants

 01424 871120

 info@pumphousedesigns.co.uk

CLIENT

DAAAG Farming LLP

PROJECT

THE NAKED FARM
WARNINGLID LANE
WARNINGLID
HAYWARDS HEATH - RH17 5TG

DRAWING

PROPOSED CREAMERY - ELEVATIONS

FIRST ISSUE

DRAWN BY

SCALE @ A1

JAN 26

MRG

1:100

DRAWING NO.

8196 / 26 / 2