




- NOTE:
1. This drawing shall be read in conjunction with all other contract documentation.
 2. Do not scale from this drawing.

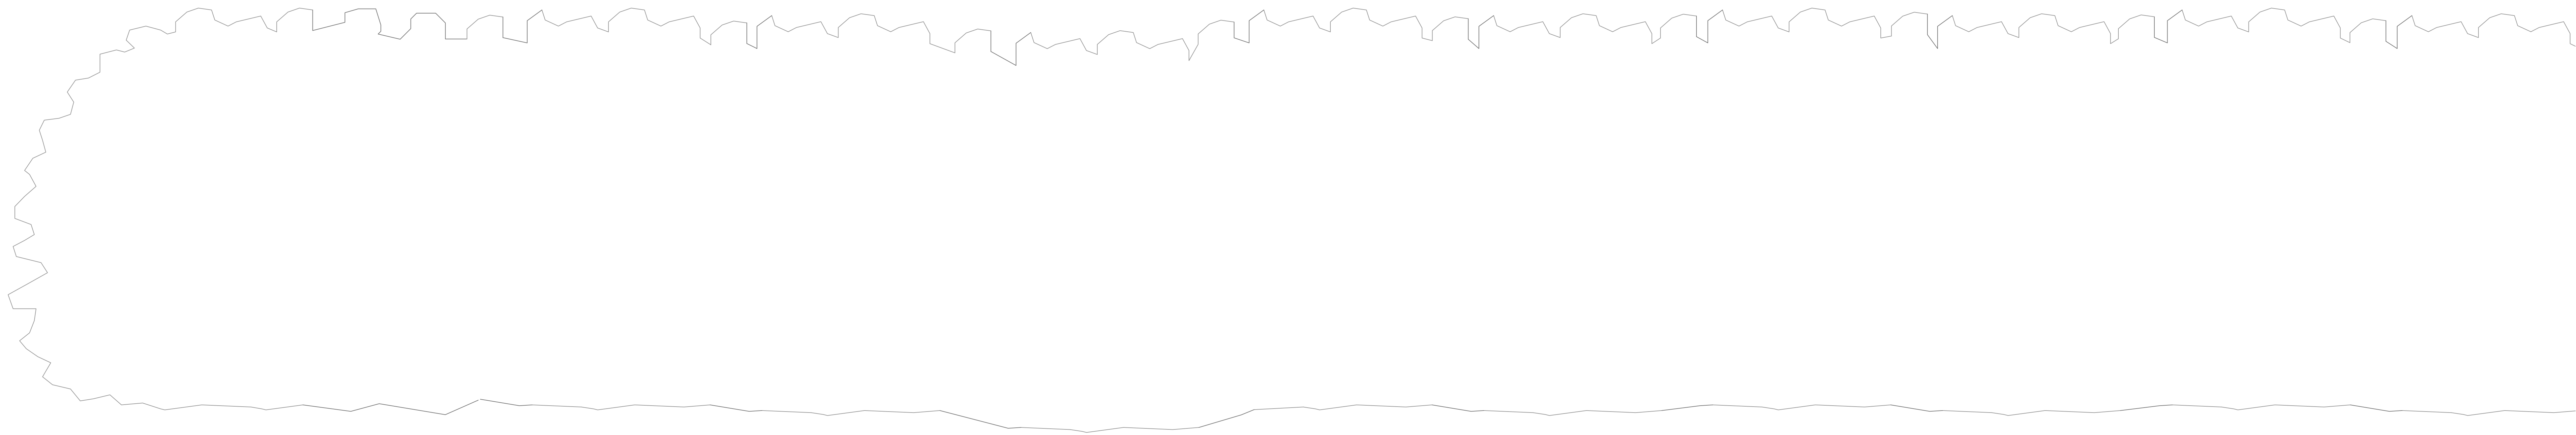

EXISTING ELEVATION VIEW ON ARROW "D"
EAST ELEVATION

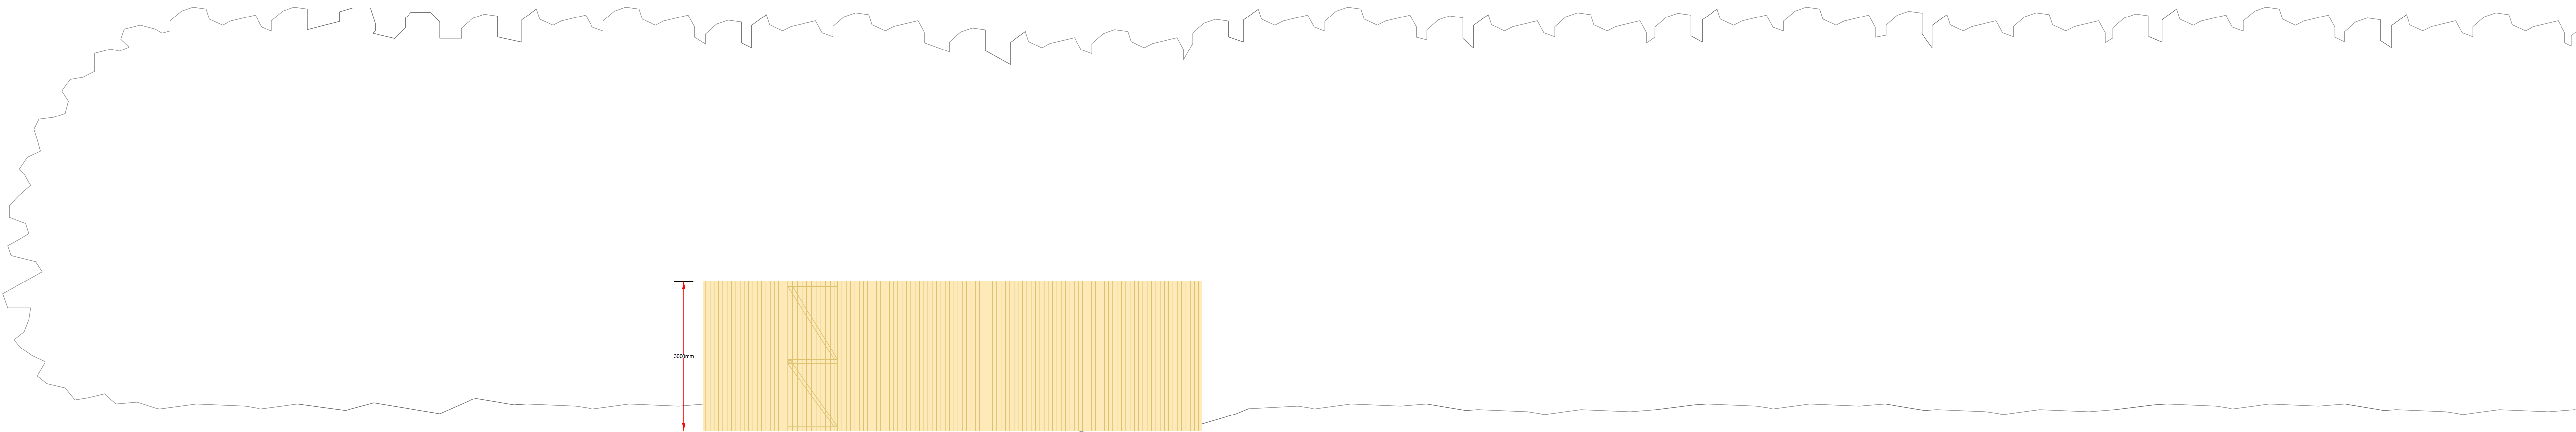

PROPOSED ELEVATION VIEW ON ARROW "D"
EAST ELEVATION

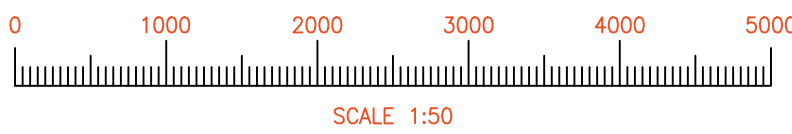

I	EH	03/03/26	PLANNING ISSUE	
REV	CHECKED	DATE	DESCRIPTION	
REVISION SCHEDULE				
CLIENT				
ROYAL BOTANIC GARDENS KEW RICHMOND SURREY TW9 3AE				
PROJECT TITLE				
MILLENNIUM SEED BANK, WAKEHURST COLD ROOM PLANT REPLACEMENT				
DRAWING TITLE				
EXISTING & PROPOSED ELEVATIONS VIEW D				
Sheet Size: A0 Scale: 1:50 Date: 03/03/2026				
Project No: 2084 PLANNING ISSUE Rev: I				
Drawing No: 2084-HDE-XX-DR-M-00011				
 HEATON DESIGN & ENGINEERING				
4 Meadow Court, 41/43 High Street, Witley, Godalming, GU24 0ER Tel: +44(0) 1993 357337 www.heatonde.co.uk				