



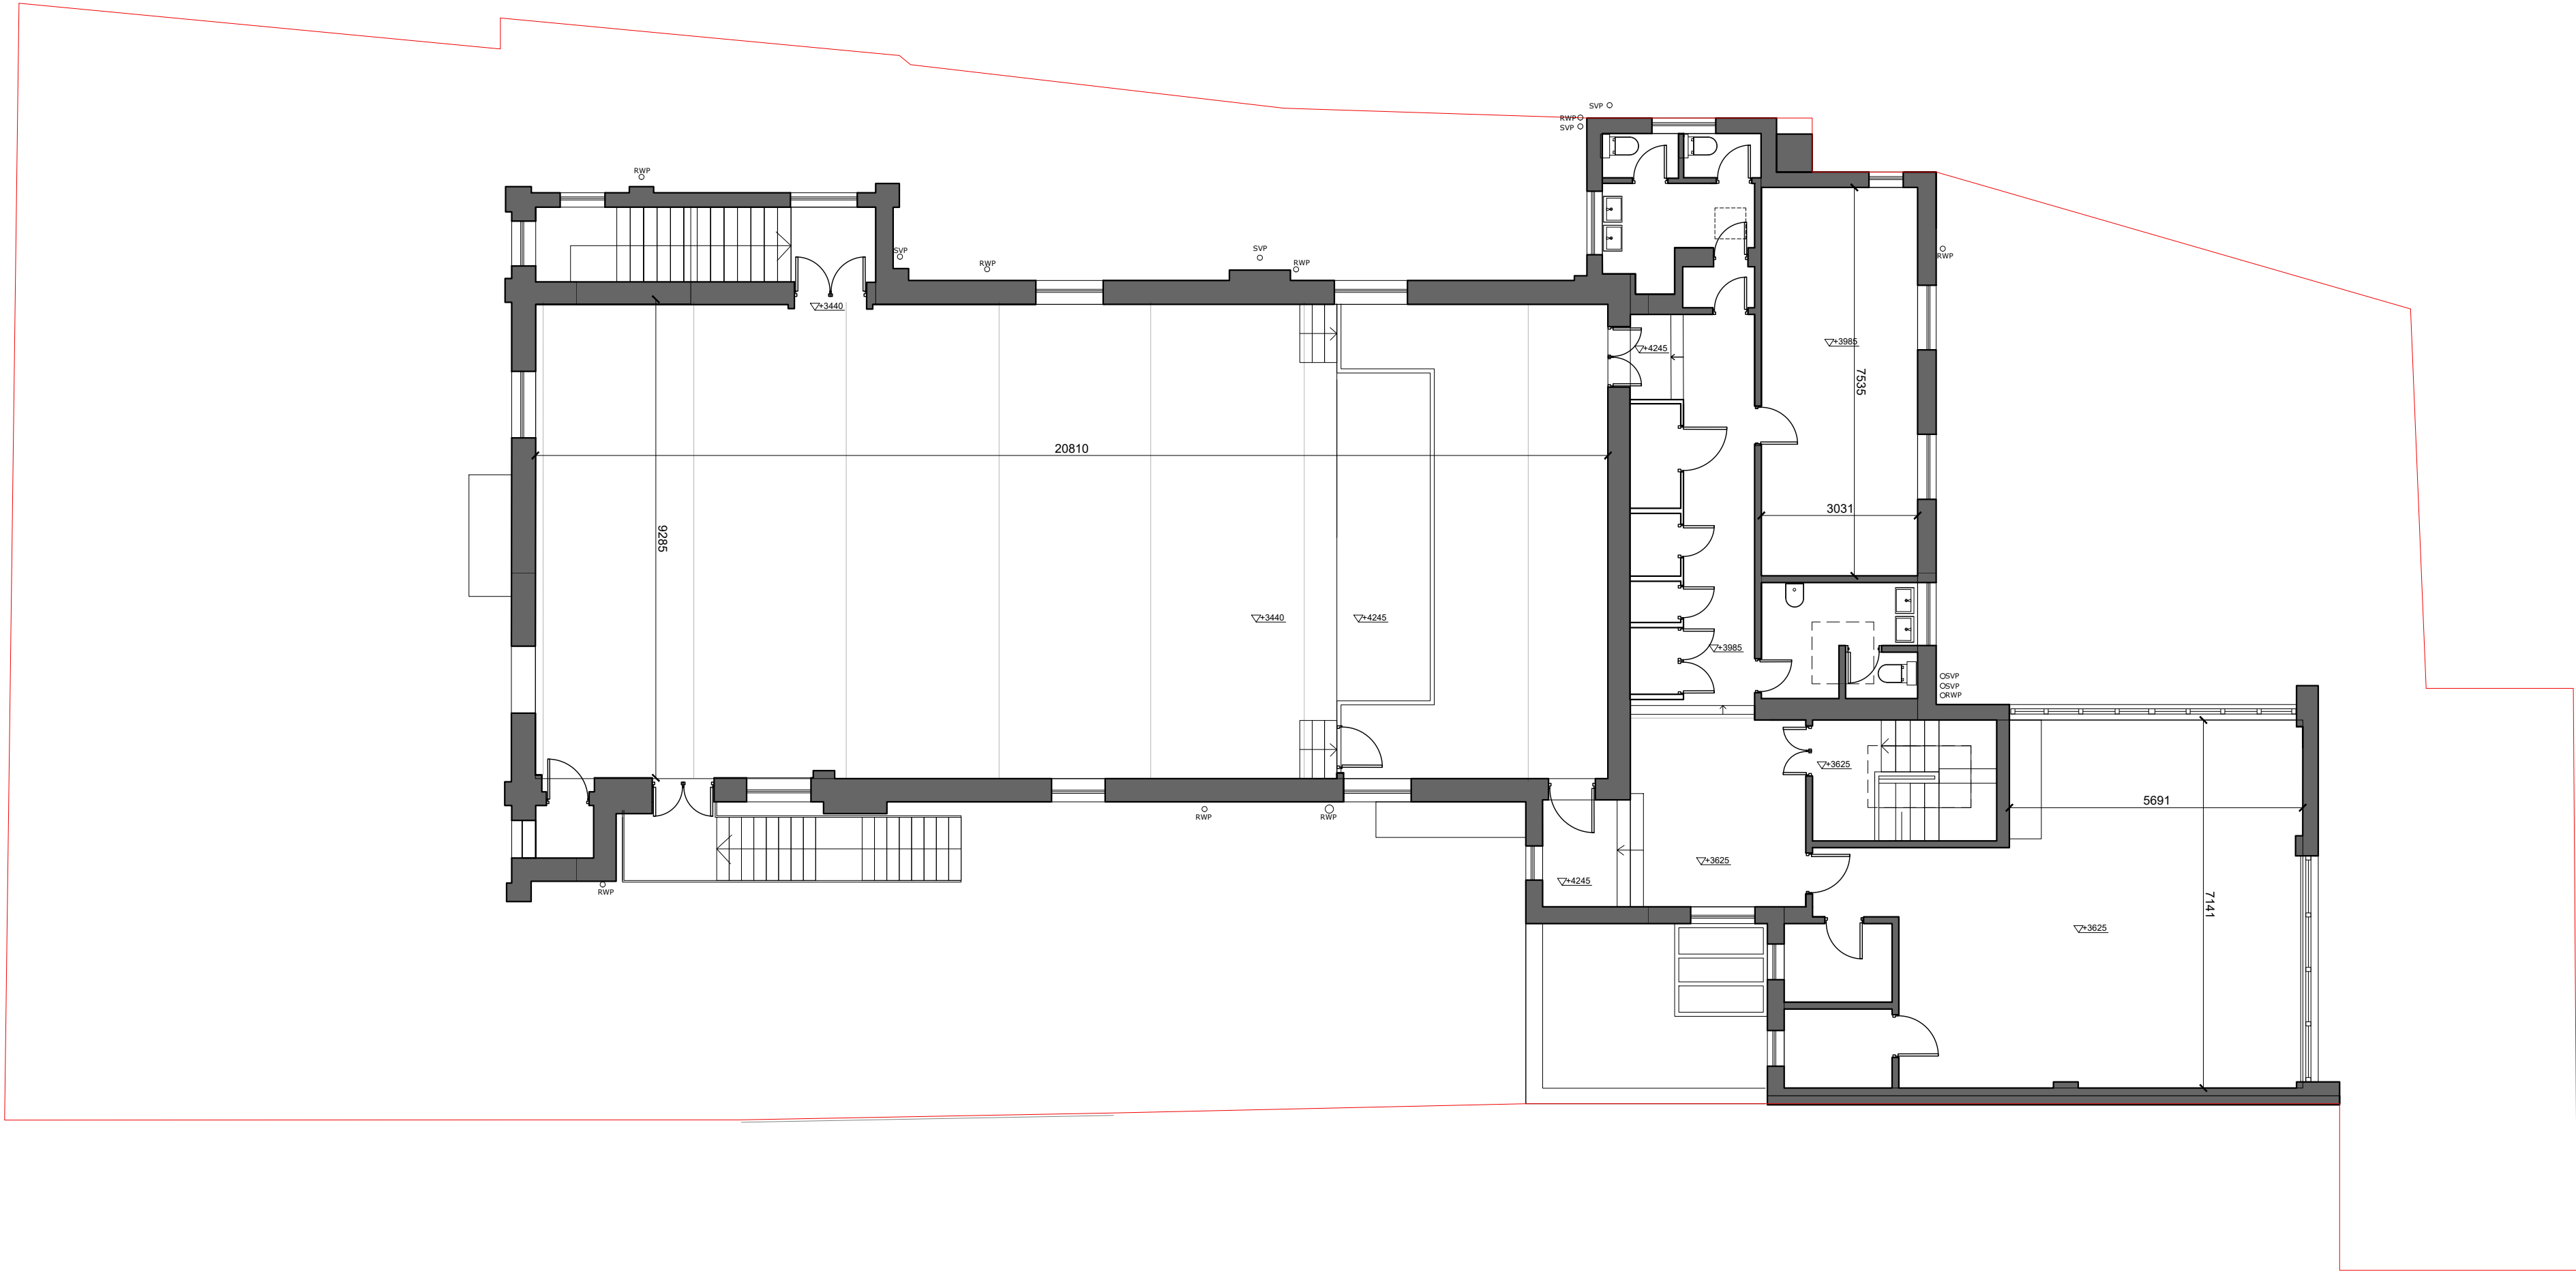

NOTES:

- 1. All dimensions are in mm and must be checked on site.
- 2. Drawings are to be read in conjunction with accompanying documents.
- 3. Any errors or inaccuracies should be brought to the attention of Grumitt Wade Mason.

 

Contact Information				
Unit 3, Tungsten Building, George Street, Portslade, Brighton, BN41 1RA			Tel: 01273 410836 Email: mark@grumittwademason.com	
				
Client Name				
Park Centre Burgess Hill CIO				
Address				
60 Park Road, Burgess Hill RH15 8ET				
Drawing Title				
Existing 1st floor plan				
Drawing Reference				Date
DT/PARKCENTRE60/03				03/7/24
Scale	Paper	Drawn By	Revision	Direction
1: 100	A2	DT	-	