



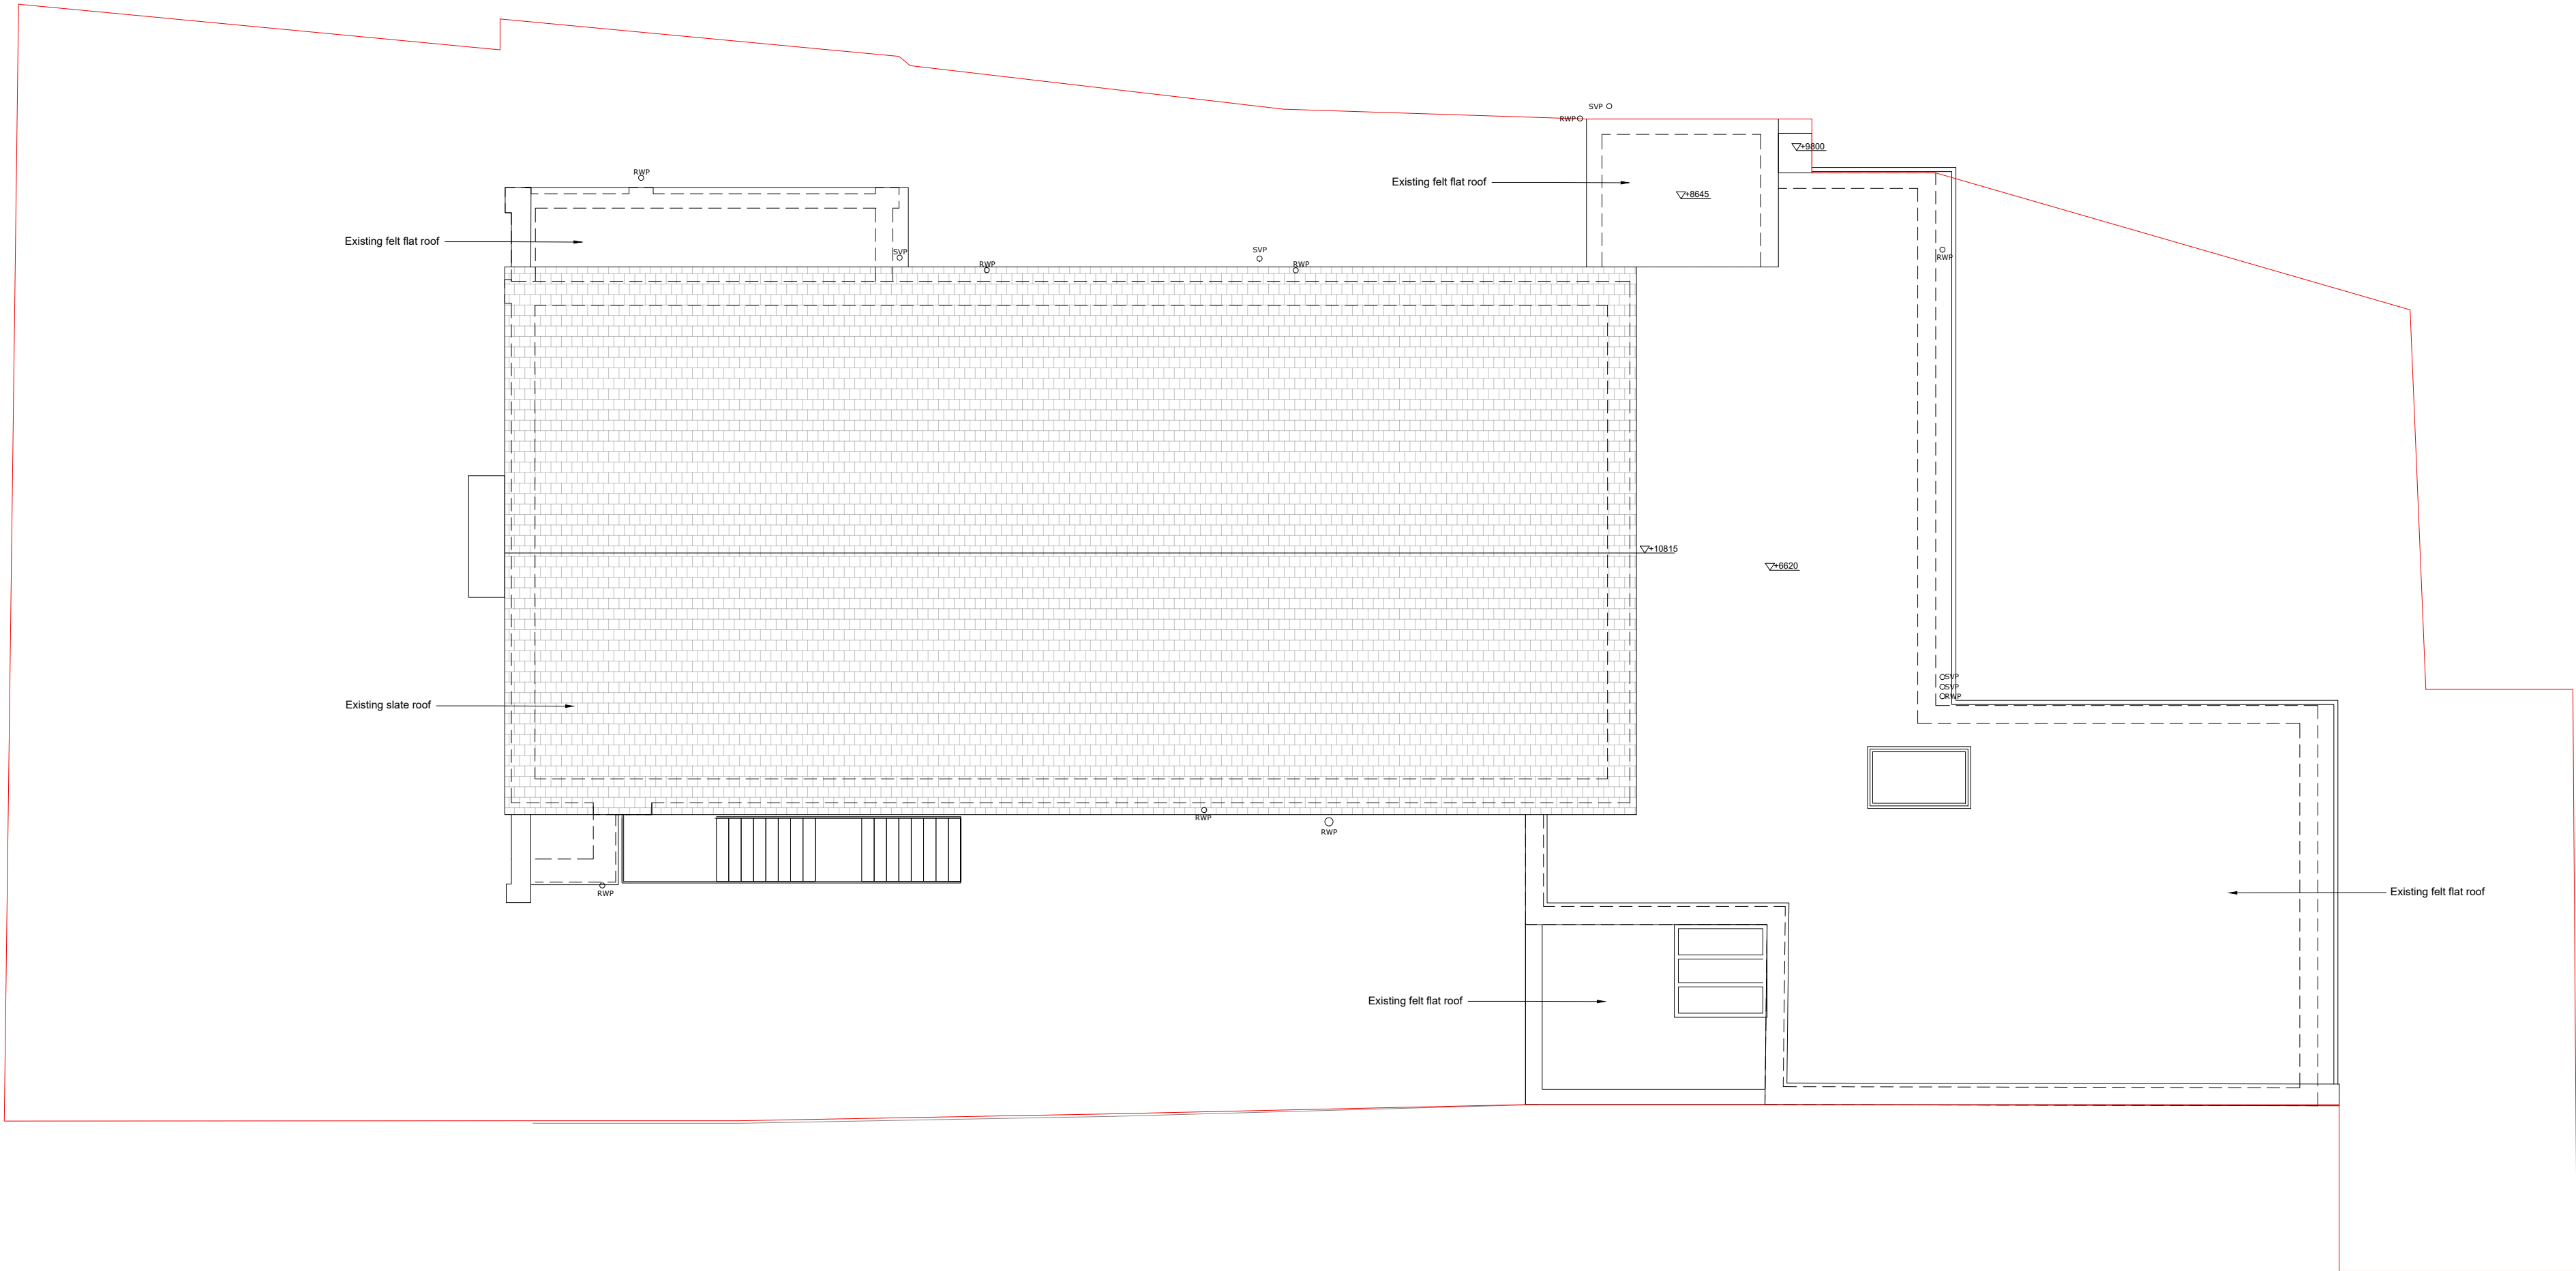

NOTES:

- 1. All dimensions are in mm and must be checked on site.
- 2. Drawings are to be read in conjunction with accompanying documents.
- 3. Any errors or inaccuracies should be brought to the attention of Grumitt Wade Mason.

 

|   |                                                       |                |               |   |
|---|-------------------------------------------------------|----------------|---------------|---|
| Contact Information   |                                                       |                |               |   |
| Unit 3, Tungsten Building,<br>George Street, Portslade,<br>Brighton, BN41 1RA   | Tel: 01273 410836<br>Email: mark@grumittwademason.com |                |               |   |
| <div><div><br/>chartered surveyors &amp;<br/>architectural consultants</div><div><br/>CHARTERED PRACTICE</div><div></div></div> |                                                       |                |               |   |
| Client Name<br>Park Centre Burgess Hill CIO   |                                                       |                |               |   |
| Address<br>60 Park Road, Burgess Hill RH15 8ET   |                                                       |                |               |   |
| Drawing Title<br>Existing Roof plan   |                                                       |                |               |   |
| Drawing Reference<br>DT/PARKCENTRE60/04   |                                                       |                |               |   |
| Date<br>03/7/24   |                                                       |                |               |   |
| Scale<br>1: 100   | Paper<br>A2                                           | Drawn By<br>DT | Revision<br>- | Direction<br> |